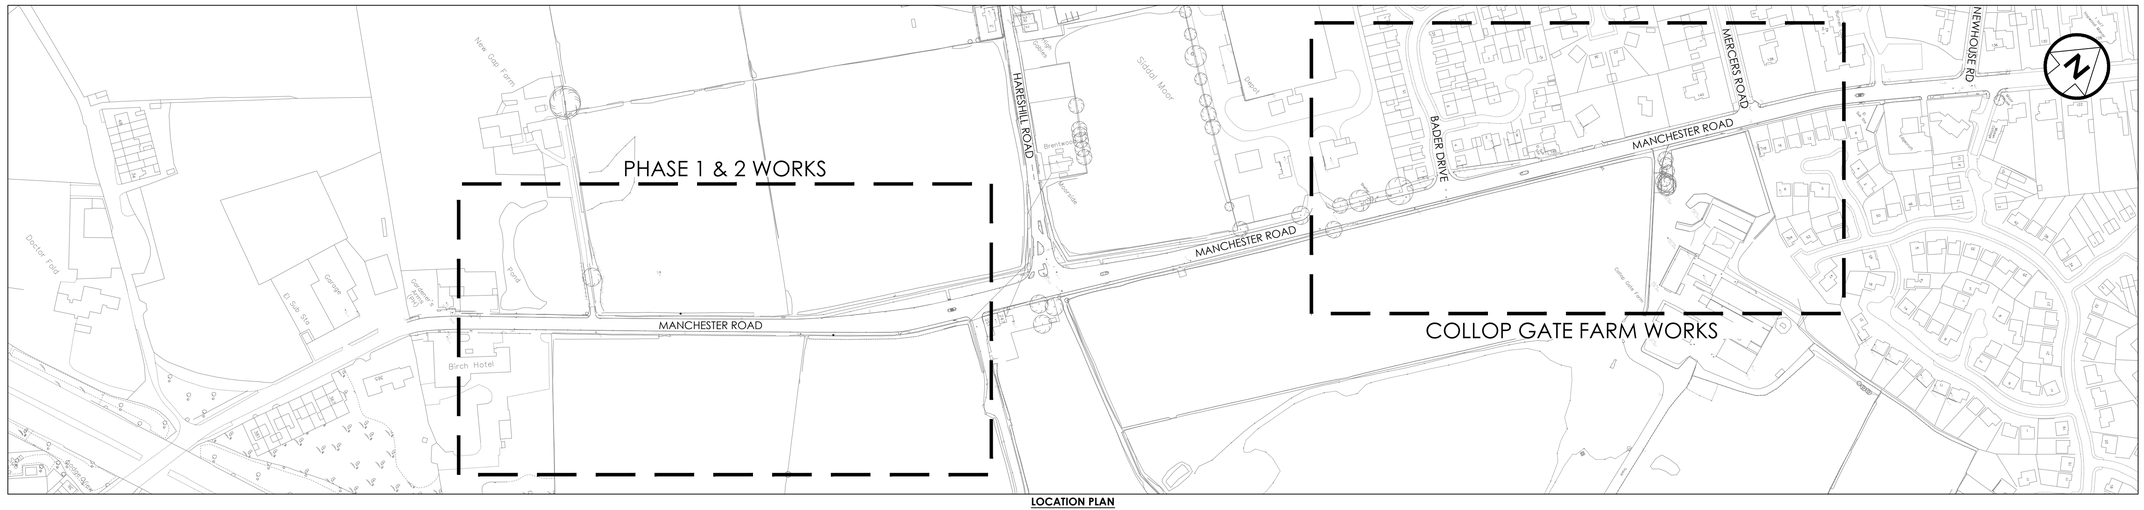

LOCATION PLAN
SCALE - 1:2000

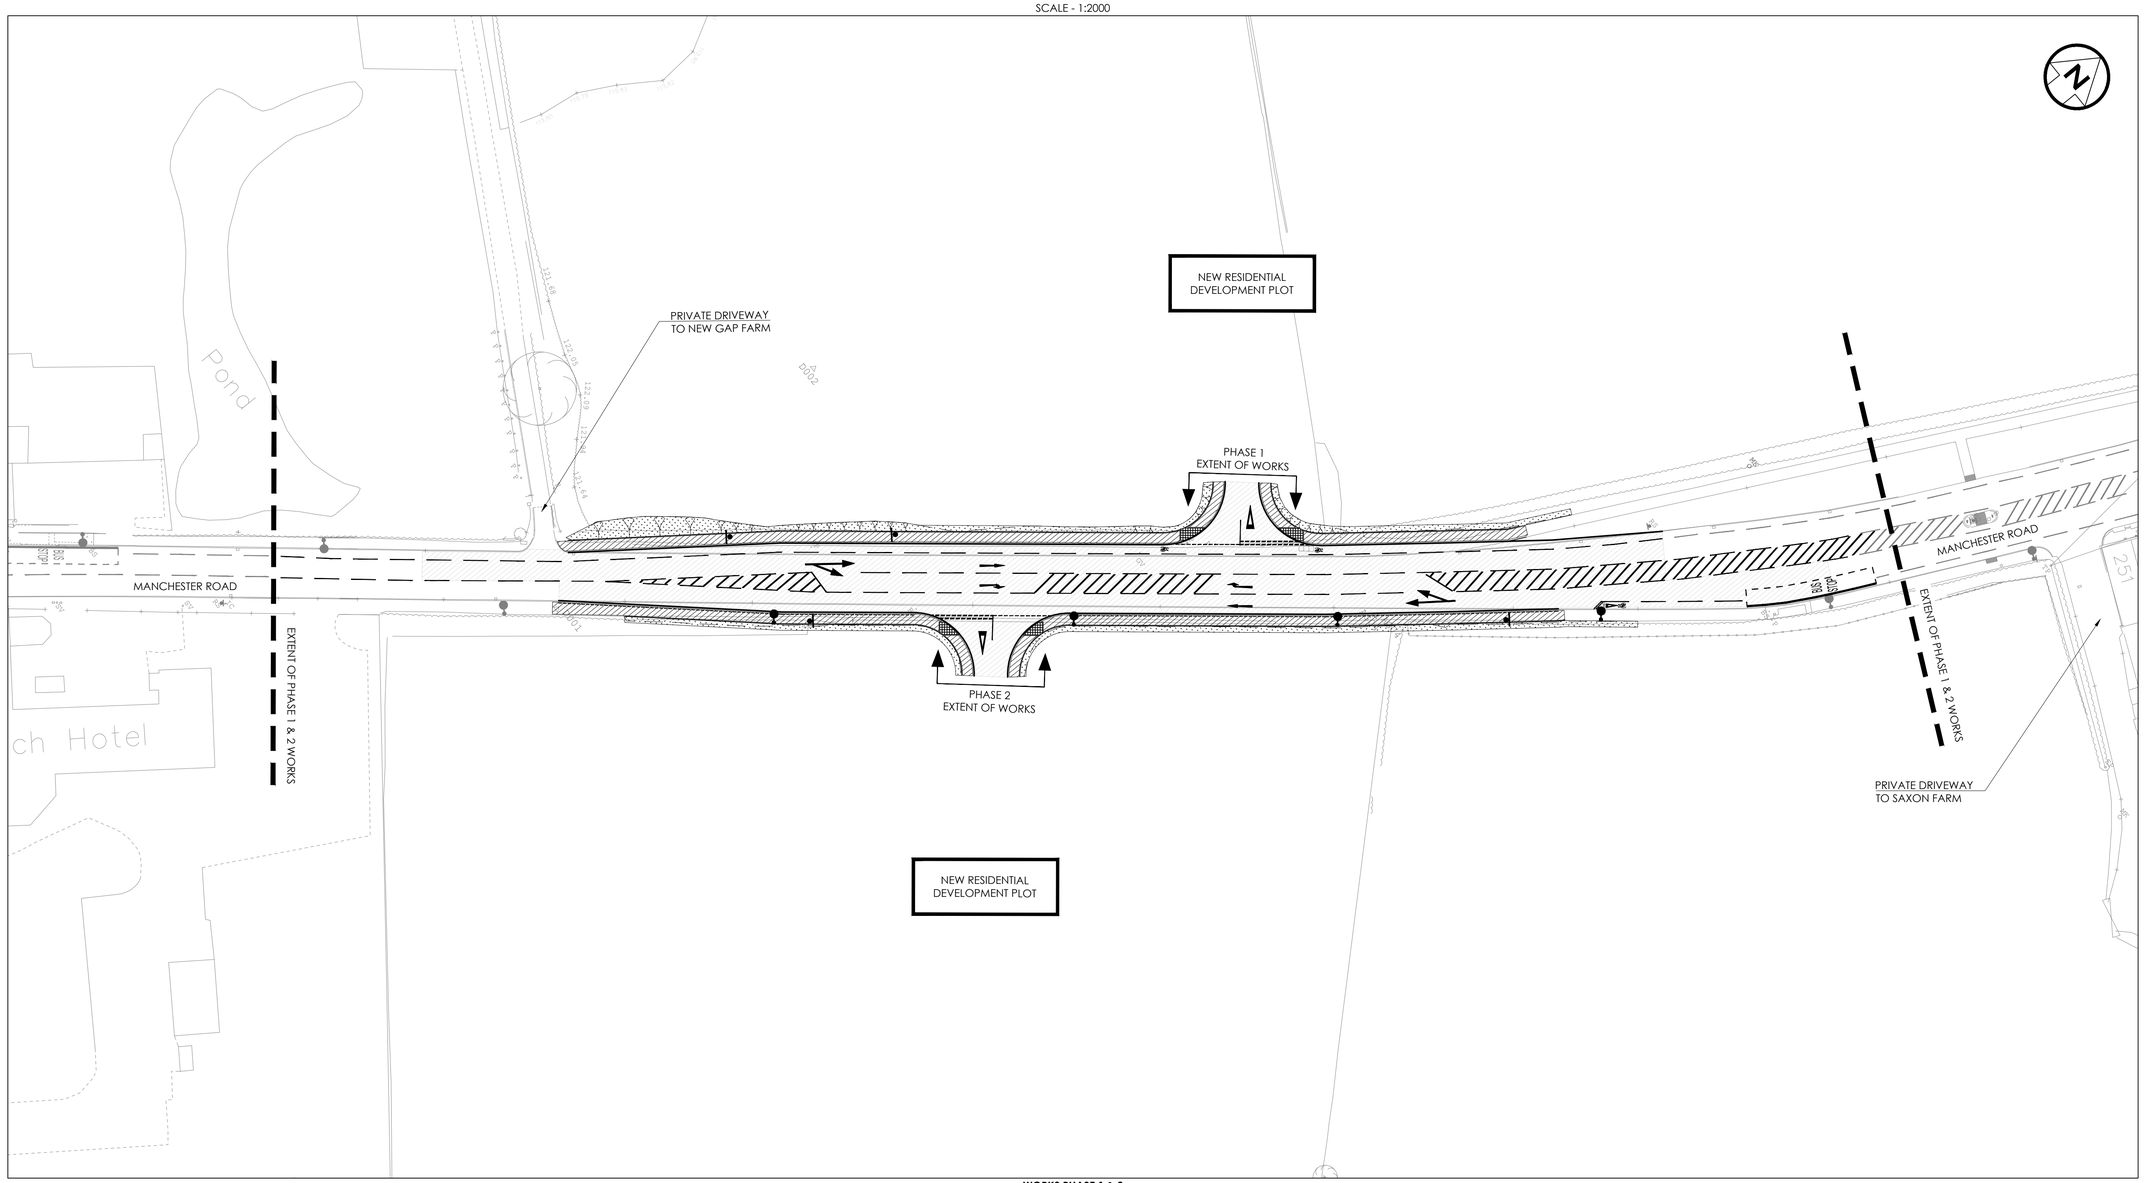
NEW RESIDENTIAL DEVELOPMENT PLOT
PRIVATE DRIVEWAY TO NEW GAP FARM
PHASE 1 EXTENT OF WORKS
PHASE 2 EXTENT OF WORKS
MANCHESTER ROAD
MANCHESTER ROAD
EXTENT OF PHASE 1 & 2 WORKS
EXTENT OF PHASE 1 & 2 WORKS
PRIVATE DRIVEWAY TO SAXON FARM
NEW RESIDENTIAL DEVELOPMENT PLOT
Pond
ch Hotel
D002
132.09
132.64
132.64
132.09
132.64
132.64
132.09
132.64
132.64