


221215_404.V08071.00001.16_LandscapeScheme_RB.dwg

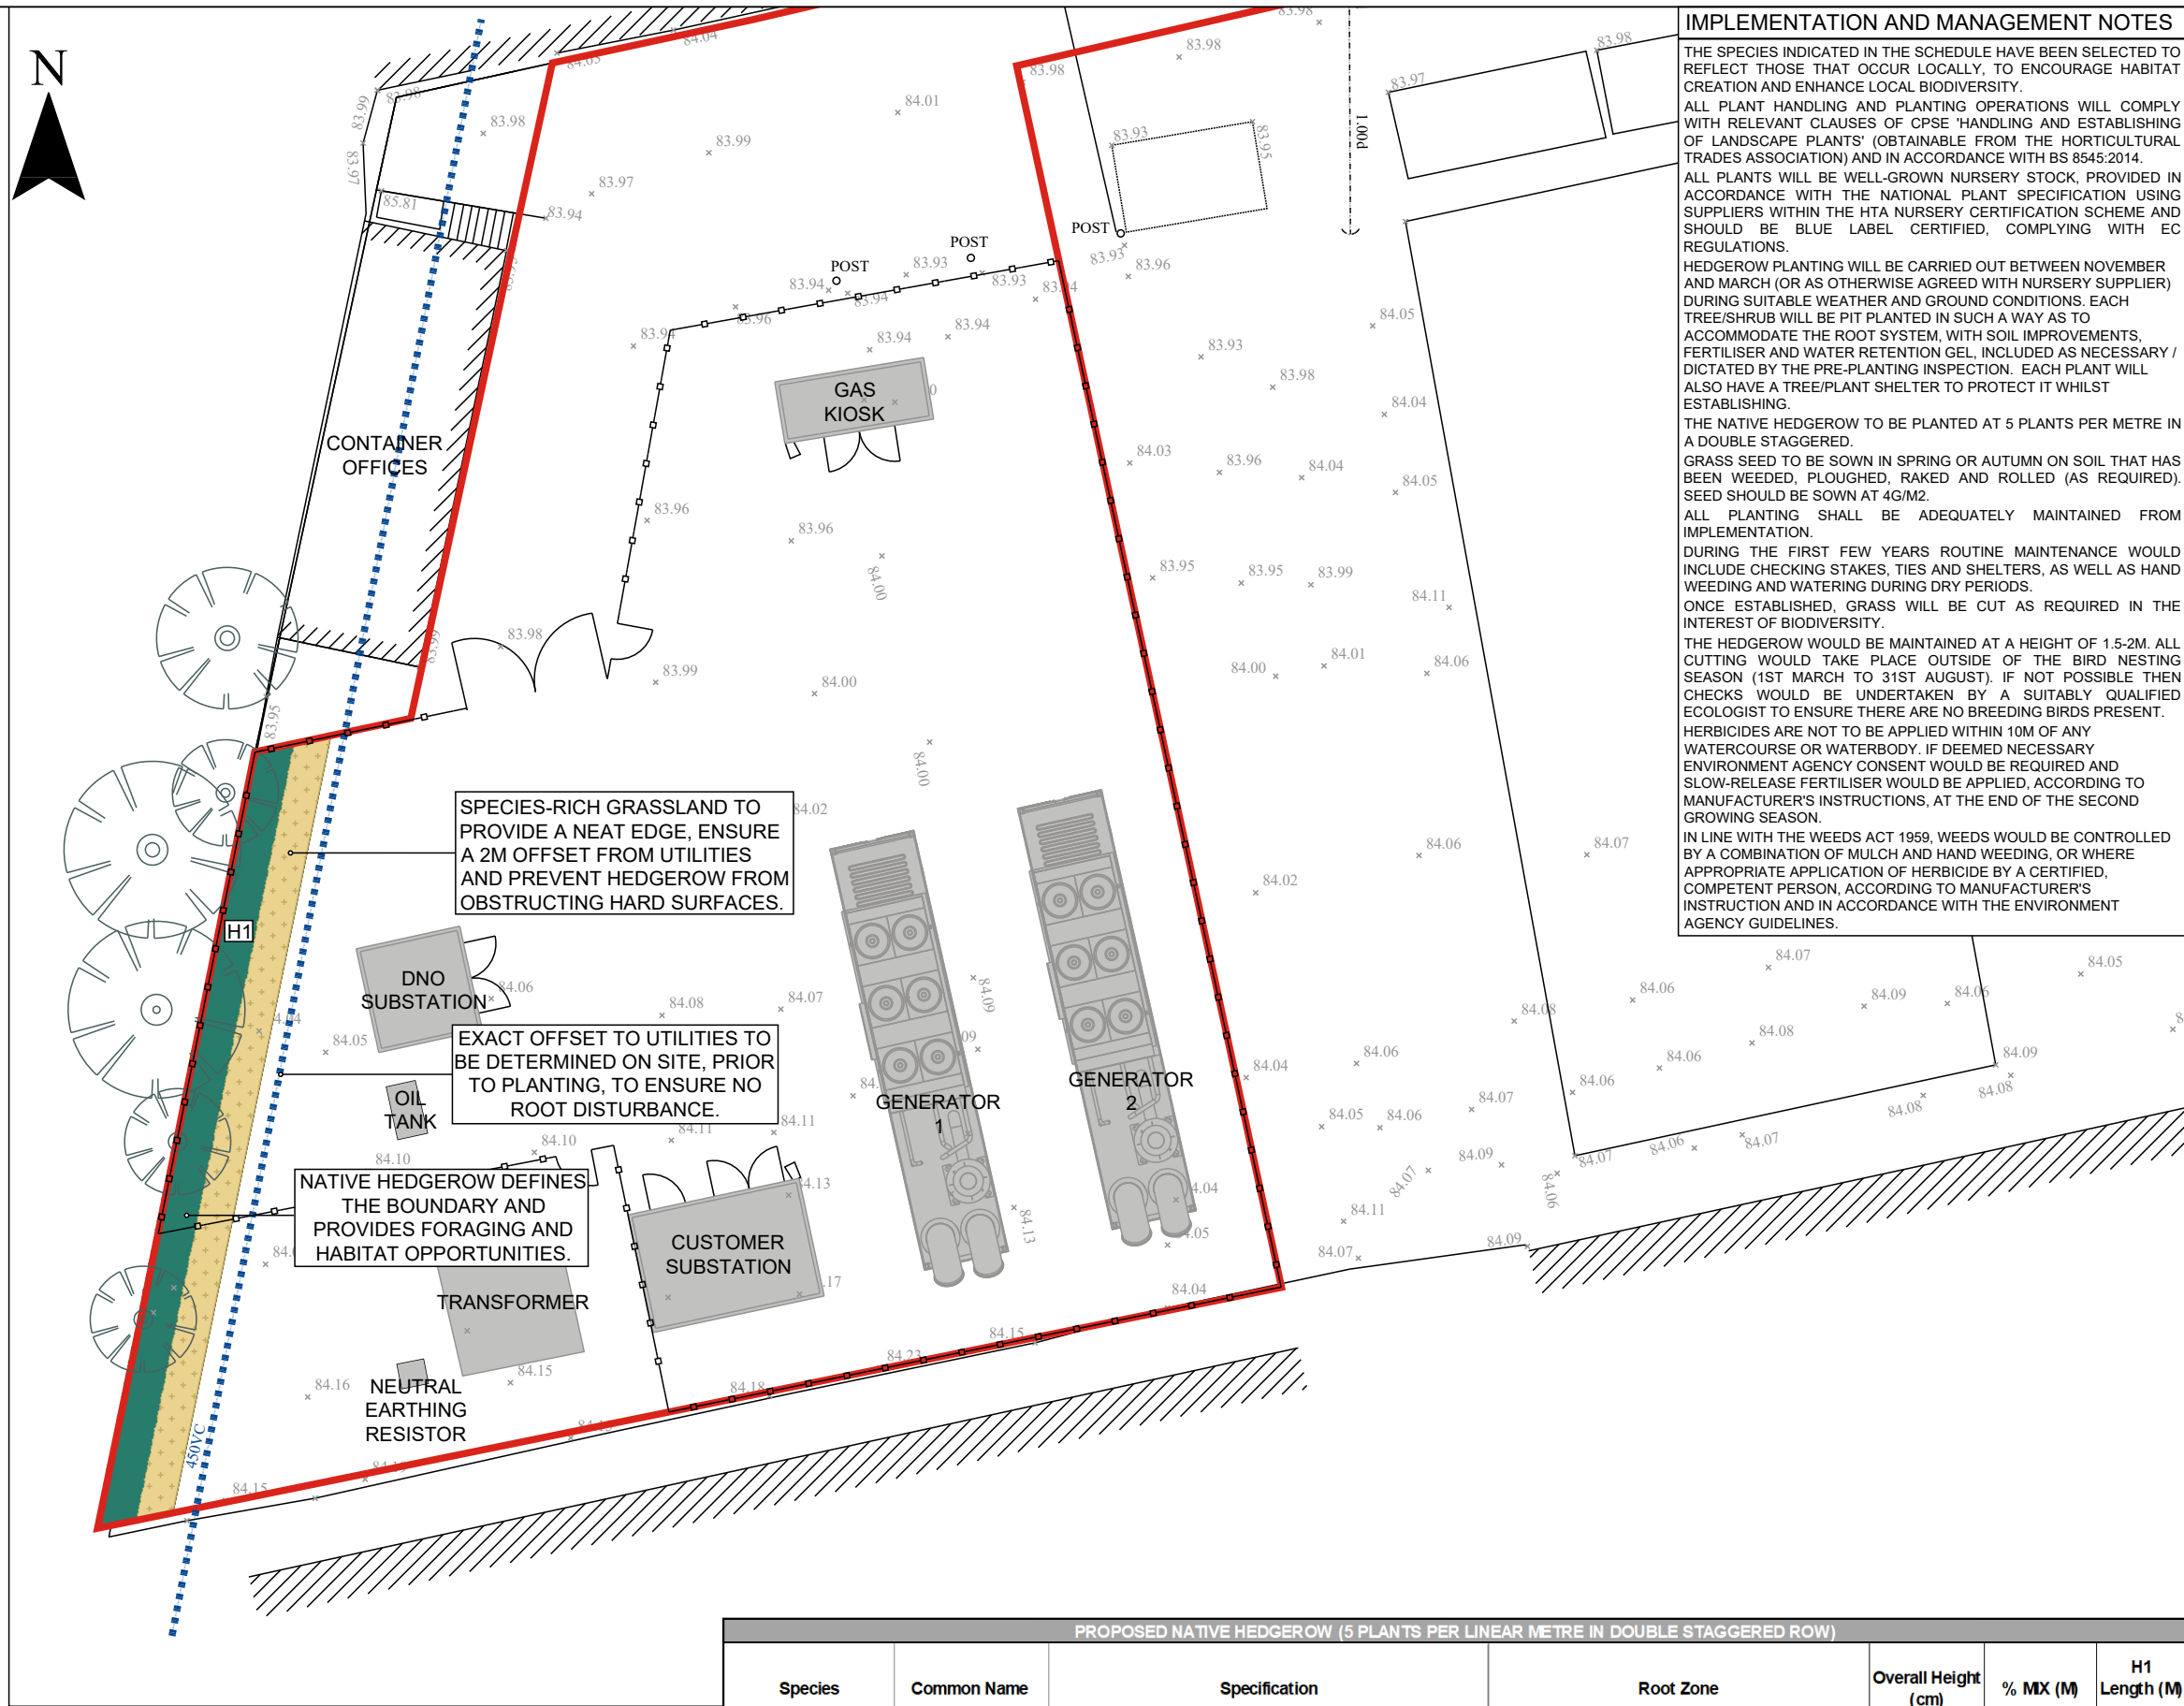

IMPLEMENTATION AND MANAGEMENT NOTES

THE SPECIES INDICATED IN THE SCHEDULE HAVE BEEN SELECTED TO REFLECT THOSE THAT OCCUR LOCALLY, TO ENCOURAGE HABITAT CREATION AND ENHANCE LOCAL BIODIVERSITY.

ALL PLANT HANDLING AND PLANTING OPERATIONS WILL COMPLY WITH RELEVANT CLAUSES OF CPSE 'HANDLING AND ESTABLISHING OF LANDSCAPE PLANTS' (OBTAINABLE FROM THE HORTICULTURAL TRADES ASSOCIATION) AND IN ACCORDANCE WITH BS 8545:2014.

ALL PLANTS WILL BE WELL-GROWN NURSERY STOCK, PROVIDED IN ACCORDANCE WITH THE NATIONAL PLANT SPECIFICATION USING SUPPLIERS WITHIN THE HTA NURSERY CERTIFICATION SCHEME AND SHOULD BE BLUE LABEL CERTIFIED, COMPLYING WITH EC REGULATIONS.

HEDGEROW PLANTING WILL BE CARRIED OUT BETWEEN NOVEMBER AND MARCH (OR AS OTHERWISE AGREED WITH NURSERY SUPPLIER) DURING SUITABLE WEATHER AND GROUND CONDITIONS. EACH TREE/SHRUB WILL BE PIT PLANTED IN SUCH A WAY AS TO ACCOMMODATE THE ROOT SYSTEM, WITH SOIL IMPROVEMENTS, FERTILISER AND WATER RETENTION GEL, INCLUDED AS NECESSARY / DICTATED BY THE PRE-PLANTING INSPECTION. EACH PLANT WILL ALSO HAVE A TREE/PLANT SHELTER TO PROTECT IT WHILST ESTABLISHING.

THE NATIVE HEDGEROW TO BE PLANTED AT 5 PLANTS PER METRE IN A DOUBLE STAGGERED.

GRASS SEED TO BE SOWN IN SPRING OR AUTUMN ON SOIL THAT HAS BEEN WEEDED, PLOUGHED, RAKED AND ROLLED (AS REQUIRED). SEED SHOULD BE SOWN AT 4G/M2.

ALL PLANTING SHALL BE ADEQUATELY MAINTAINED FROM IMPLEMENTATION.

DURING THE FIRST FEW YEARS ROUTINE MAINTENANCE WOULD INCLUDE CHECKING STAKES, TIES AND SHELTERS, AS WELL AS HAND WEEDING AND WATERING DURING DRY PERIODS.

ONCE ESTABLISHED, GRASS WILL BE CUT AS REQUIRED IN THE INTEREST OF BIODIVERSITY.

THE HEDGEROW WOULD BE MAINTAINED AT A HEIGHT OF 1.5-2M. ALL CUTTING WOULD TAKE PLACE OUTSIDE OF THE BIRD NESTING SEASON (1ST MARCH TO 31ST AUGUST). IF NOT POSSIBLE THEN CHECKS WOULD BE UNDERTAKEN BY A SUITABLY QUALIFIED ECOLOGIST TO ENSURE THERE ARE NO BREEDING BIRDS PRESENT.

HERBICIDES ARE NOT TO BE APPLIED WITHIN 10M OF ANY WATERCOURSE OR WATERBODY. IF DEEMED NECESSARY ENVIRONMENT AGENCY CONSENT WOULD BE REQUIRED AND SLOW-RELEASE FERTILISER WOULD BE APPLIED, ACCORDING TO MANUFACTURER'S INSTRUCTIONS, AT THE END OF THE SECOND GROWING SEASON.

IN LINE WITH THE WEEDS ACT 1959, WEEDS WOULD BE CONTROLLED BY A COMBINATION OF MULCH AND HAND WEEDING, OR WHERE APPROPRIATE APPLICATION OF HERBICIDE BY A CERTIFIED, COMPETENT PERSON, ACCORDING TO MANUFACTURER'S INSTRUCTION AND IN ACCORDANCE WITH THE ENVIRONMENT AGENCY GUIDELINES.

LEGEND	
	APPLICATION SITE BOUNDARY
	EXISTING SEWAGE PIPE
	EXISTING TREES TO BE RETAINED
	NATIVE HEDGEROW
	GRASS SEED MIX, SUCH AS EMORSGATE EG9 OR SIMILAR APPROVED

EXACT LOCATIONS OF SERVICES TO BE CHECKED PRIOR TO ANY PLANTING. THESE DRAWINGS ARE FOR PLANNING PURPOSES ONLY AND NOT TO BE USED FOR CONSTRUCTION.

Revision	By	Chk'd By	Date	Comments
2ND AND 3RD FLOORS, 15 MIDDLE PAVEMENT, NOTTINGHAM. NG1 7DX T: 01159 647280 www.slrconsulting.com				
Client LAND ON WESTSIDE OF HANSON STREET MIDDLETON, MANCHESTER, M24 6AG				
Project WHITBROOK POWER URBAN RESERVE				
Drawing Title LANDSCAPE SCHEME IN RESPONSE TO CONDITION 6				
Scale 1:250 @ A3			Date DECEMBER 2022	
Drawing Number WP - 1				Revision -
404.V09695.00001.0016				

PROPOSED NATIVE HEDGEROW (5 PLANTS PER LINEAR METRE IN DOUBLE STAGGERED ROW)						
Species	Common Name	Specification	Root Zone	Overall Height (cm)	% MX (M)	H1 Length (M)
<i>Corylus avellana</i>	Hazel	1+2; Transplant - seed raised; branched; 4 breaks	Bagged	80 - 100	10%	22
<i>Crataegus monogyna</i>	Hawthorn	1+2; Transplant - seed raised	Bagged	80 - 100	20%	10
<i>Fagus sylvatica</i>	Beech	1+2; Transplant - seed raised	Bagged	80 - 100	15%	20
<i>Ilex aquifolium</i>	Holly	Leader with laterals	10L Pot	80 - 100	5%	15
<i>Lonicera periclymenum</i>	Honeysuckle	Caned; several shoots; 5 breaks	10L Pot	100 - 150	10%	5
<i>Prunus spinosa</i>	Blackthorn	1+2; Transplant - seed raised; branched; 3 breaks	Bagged	80 - 100	15%	10
<i>Rhamnus cathartica</i>	Common Buckthorn	1+1; Transplant - seed raised; leader with laterals; 3 breaks	Bagged	80 - 100	10%	15
<i>Rosa canina</i>	Dog Rose	1+1; Transplant - seed raised; branched; 3 breaks	Bagged	80 - 100	10%	10
<i>Sambucus nigra</i>	Common Elder	1+1; Transplant - seed raised; leader with laterals; 3 breaks	Bagged	80 - 100	5%	5
				TOTAL	100%	100