


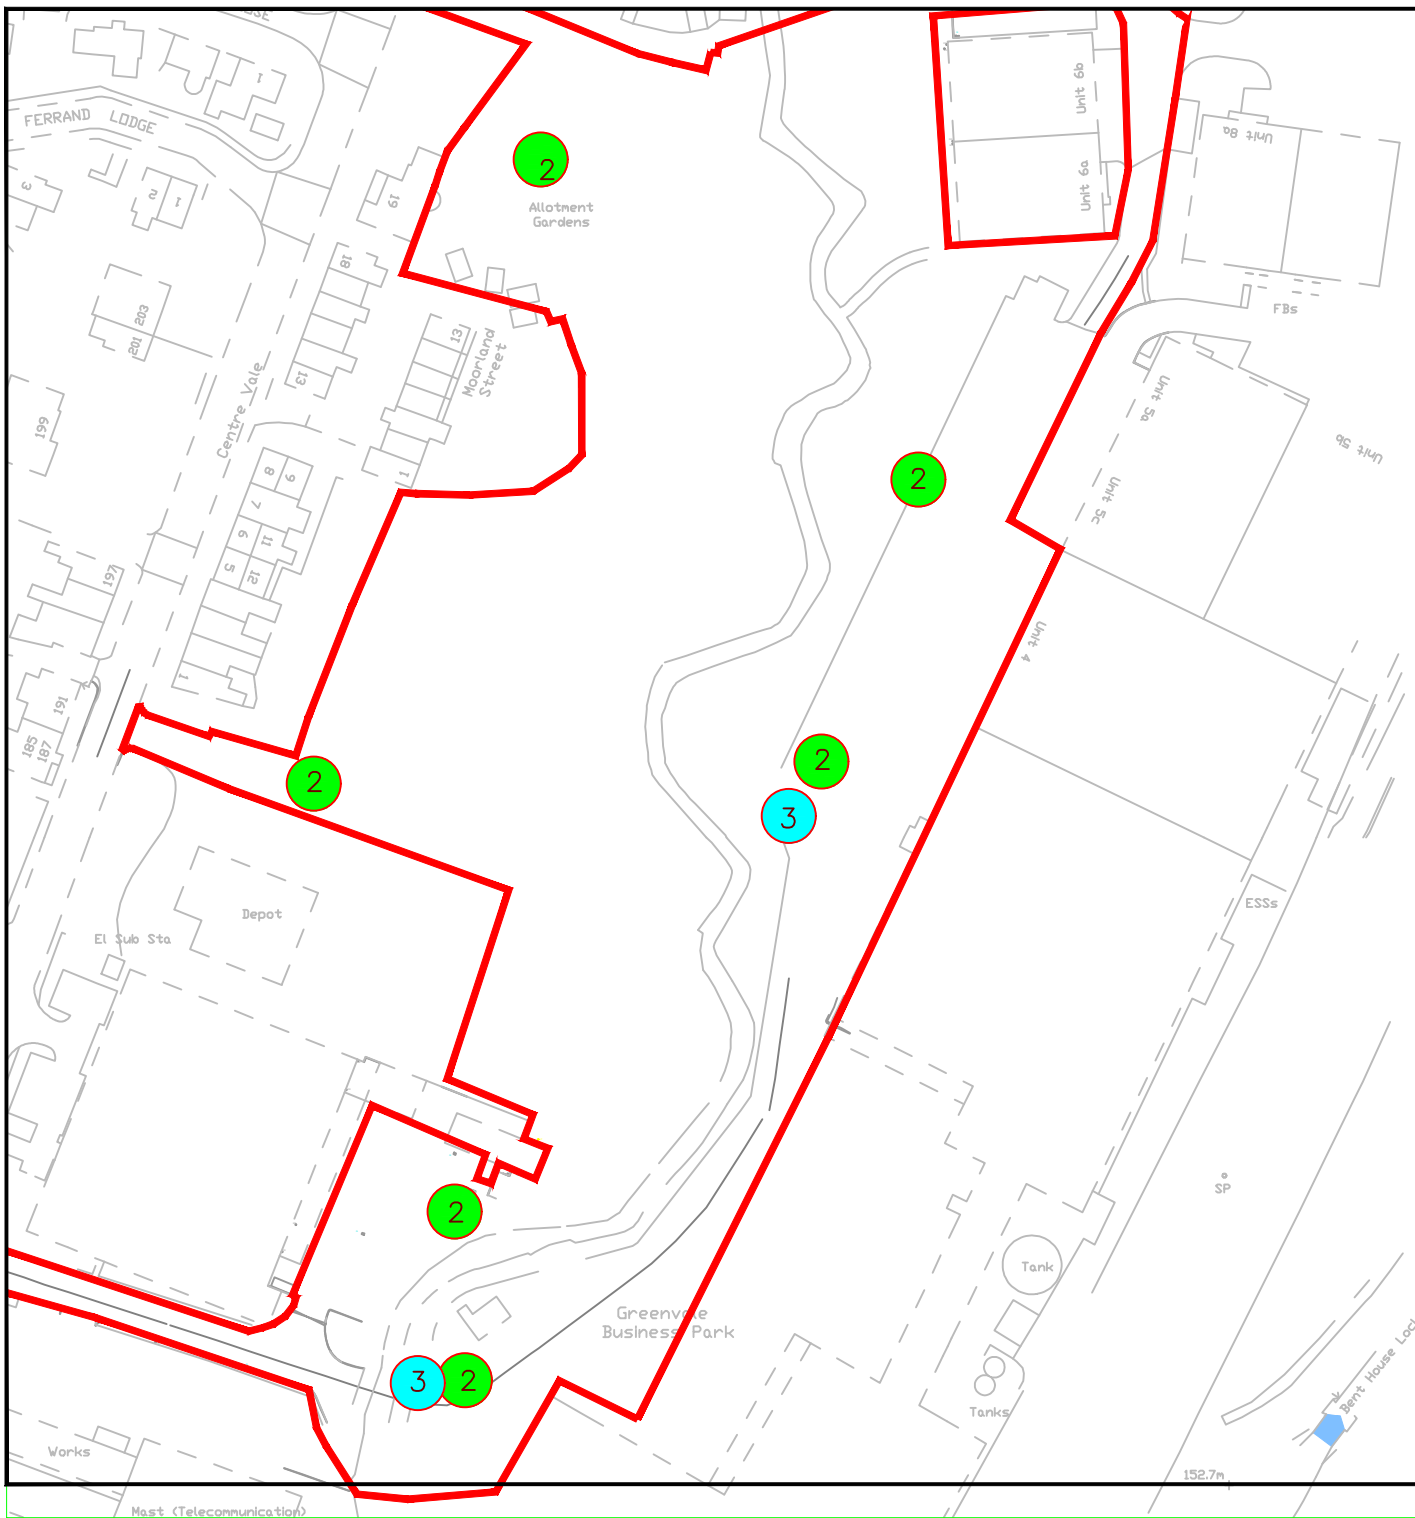

Key



### Mobile CCTV Tower Locations



Timelapse Camera Location

|          |          |                         |
|----------|----------|-------------------------|
| A        | 16/05/23 | CCTV/Lighting Locations |
| REV      | DATE     | DESCRIPTION             |
| REVISION |          |                         |

DRAWING STATUS  
ISSUED FOR PLANNING DISCHARGE  
CONDITIONS



VolkerStevin Ltd.  
The Lancashire Hub  
Preston City Park  
Bluebell Way  
Preston, PR2 5PE  
Telephone: 01772 708 620  
Registered in England No. 288392

**CLIENT**

Environment Agency

PROJECT

Littleborough Phase 1B

|       |
|-------|
| TITLE |
|-------|

Appendix 2D GVBP CCTV/Lighting  
Locations Proposal

|          |    |          |                         |
|----------|----|----------|-------------------------|
| Designed | JM | 04/05/23 | Scales AS SHOWN         |
| Drawn    | JM | 04/05/23 | Drawing No.             |
| Checked  | JM | 04/05/23 | C143583-JM-GVBP-PD2-001 |