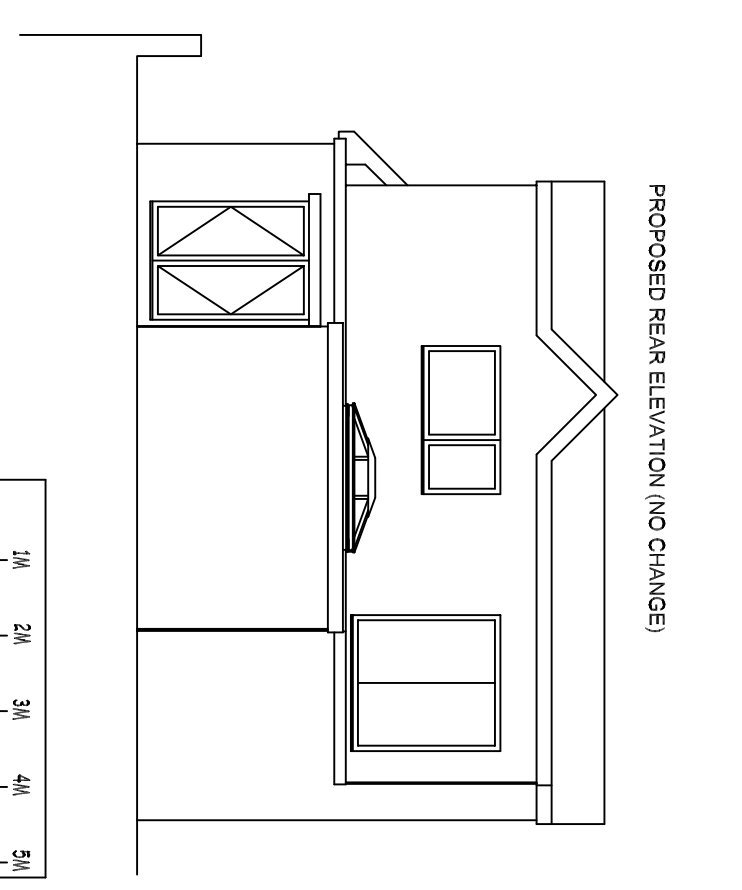
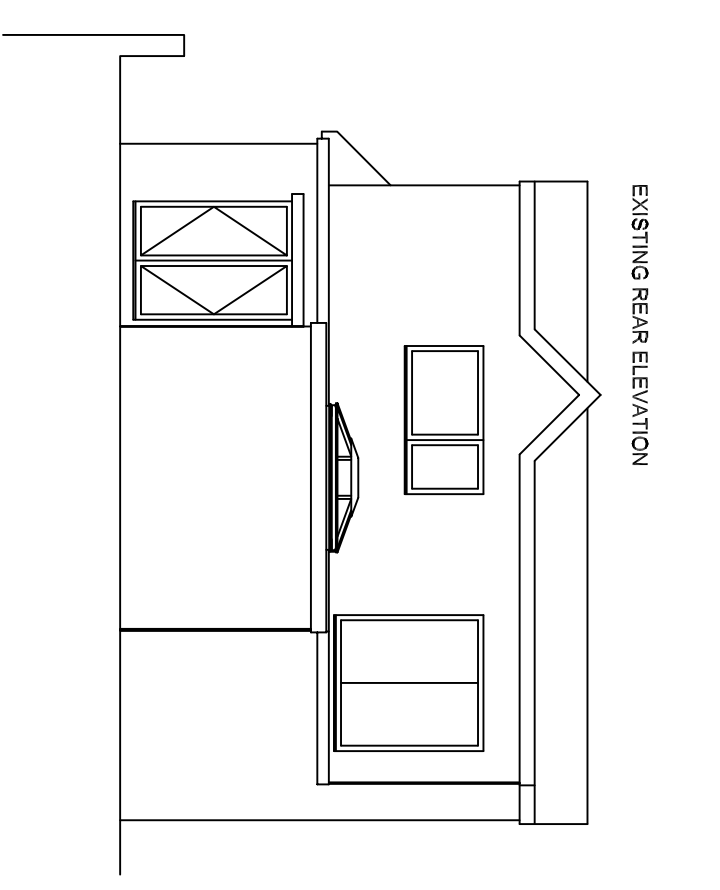
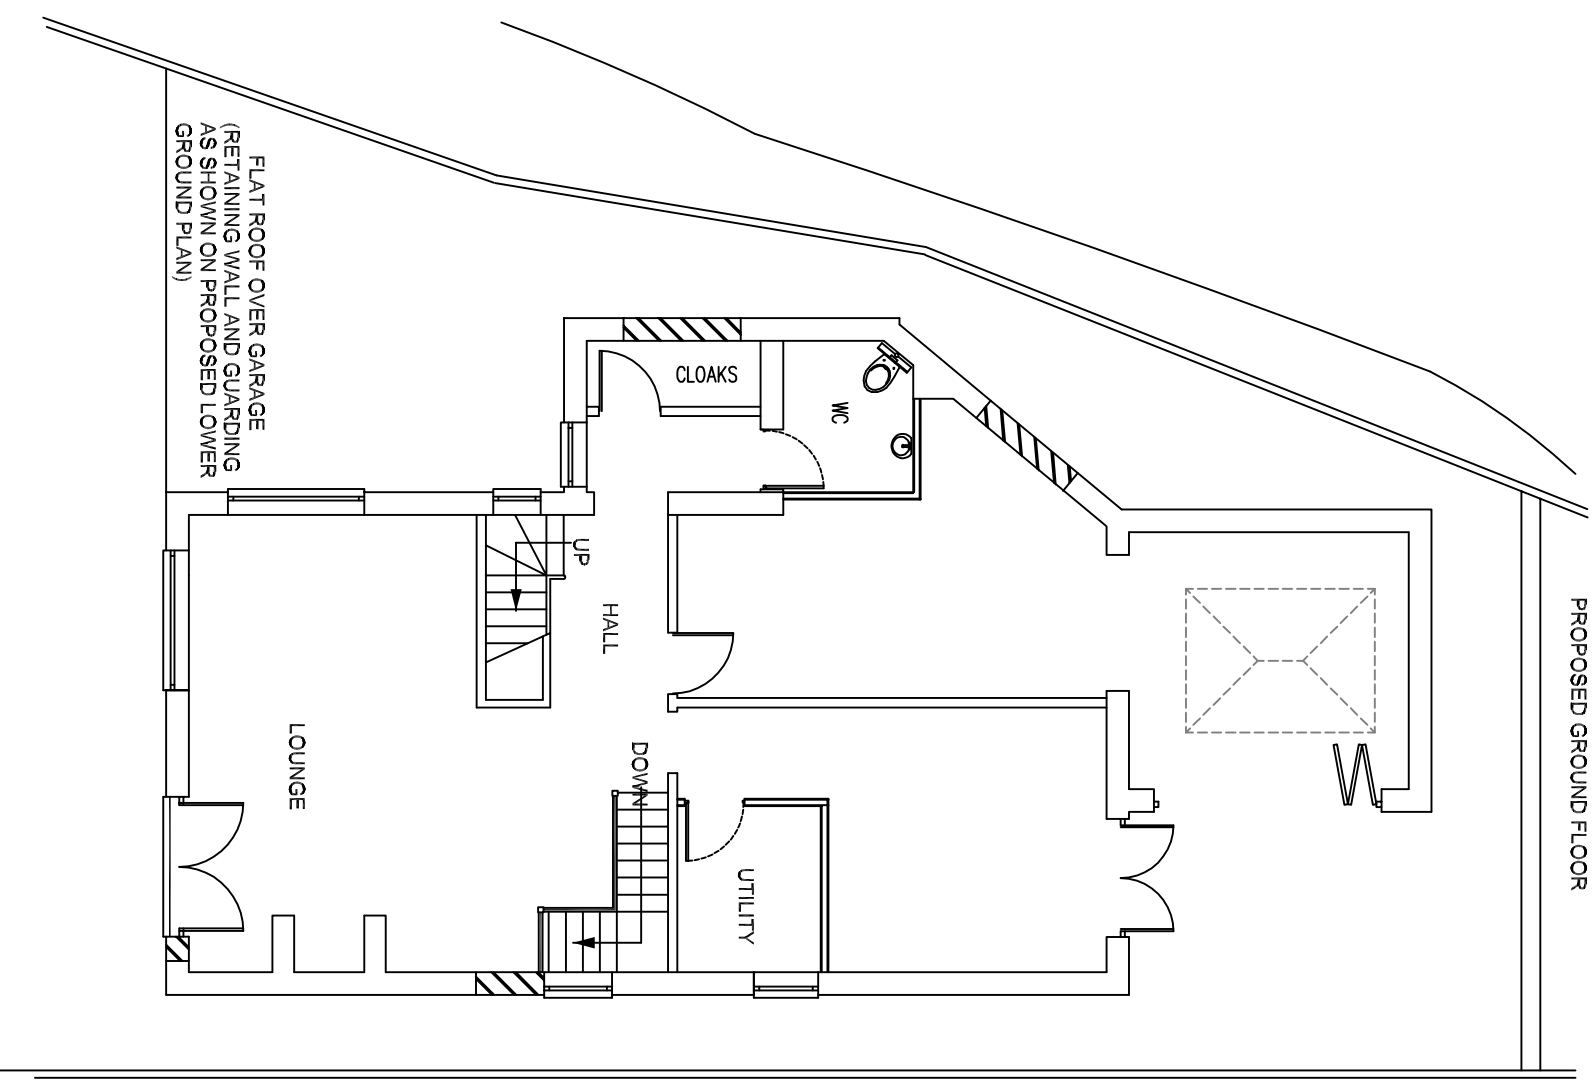
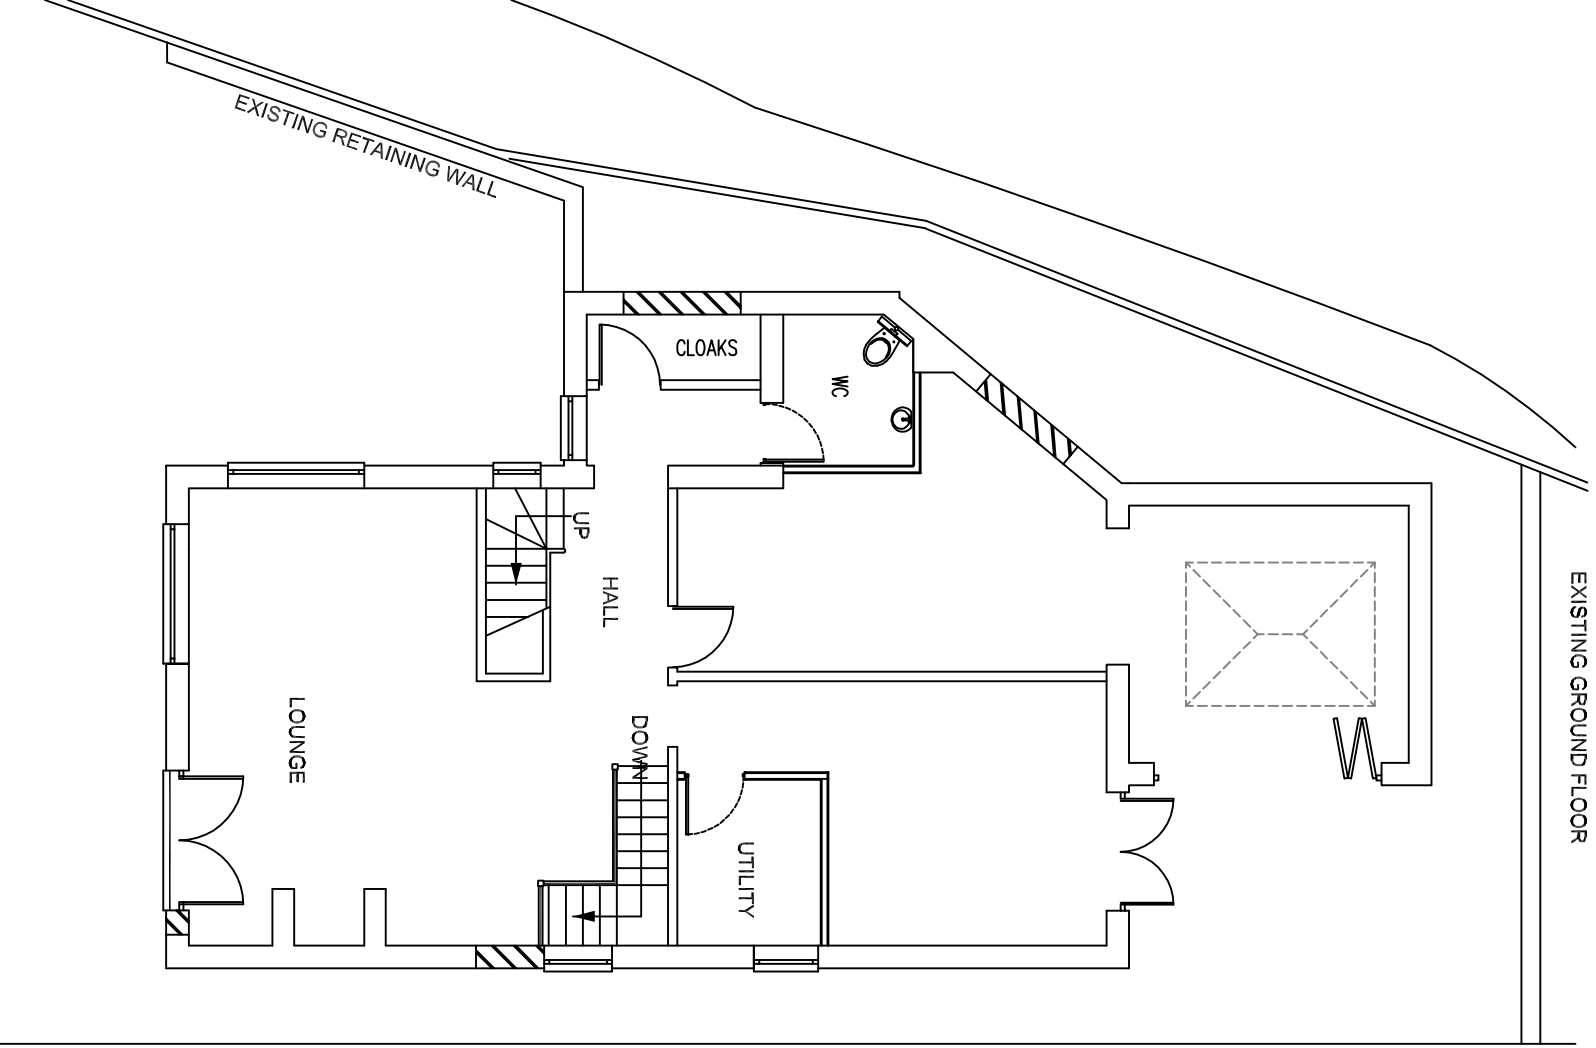


**SLW DESIGNS**  
Tel: 0161-678 2085  
Mob: 07796-617845  
e-mail: brian\_slwdesigns@btinternet

ADDRESS: 141 DEWHIRST ROAD  
ROCHDALE  
OL12 9TX

PROJECT: SINGLE STOREY  
SIDE EXTENSION

DRAWING: SLW/CAB/03-PA

SCALE 1:100 @ A3

DATE 12.09.2023