


Front Elevation (North) 1:50




Rear Elevation (South) 1:50



Side Elevation (West) 1:50

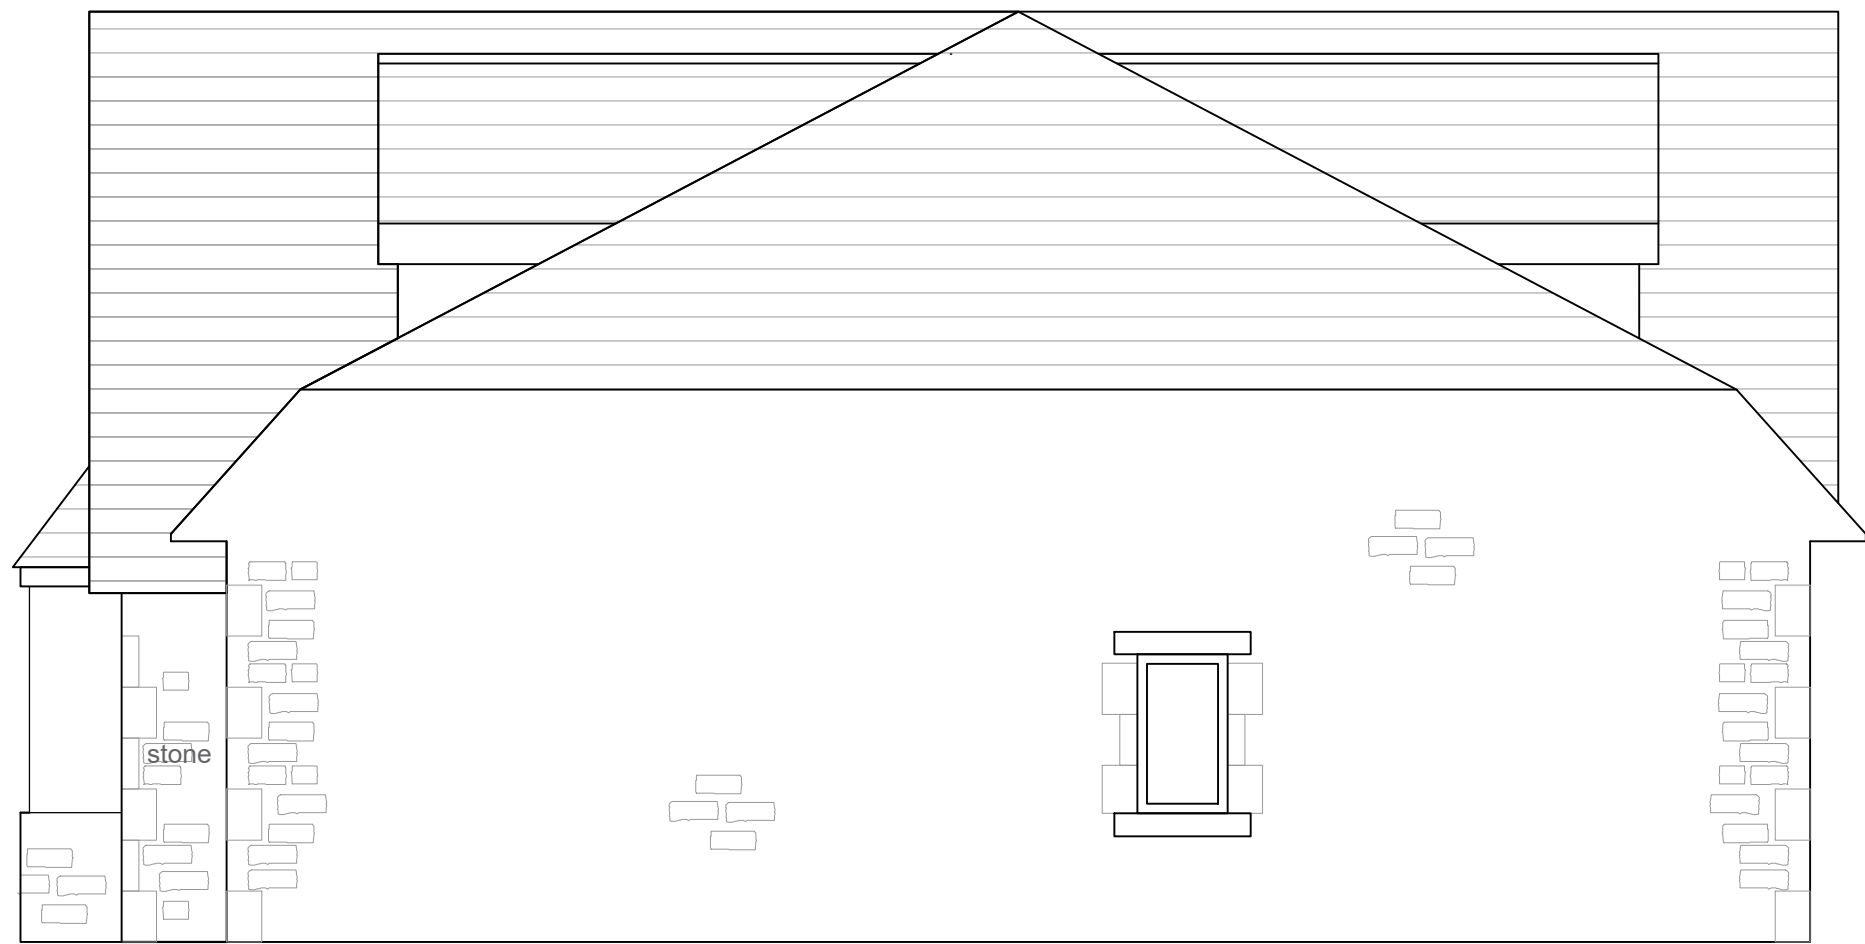

Side Elevation (East) 1:50

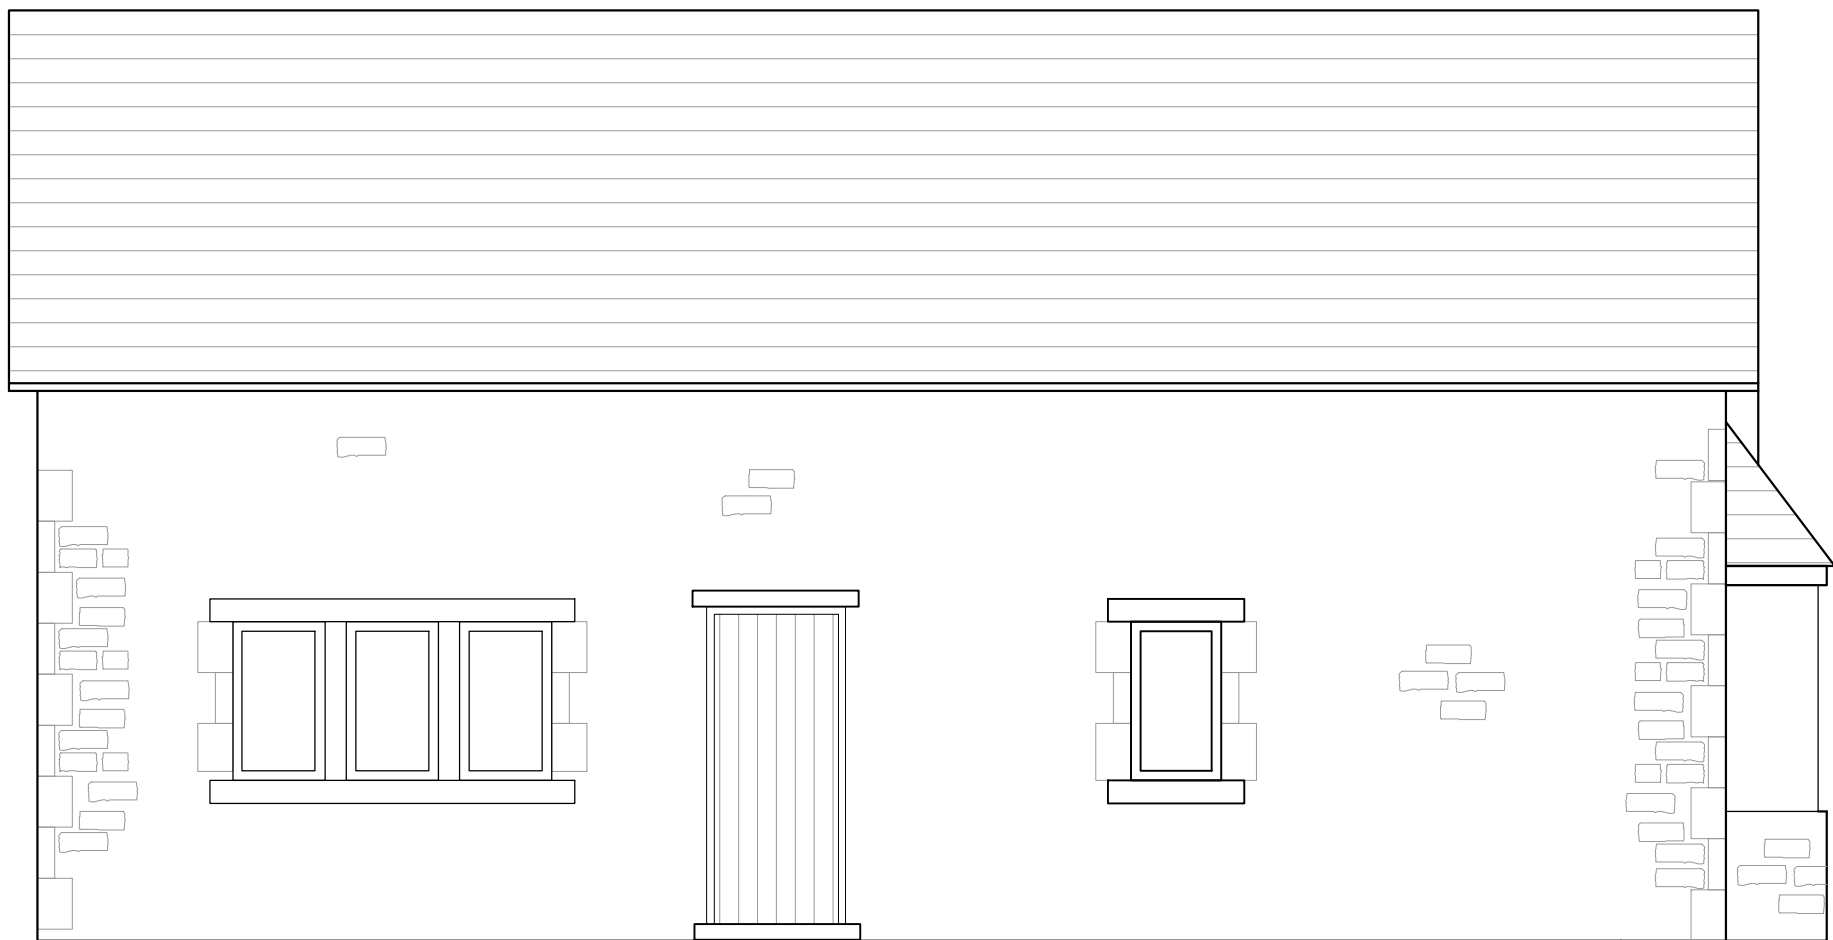

1. For Planning purposes ONLY
2. All dimensions in mm
Materials: Walls - Stone
Roof - Slate Tiles

