

NOTES

- This drawing is copyright. No unauthorised copying of drawing without the express permission of the architect.
- Do not scale from prints. Use figure dimensions only.
- Contractors to check all dimensions on site prior to commencement of works.
- All works to be carried out in accordance with current statutory Health and Safety Regulations.
- This drawing is to be read in conjunction with all relevant consultants' and / or specialists' drawings / documents and any discrepancies or variations are to be notified to the architect before affected work commences.


REV.	AMENDMENTS	DATE
A	further site details added	11.09.19

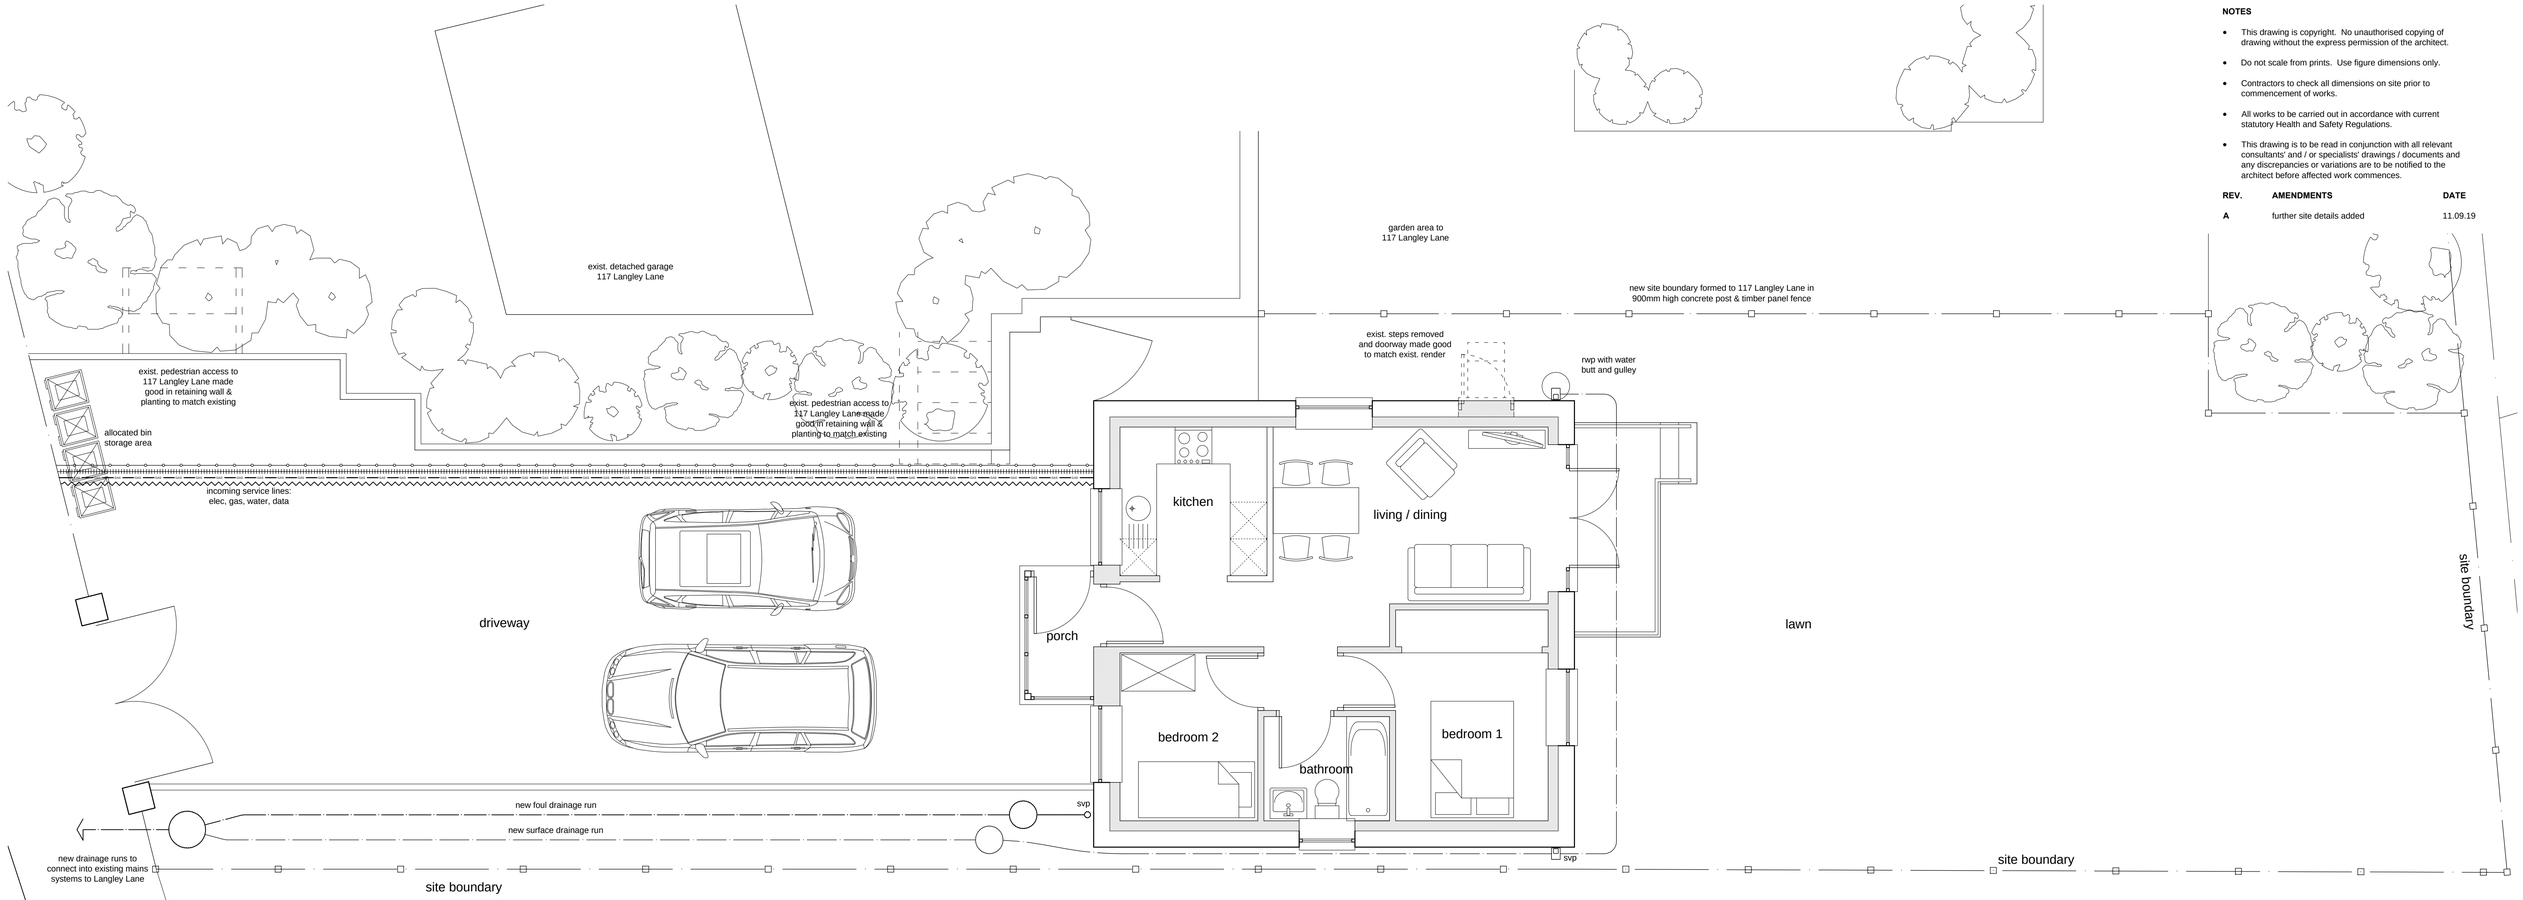


FLOOR LAYOUT with SITE PLAN

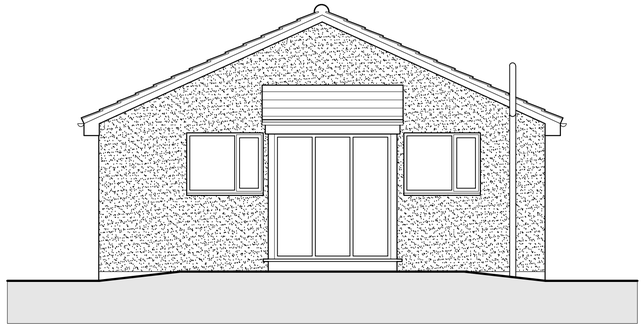


FRONT ELEVATION
to LANGLEY LANE

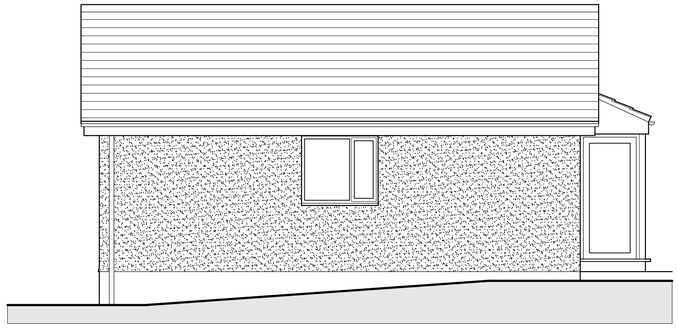

SIDE ELEVATION
to 117 LANGLEY LANE

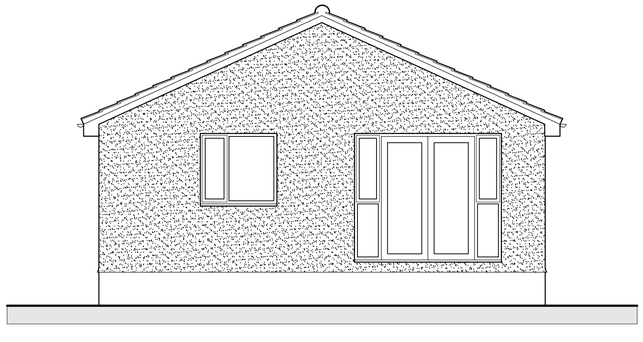

REAR ELEVATION

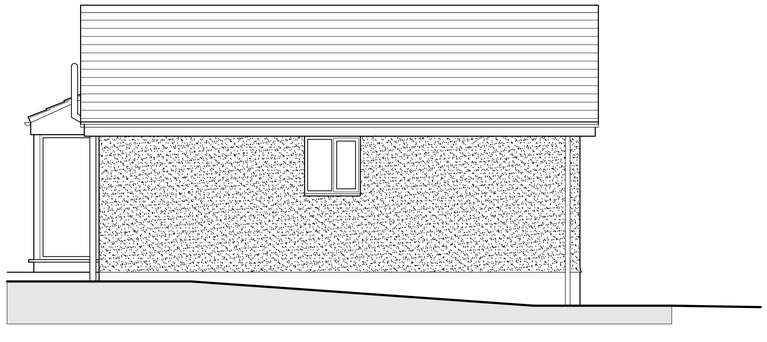

SIDE ELEVATION
to KNIGHT CRESCENT

Project	PROPOSED CONVERSION: 117 LANGLEY LANE, MIDDLETON
Drawing	PROPOSED FLOOR LAYOUT with SITE PLAN & ELEVATIONS: TWO BEDROOM DWELLING
Client	Mr. & Mrs. WILLIAMS
Dwn. By	CMc
Scale	1:50
Drg. No.	19/561.03 **A**
Drg. Size	A1
Date	JULY 2019

JOHN **HOLT ARCHITECTS** LTD.

3 MANCHESTER ROAD BURY LANCASHIRE BL9 0DR
TELEPHONE 0161 764 8314 E-MAIL mail@holtarchitects.co.uk

DO NOT SCALE DRAWING