


Drawing Information:

All levels and dimensions must be checked onsite by the contractor prior to commencement of works. Any variations must be reported to Quantum Group Ltd. All information hereon is the copyright of Quantum Group Ltd. Copying in full or part is forbidden without written permission from Quantum Group Ltd.

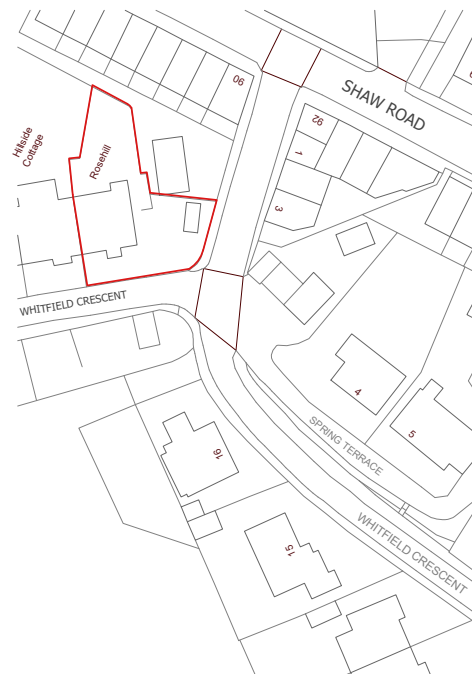

Location Plan

1 : 1250

Rev	Revision History	By	Date
-----	------------------	----	------

Client:

David Boyle

Drawing:

Location Plan

Drawing Number:

C2046-PL-700-03

Scale: 1 : 1250	Size: A4	Date: 06/06/22
Drawn: LS	Checked: -	Rev:
Status: Planning		



QUANTUM
GROUP

C2046 - Rose Hill Cottage

www.quantumgroupnw.co.uk
info@quantumgroupnw.co.uk