




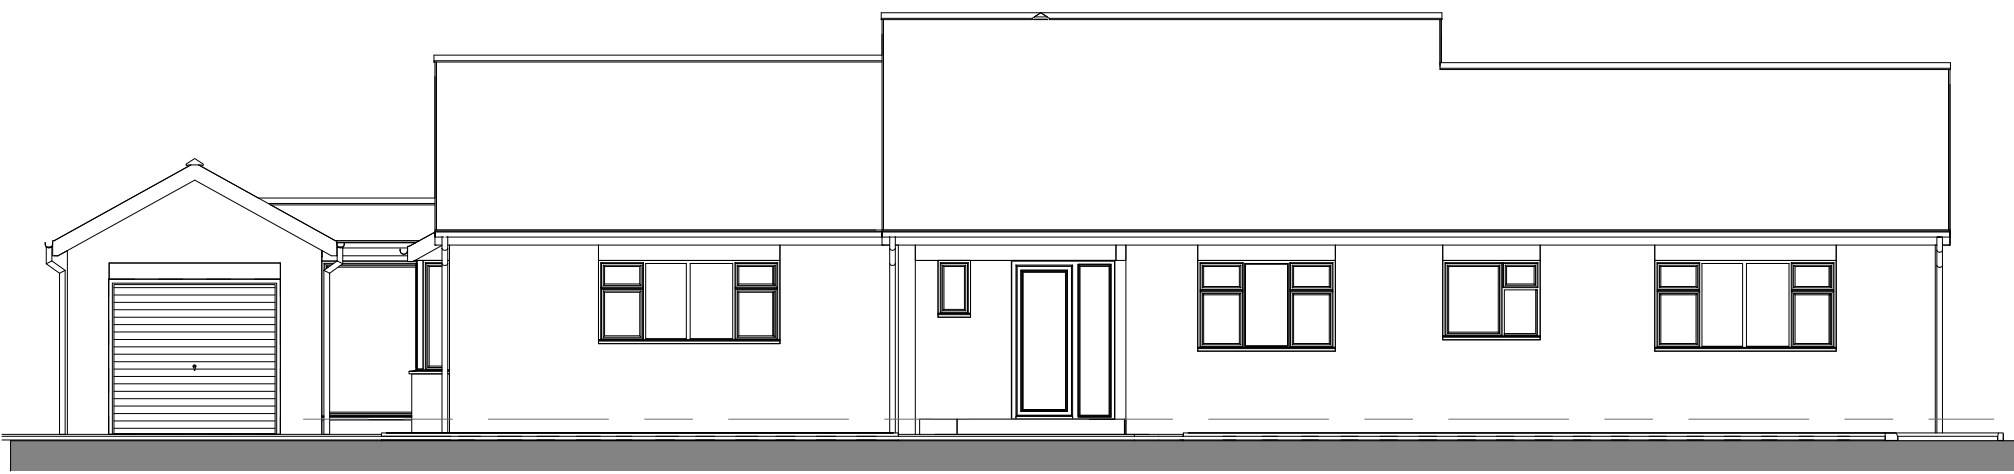


EXISTING FRONT ELEVATION
1 : 100

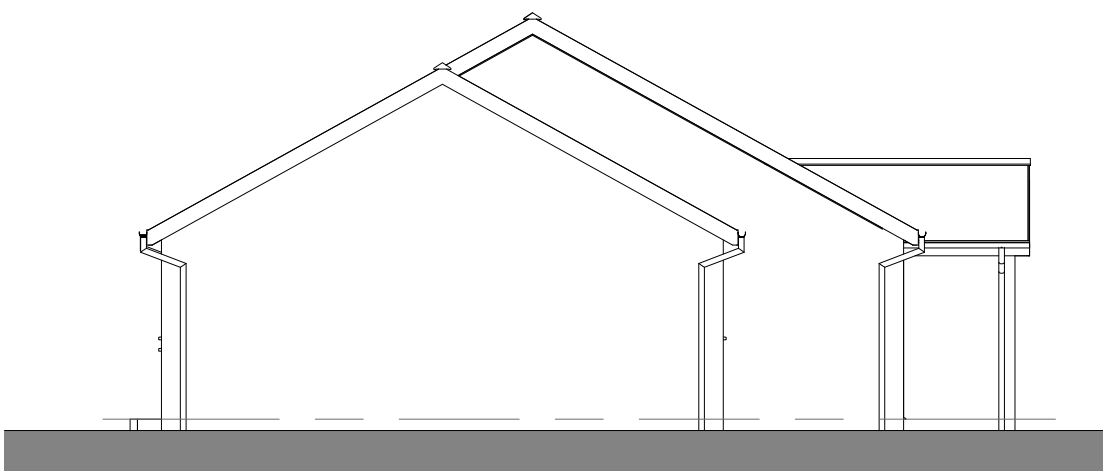


EXISTING SIDE ELEVATION
1 : 100

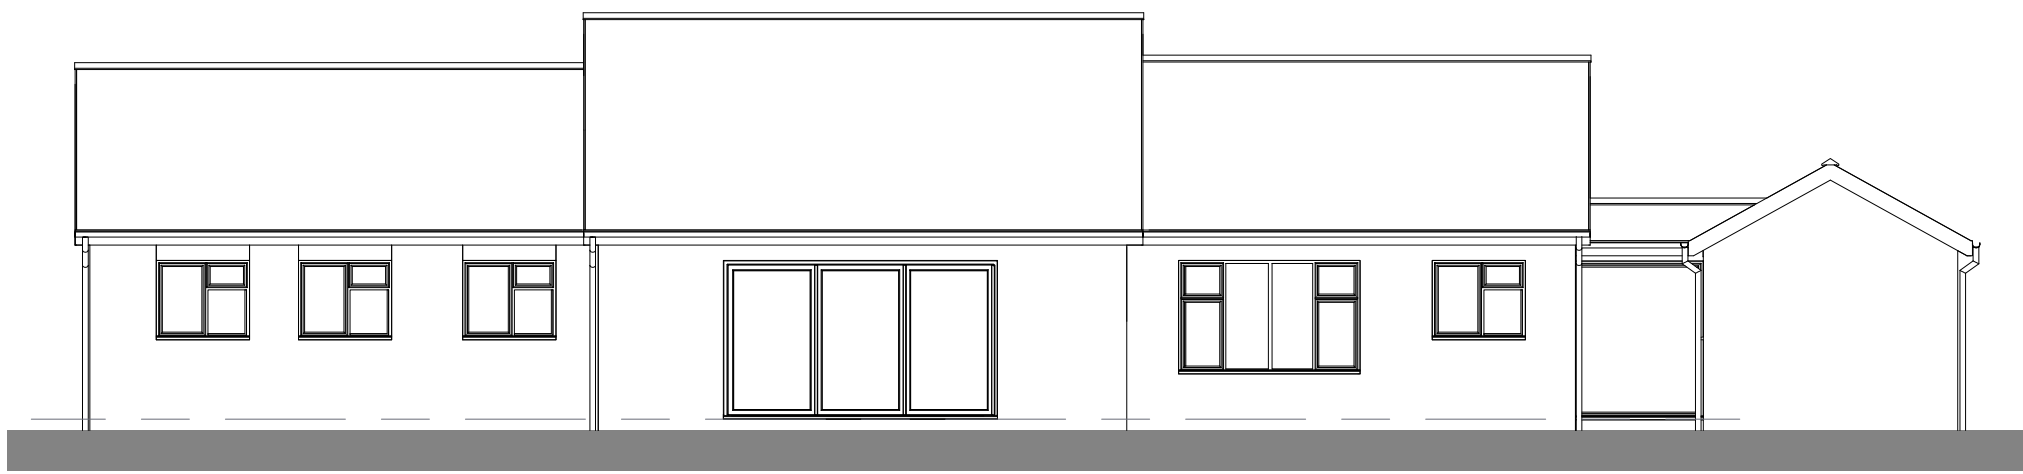

EXISTING REAR ELEVATION
1 : 100

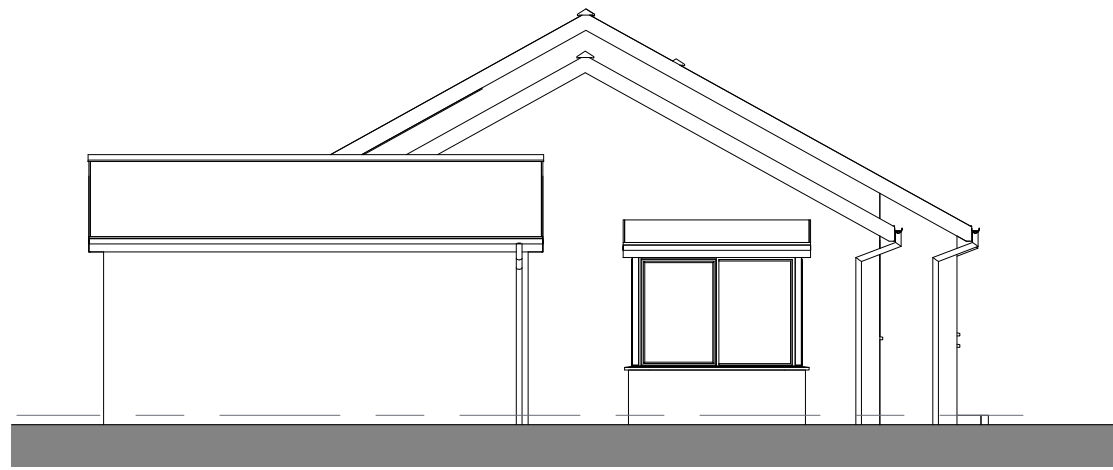

EXISTING SIDE ELEVATION
1 : 100

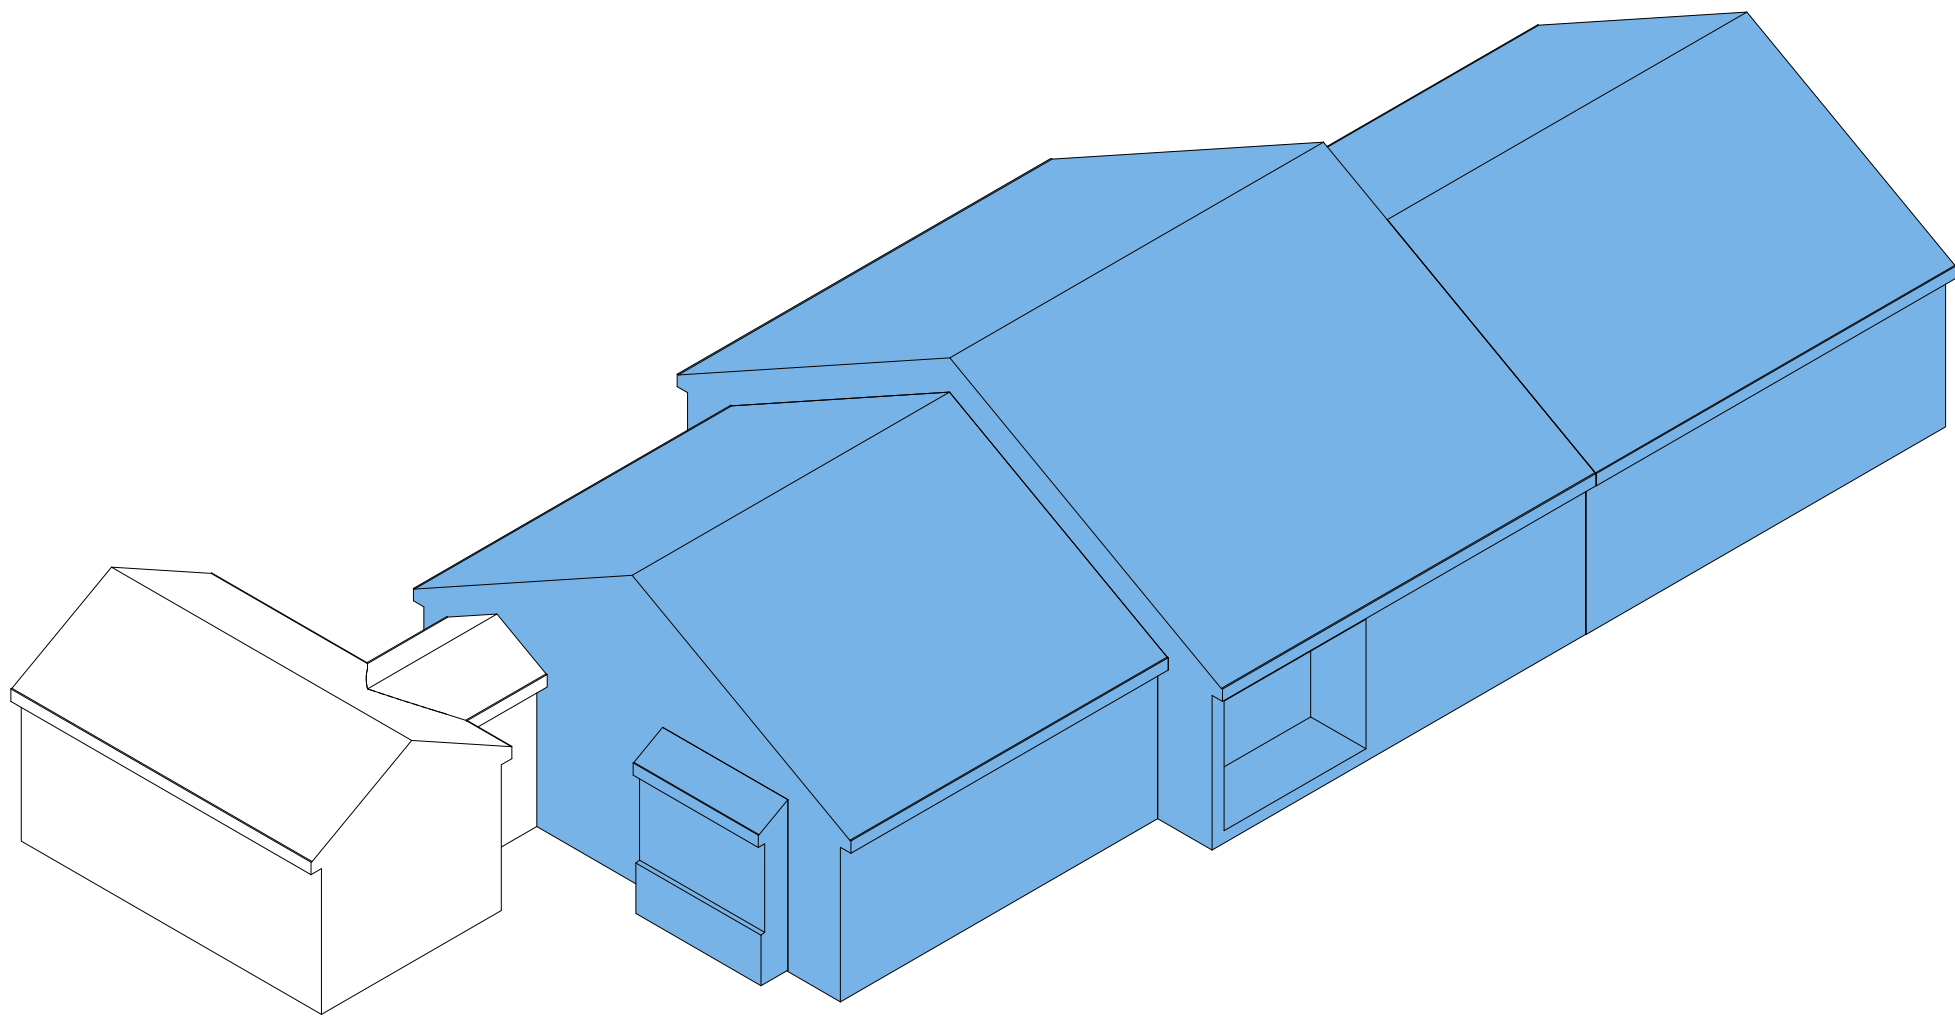


ORIGINAL HOUSE VOLUME = 655 M³




EXISTING FRONT ELEVATION - VIEW 1



EXISTING FRONT ELEVATION - VIEW 2

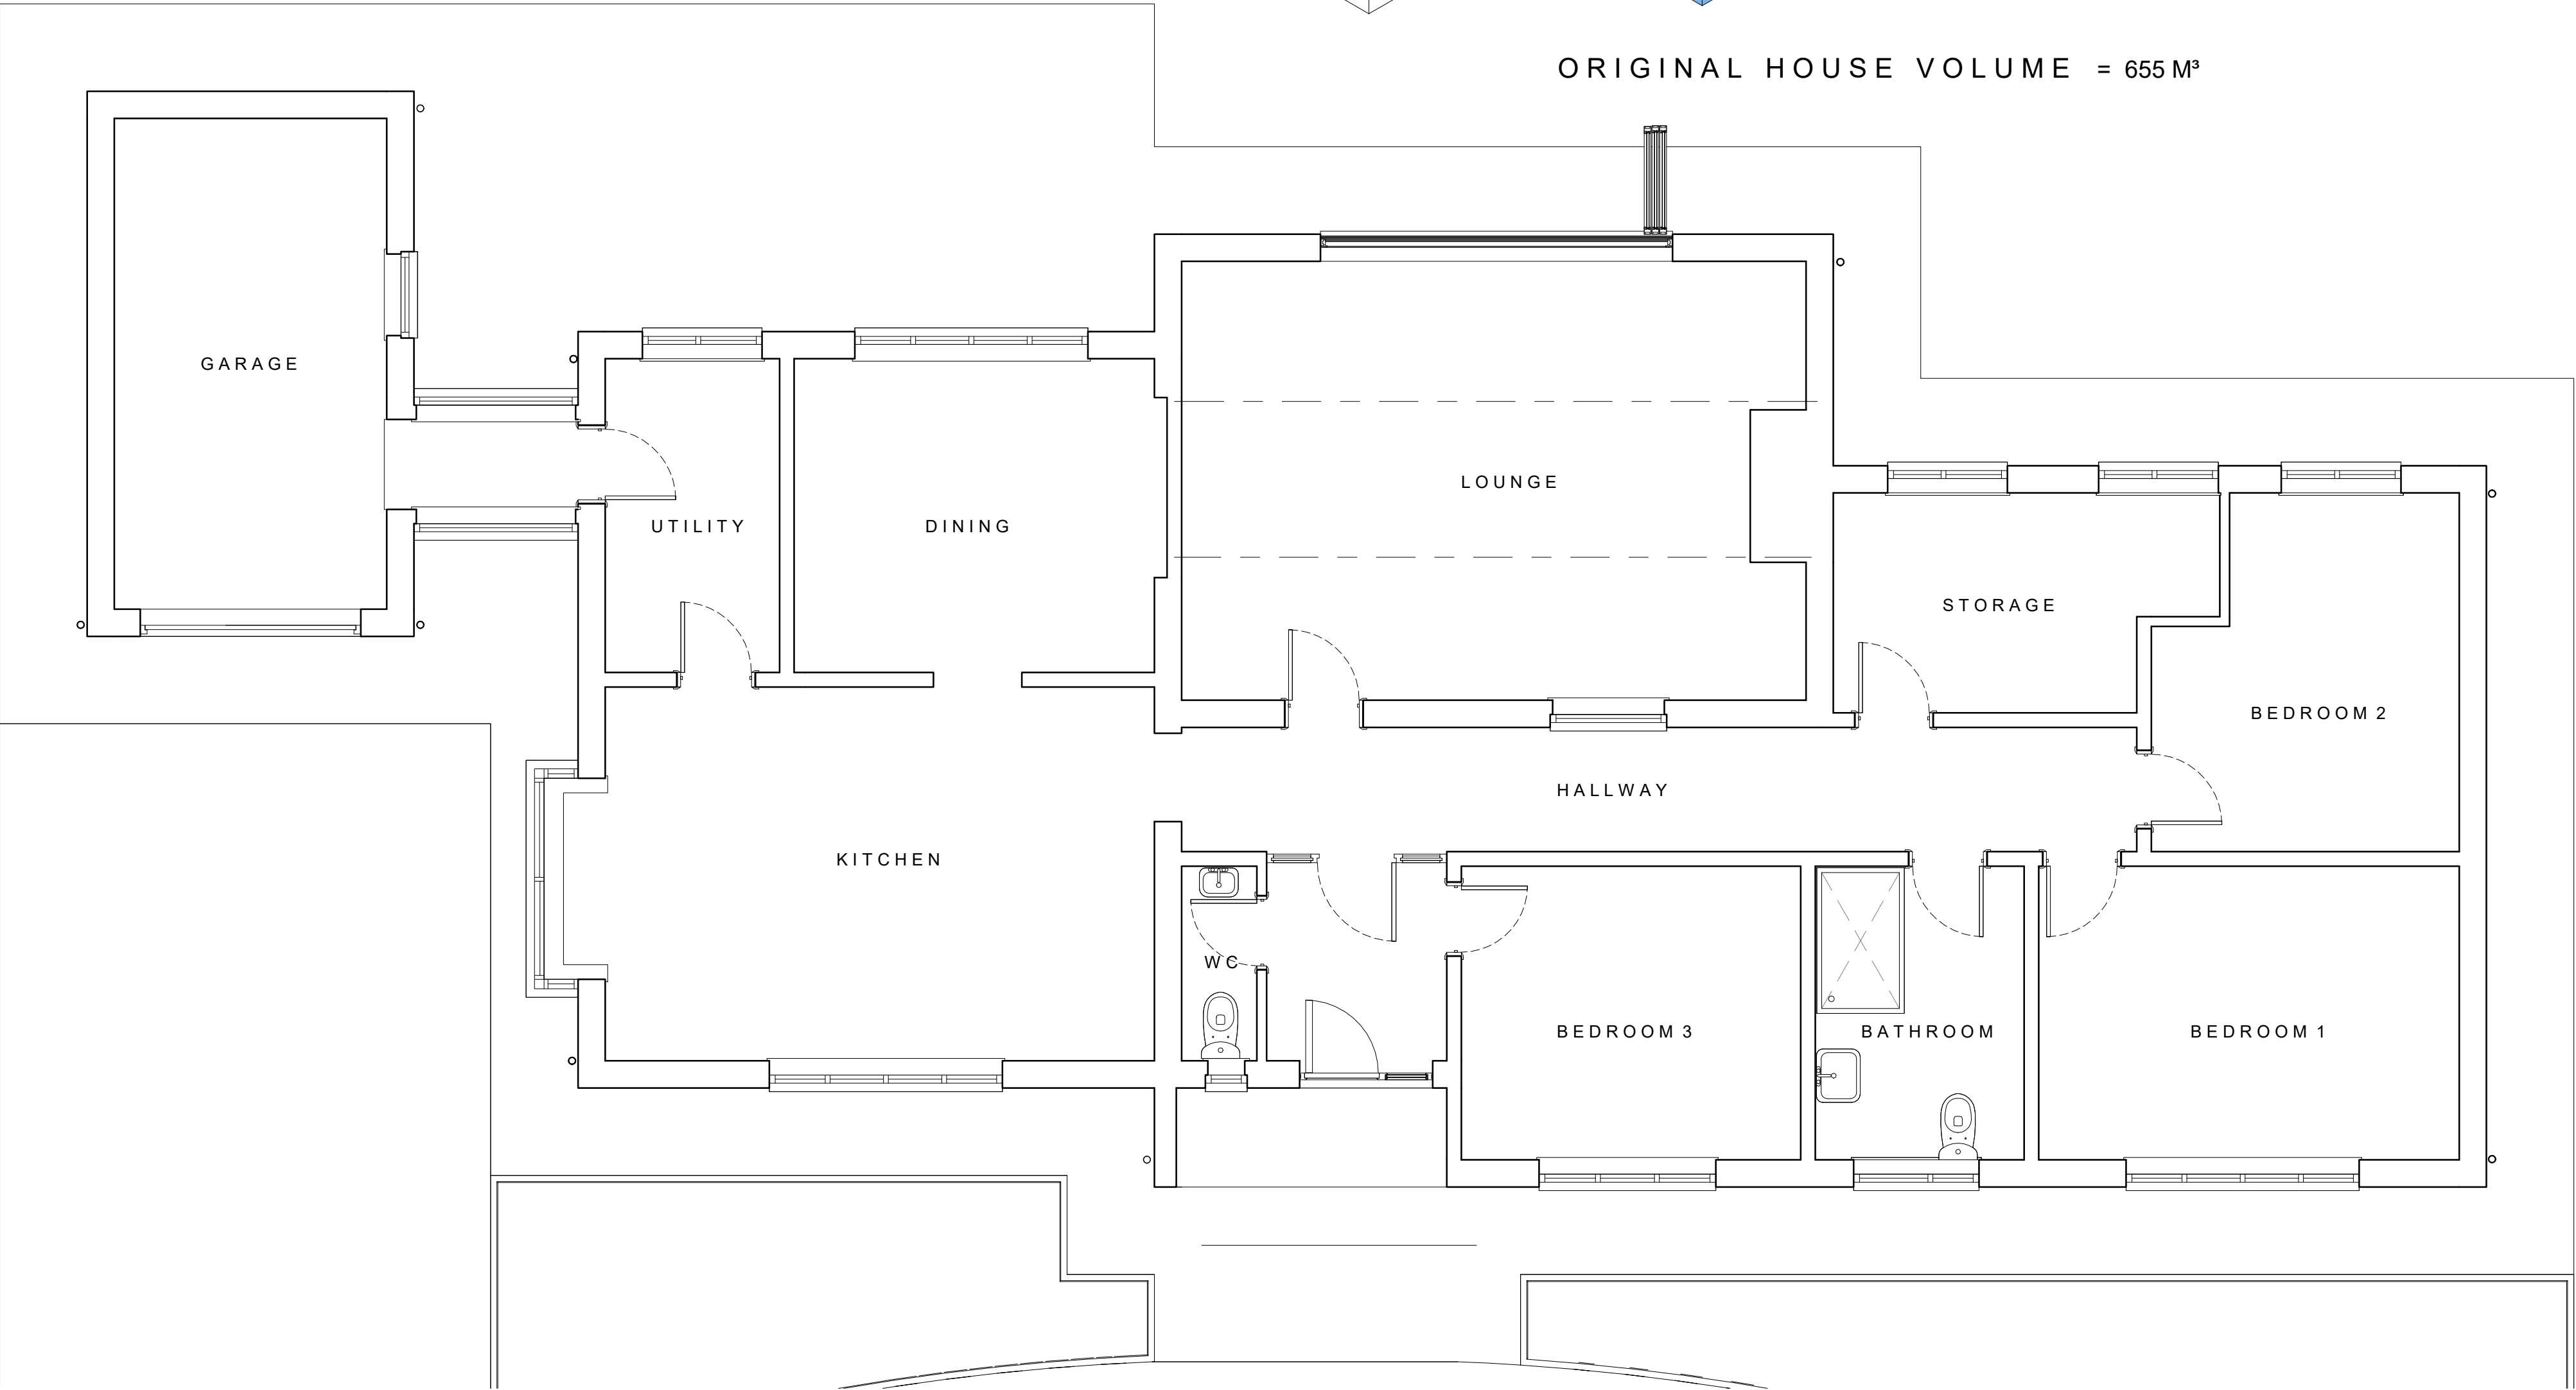

EXISTING GROUND FLOOR PLAN
1 : 50

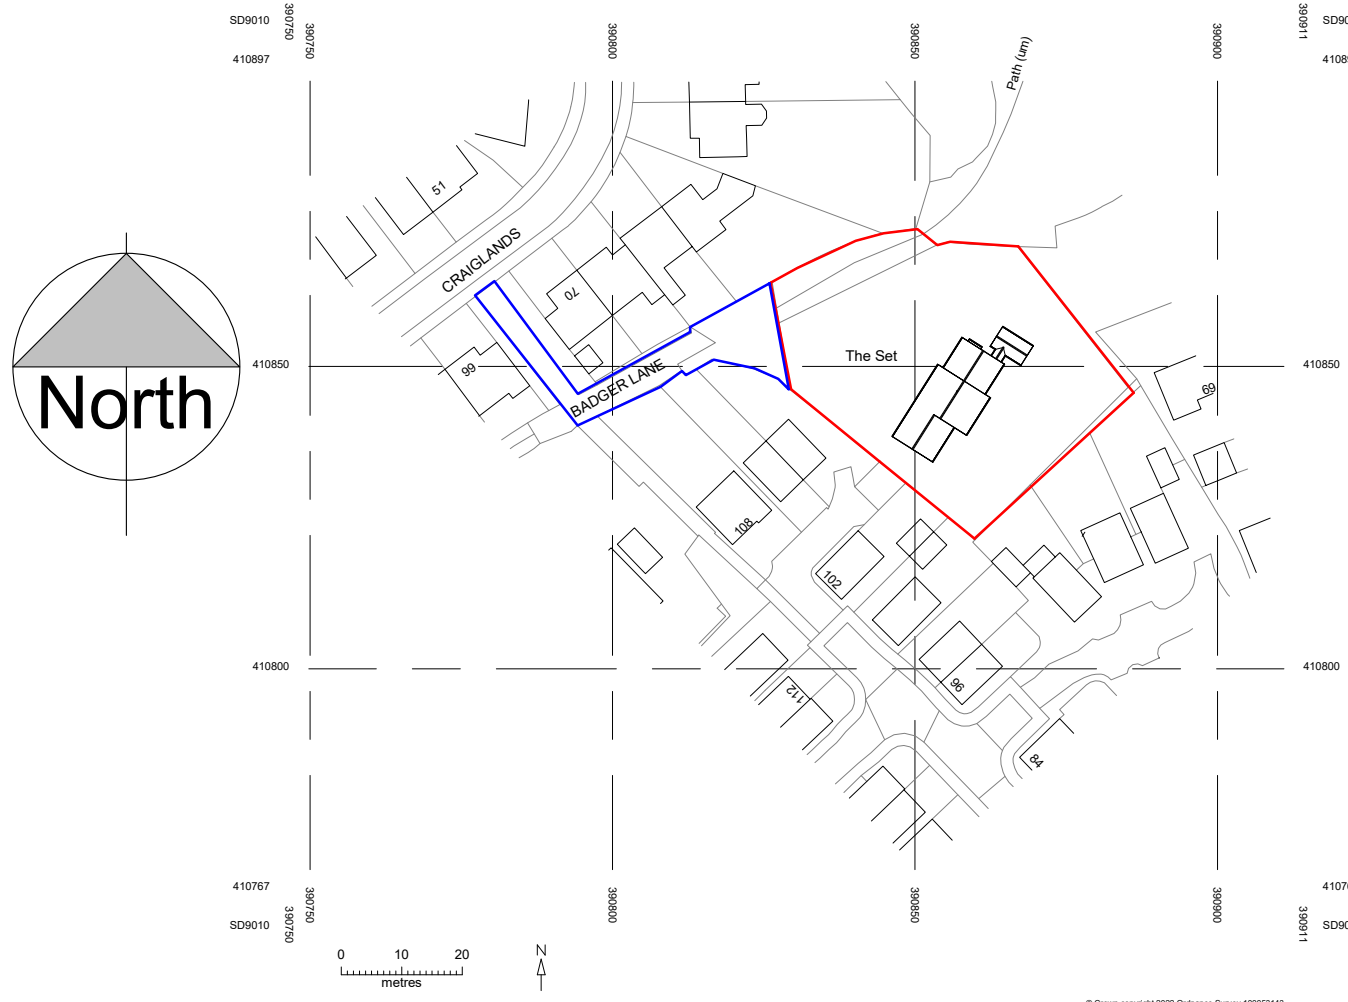

LOCATION PLAN
1 : 1250

