




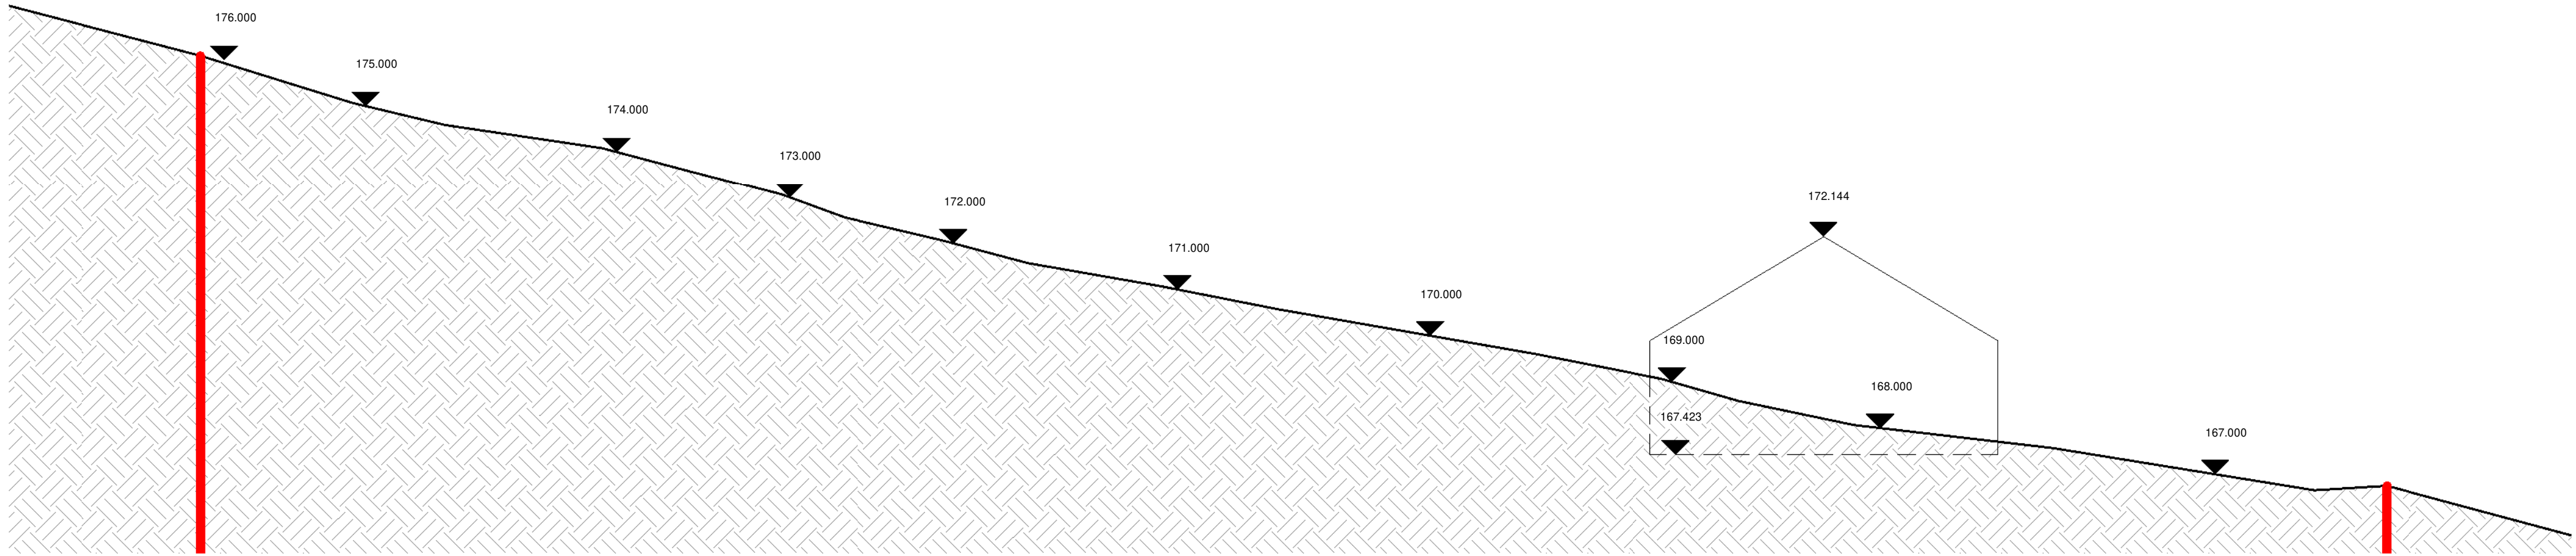

Existing Western Boundary Elevation
1 : 100

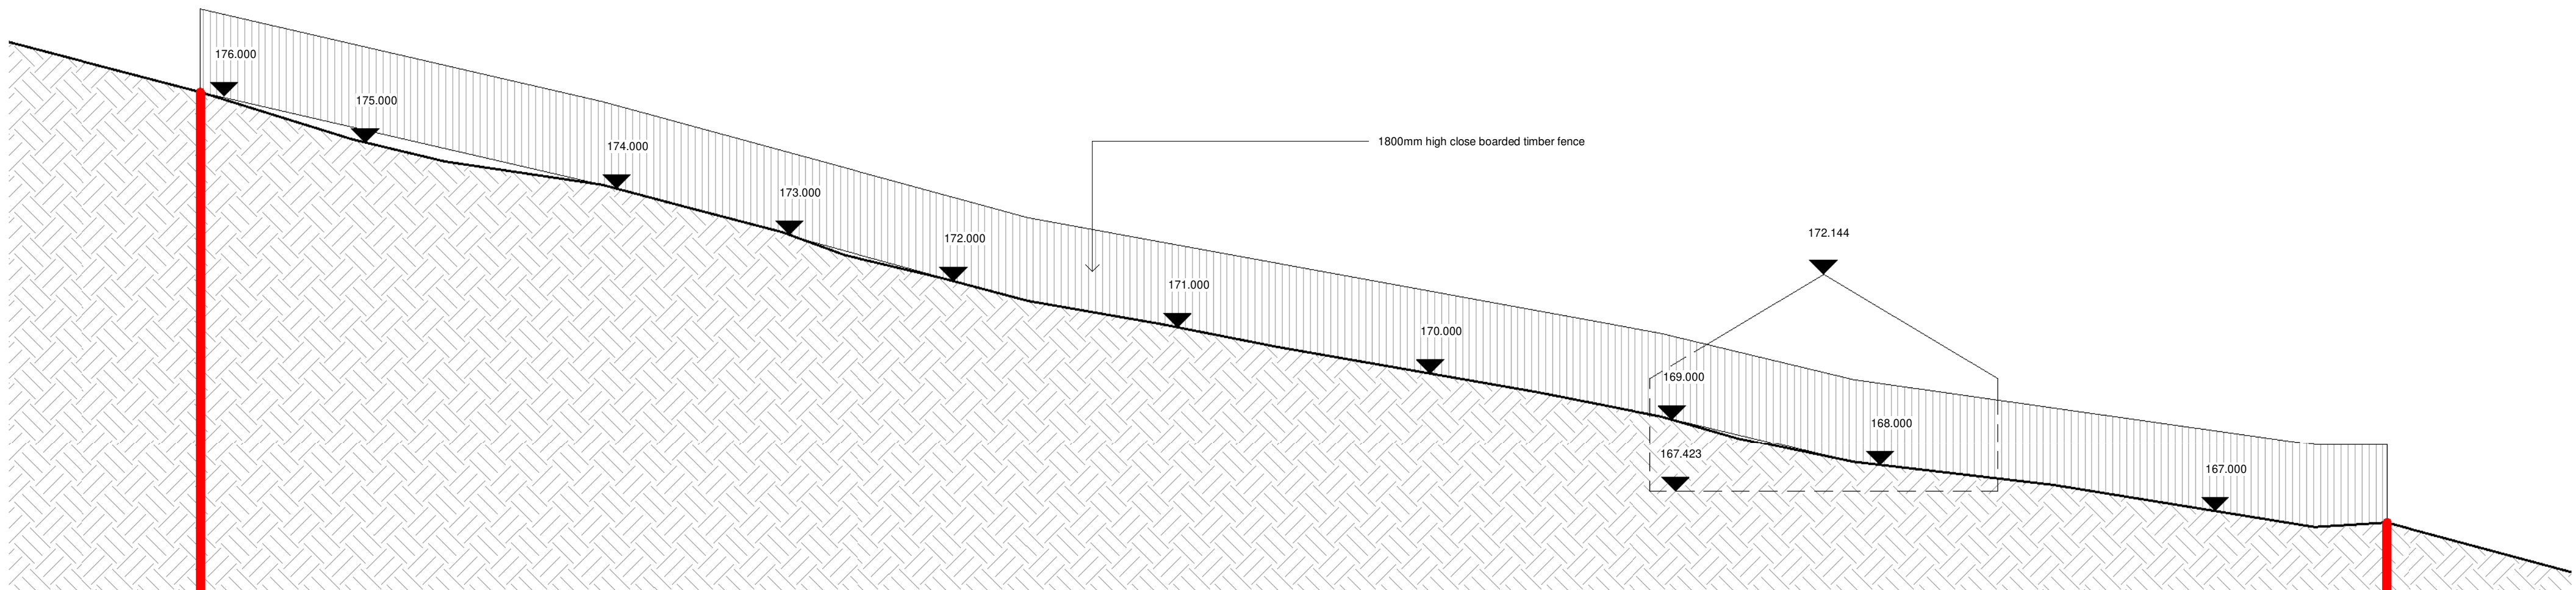

Proposed Western Boundary Elevation
1 : 100

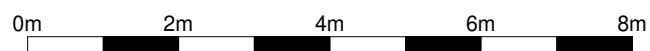

Rev	Date	Description
-	23.04.23	Planning Issue

Dwn	Ckd	Drawn	JK
		Checked	JK
		Date	APR 2023
		Scale @	A1 1 : 100

**Land Adjacent to 4 Rudman
Street, OL12 6LJ (2325)**
Existing and Proposed Boundary
Elevations 02

RSR-SVA-ZZ-ZZ-DR-A-2036
REV -
PLANNING