



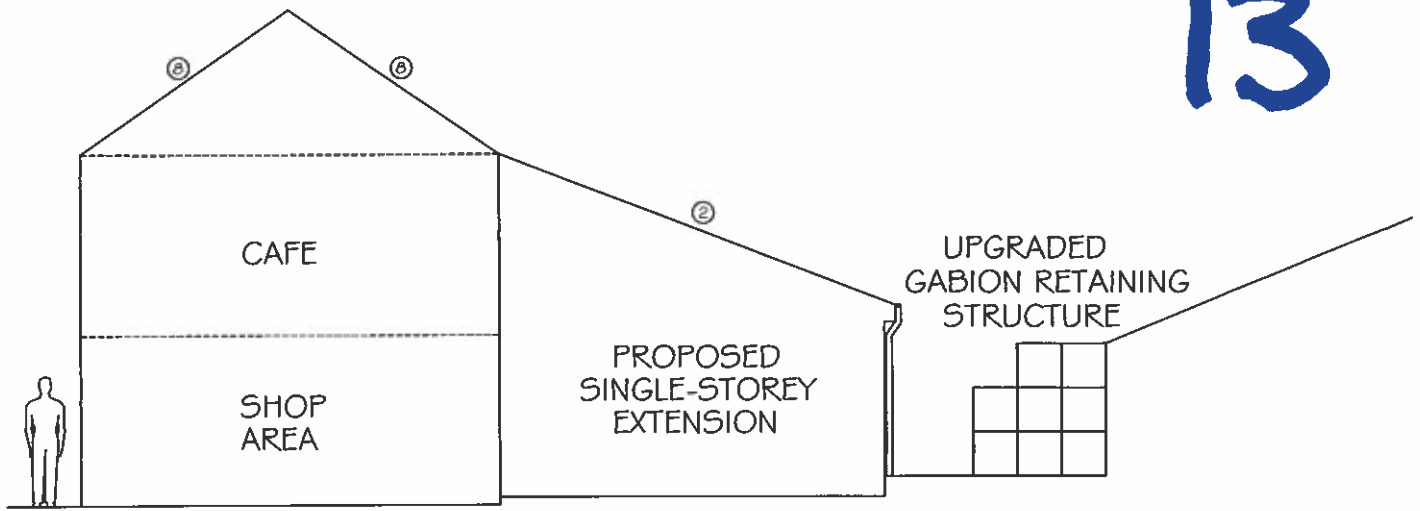

PROPOSED SECTION [LOOKING TOWARDS NO. 92]
1:100

LEGEND:

1. red facing brickwork
2. natural blue slate roof
3. coursed natural stone masonry
4. pre-fabricated storage building
5. concrete panels with pebble dash render
6. artificial stonework
7. fair-faced concrete blockwork
8. interlocking concrete roof tiles [grey]
9. natural timber signboard
10. natural stone flag roof
11. reconstituted stonework
12. existing flue
13. proposed flue
[like for like replacement]

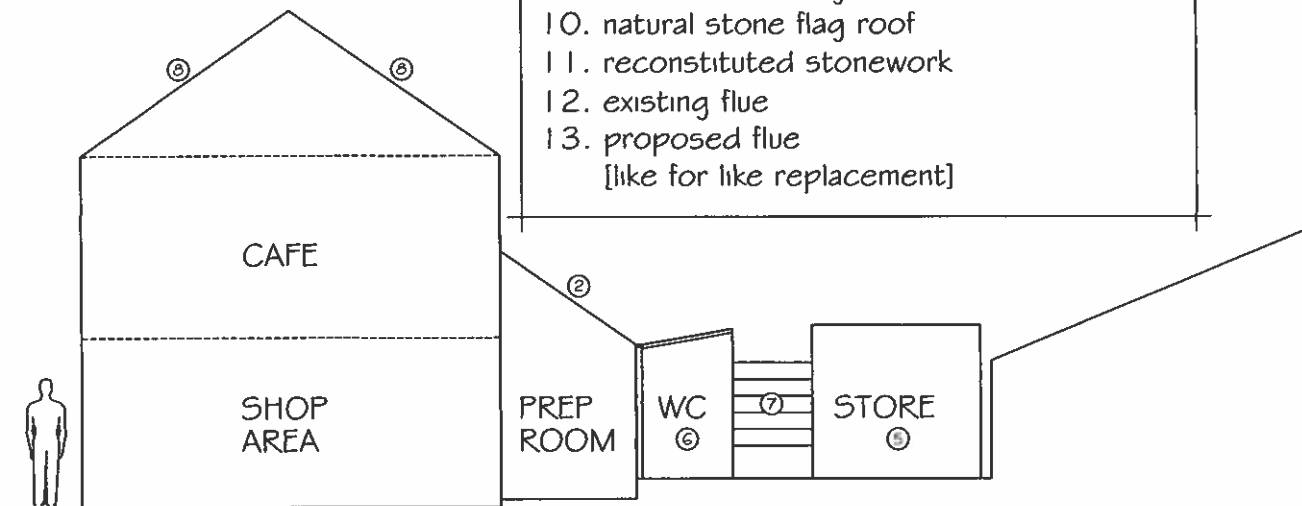

EXISTING SECTION [LOOKING TOWARDS NO. 92]
1:100

PROPOSED SINGLE-STOREY EXTENSION AT REAR,
REMOVAL OF EXISTING DETACHED STORE AND
CREATION OF TWO PARKING SPACES:
90 NEW ROAD, DEARNLEY, LITTLEBOROUGH
ROCHDALE, LANCASHIRE, OL1 5 8NL

27 February 2023