


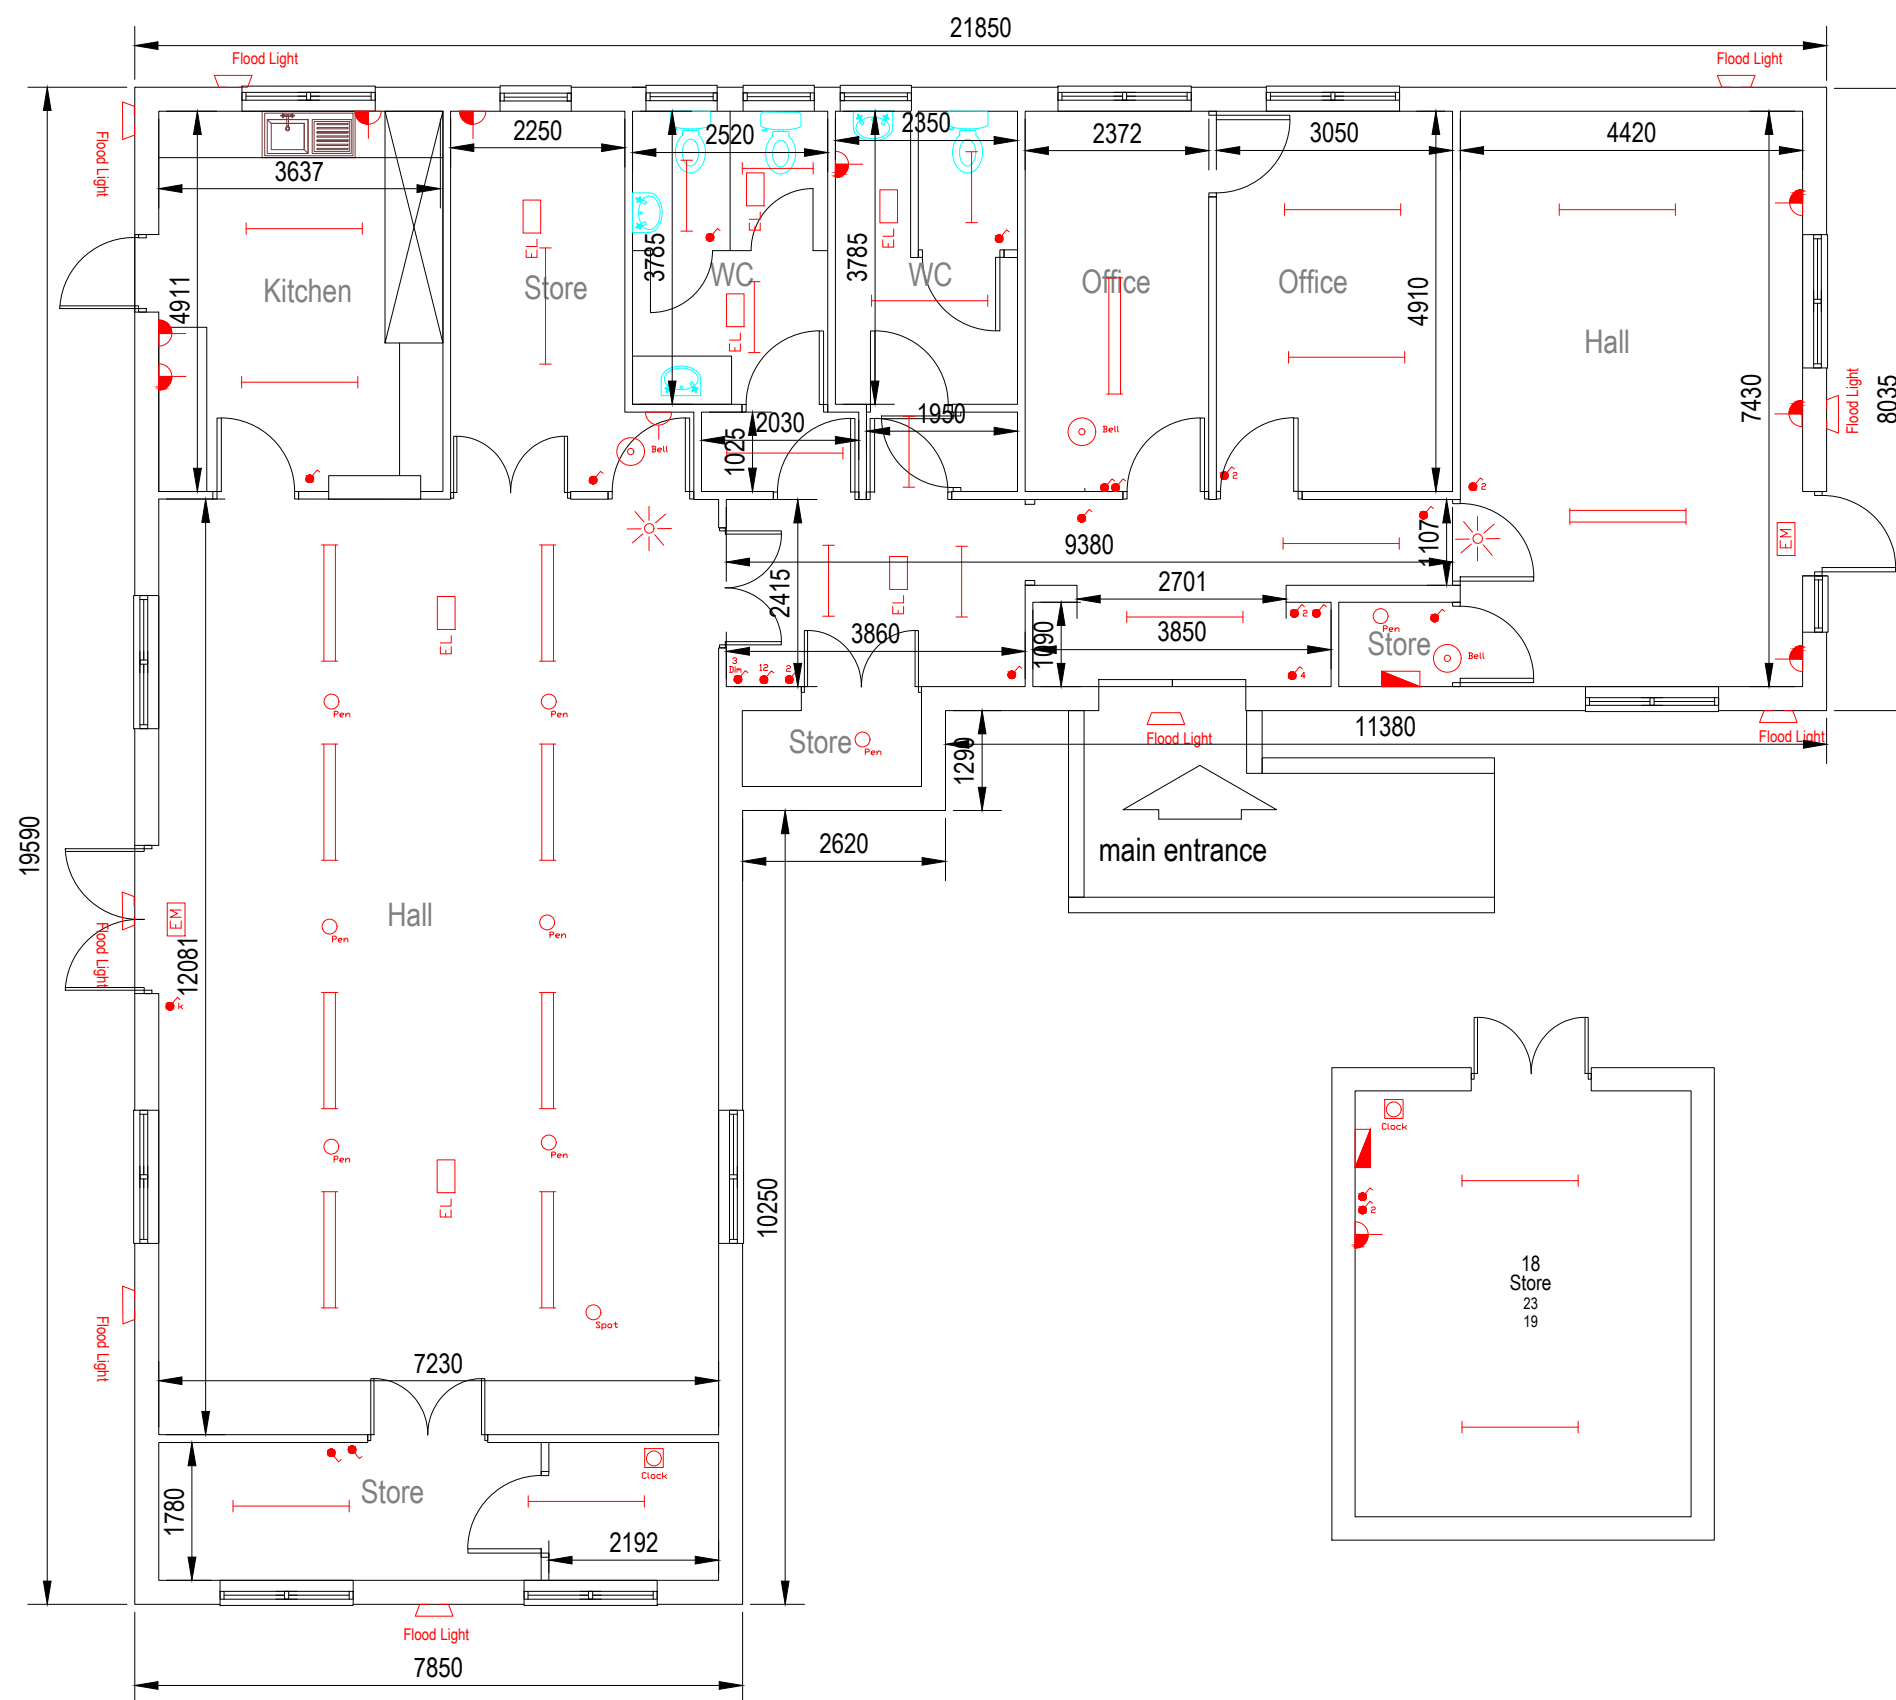

Figured dimensions to be used. Do not scale from drawing				
Rev.	Revision detail			By Chk. Date
 ROCHDALE BOROUGH COUNCIL				
Client				
Project Sparth Community Centre				
Title EXISTING LAYOUT.				
Drawn by DH	Date Mar 16	Purpose of issue Feasibility	Scale 1:50 @ A1	
Checked by	Date	Project No. 2		
Approved by	Date	Drawing No.		
				Rev. A