


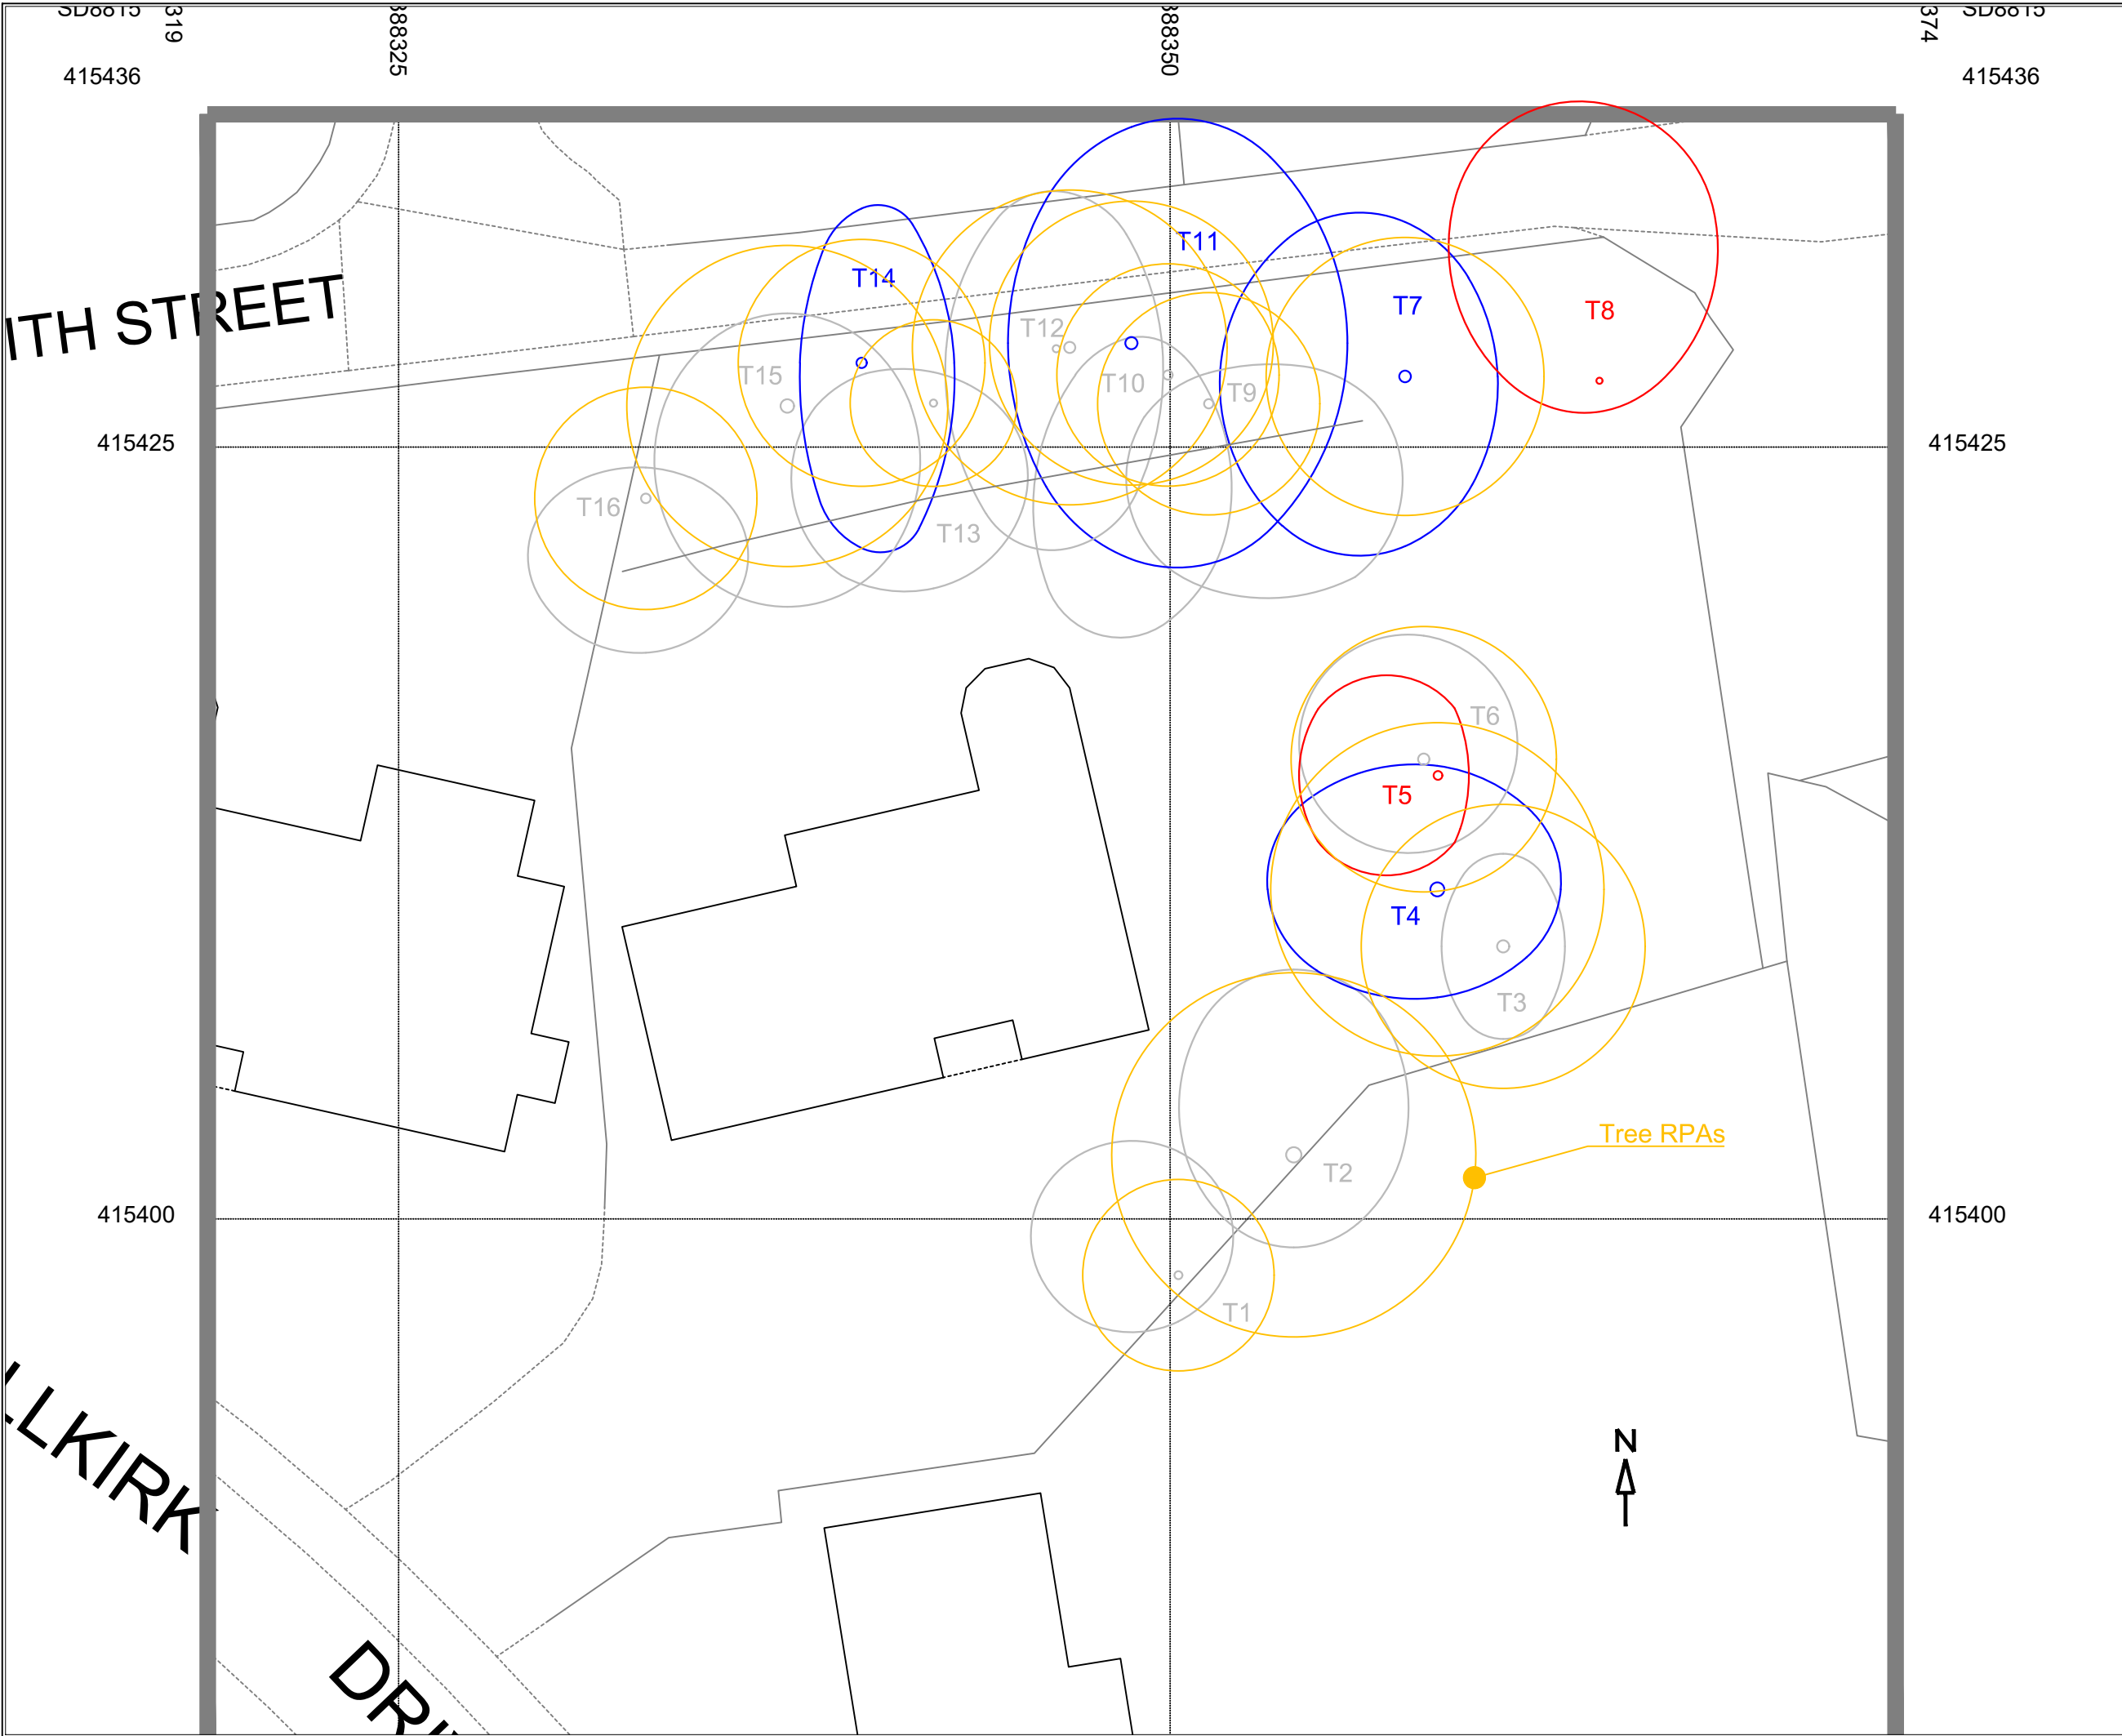



Category A Tree

Trees of high quality with an estimated remaining life expectancy of at least 40 years



Category B Tree

Trees of moderate quality with an estimated remaining life expectancy of at least 20 years



Category C Tree

Trees of low quality with an estimated remaining life expectancy of at least 10 years, or young trees with a stem diameter below 150mm



Category U Tree

Trees in such a condition that they cannot realistically be retained as living trees in the context of the current land use for longer than 10 years



RPA

Calculated root protection area (RPA) , depicted as a measured radius around a tree that should remain undisturbed during demolition and construction activity, a construction exclusion zone (CEZ)



CEZ

Protective fencing location

Client:

Arien

Project:

5 Hillkirk Drive,
Shawclough,
Rochdale OL12 7HD

Dwg No:

RTS/11112024/TCP 001

Date:

11/11/2024

Scale:

1:200

Size:

A3

Rowbottom's Tree Services Ltd
Cheddleton Lodge, West Road,
Prestwich, Manchester, M25 3FB
Tel: 07778 277200
www.rowbottoms.co.uk
email:
bill@rowbottoms-tree-services.co.uk