


Notes :

- Dimensions are to be checked on site before fabrication and construction
- Any discrepancies are to be immediately notified to the architects
- Structural measurements are to be taken from the structural engineers drawings
- Do not scale
- Copyright reserved by GMA

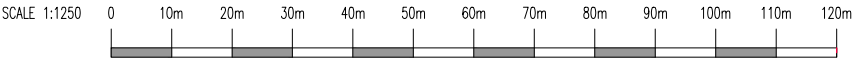

REV	DESCRIPTION	DATE	GMA ARCHITECTURE Architects and Designers UK House 82 Heath Road Twickenham TW1 4BA Telephone 020 8891 5959 Fax 020 8607 9933 Email enquiries@gmaarchitecture.co.uk www.gmaarchitecture.co.uk		DRAWING ISSUE STATUS PLANNING		Client KAM LEI FONG LTD	Scale 1:1250 @ A3	Date June 23	Drawn MD	Checked IL
			Project WARWICK MILL MIDDLETON, ROCHDALE M24 1 AZ		Drawing Warwick Mill Development Listed Building SITE LOCATION PLAN		Type 01	Client 277-01	Drawing No WM SP 001	Revision	