



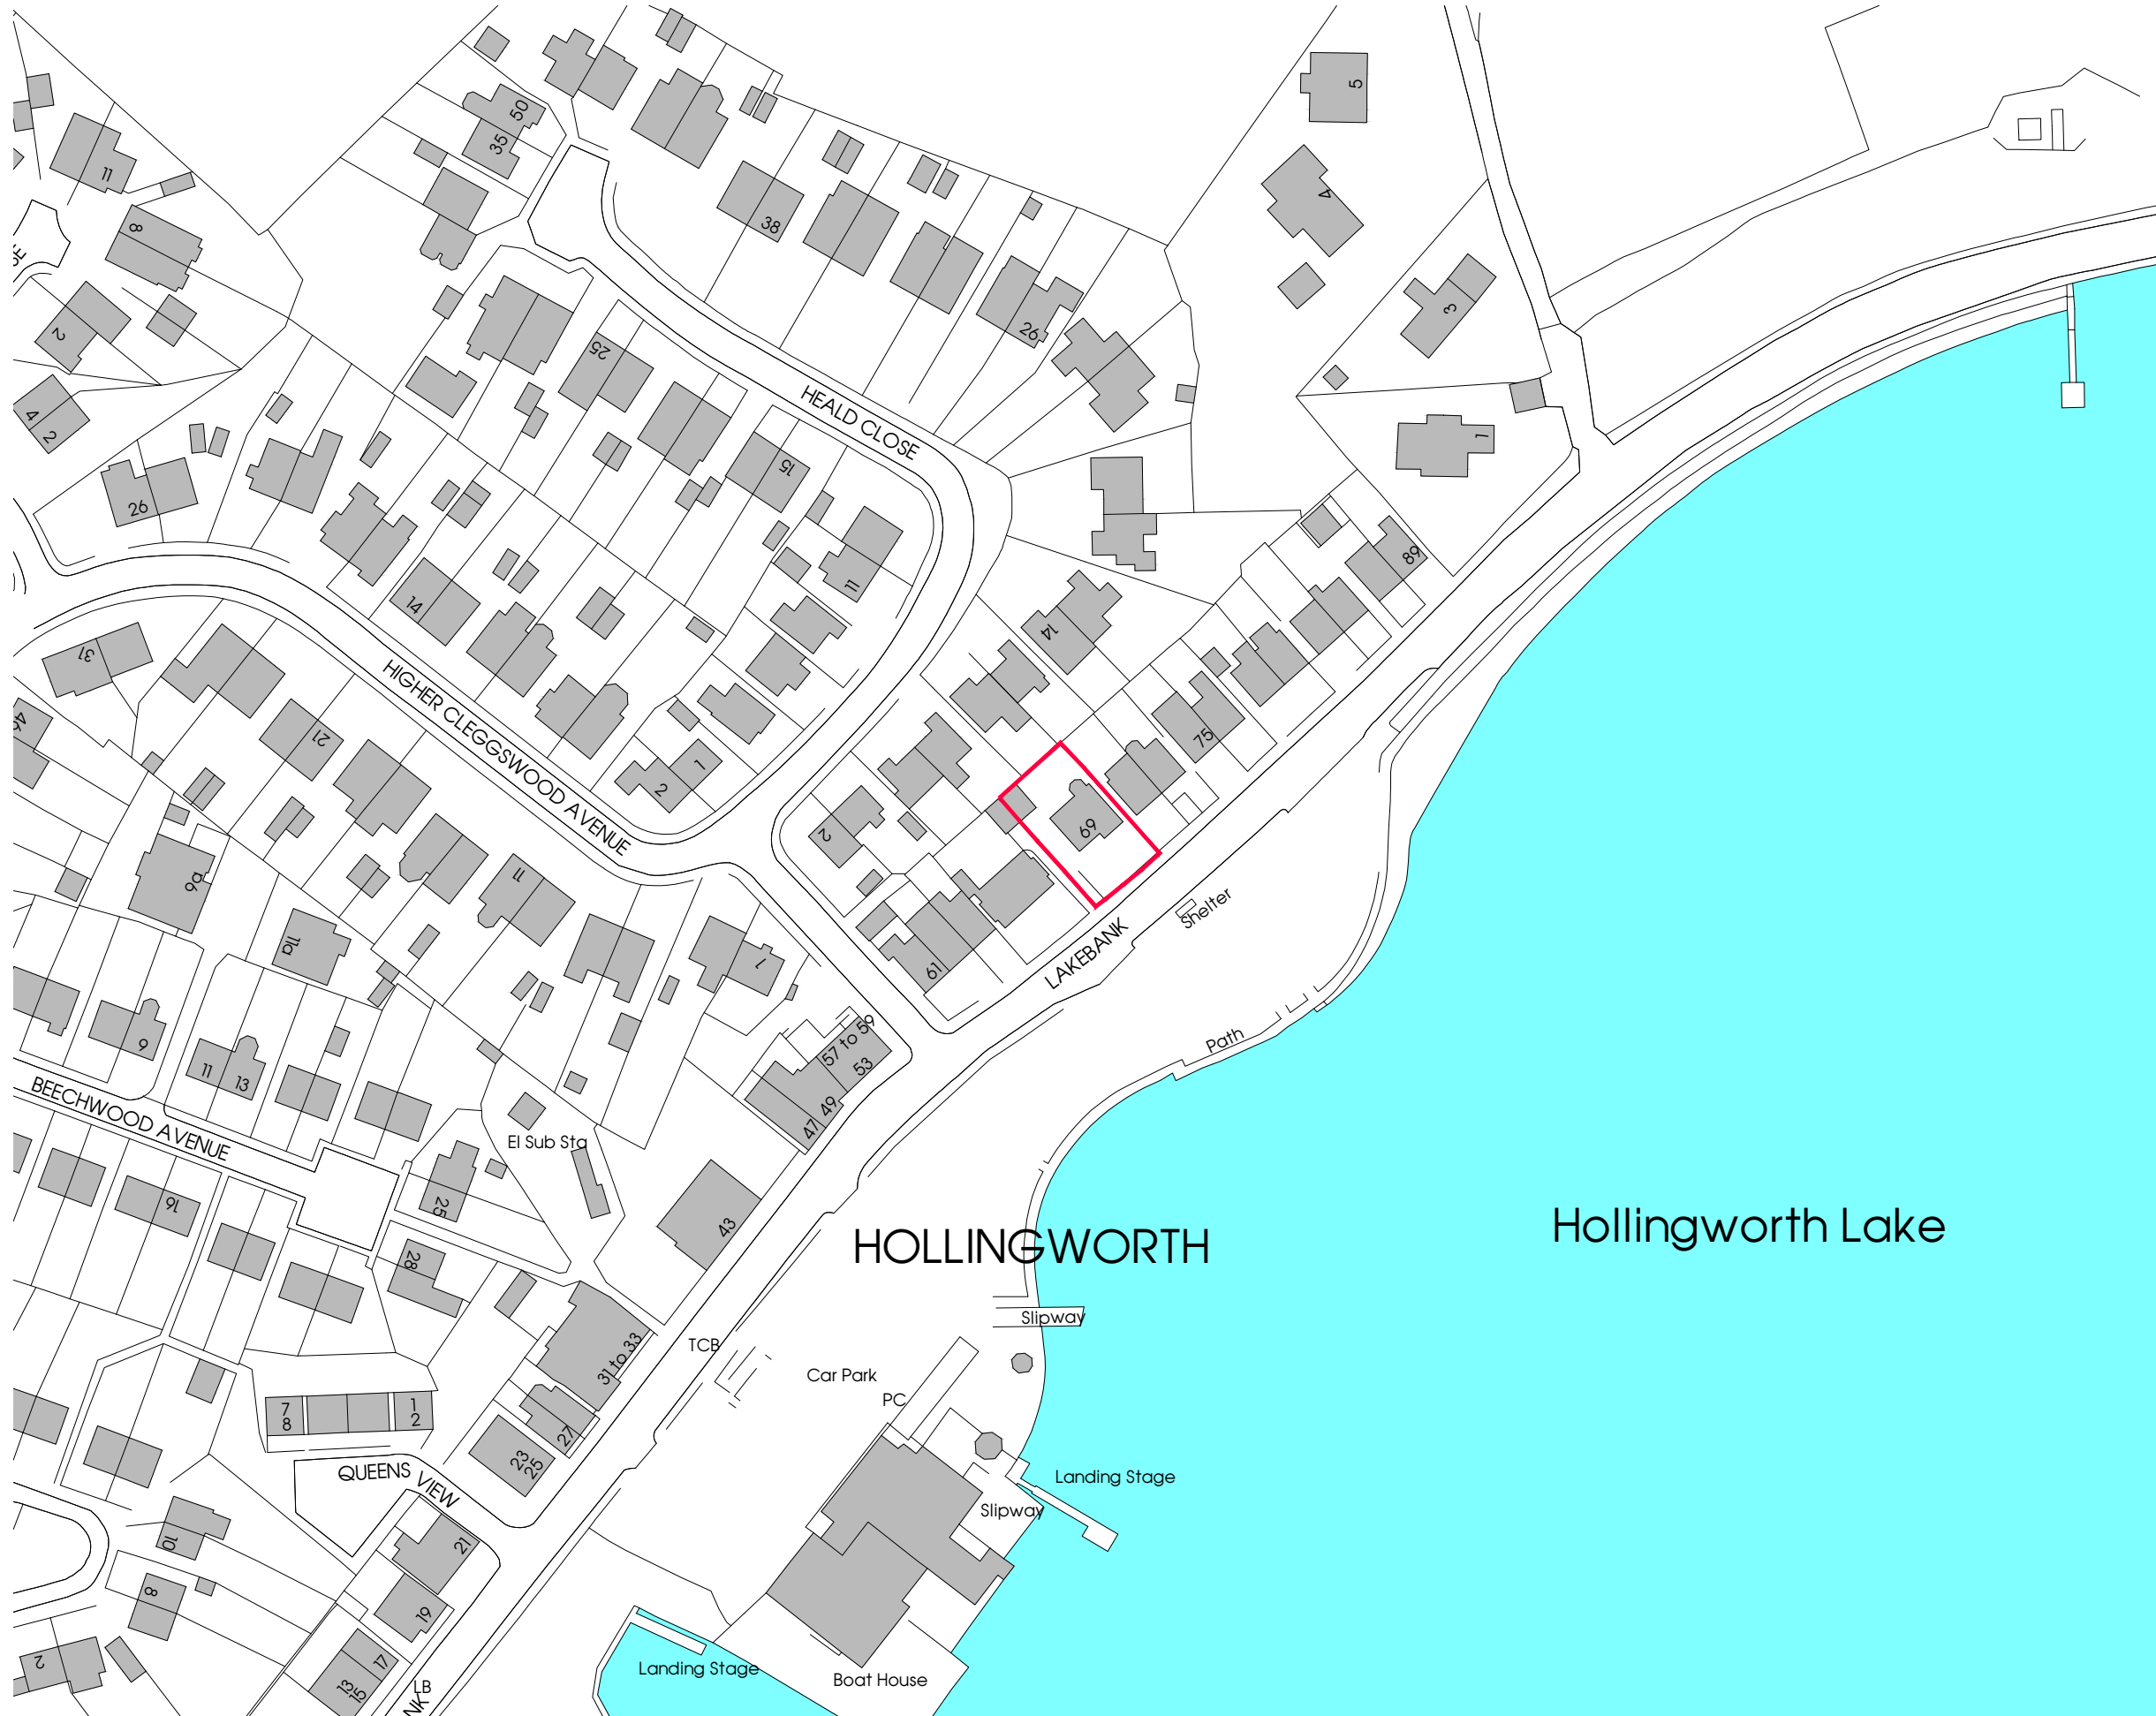

All dimensions shall be verified by the contractor on site prior to work commencing.
Do not scale from this drawing. Only work to written dimensions

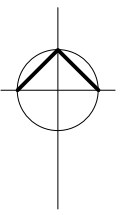

proposed rear extension
69 lake bank, littleborough

SUBJECT
location plan

DRAWN dph
DATE march 2024
SCALE 1:1250 @ A3

DWG No.
LDC01

location plan
Scale: 1:1250