




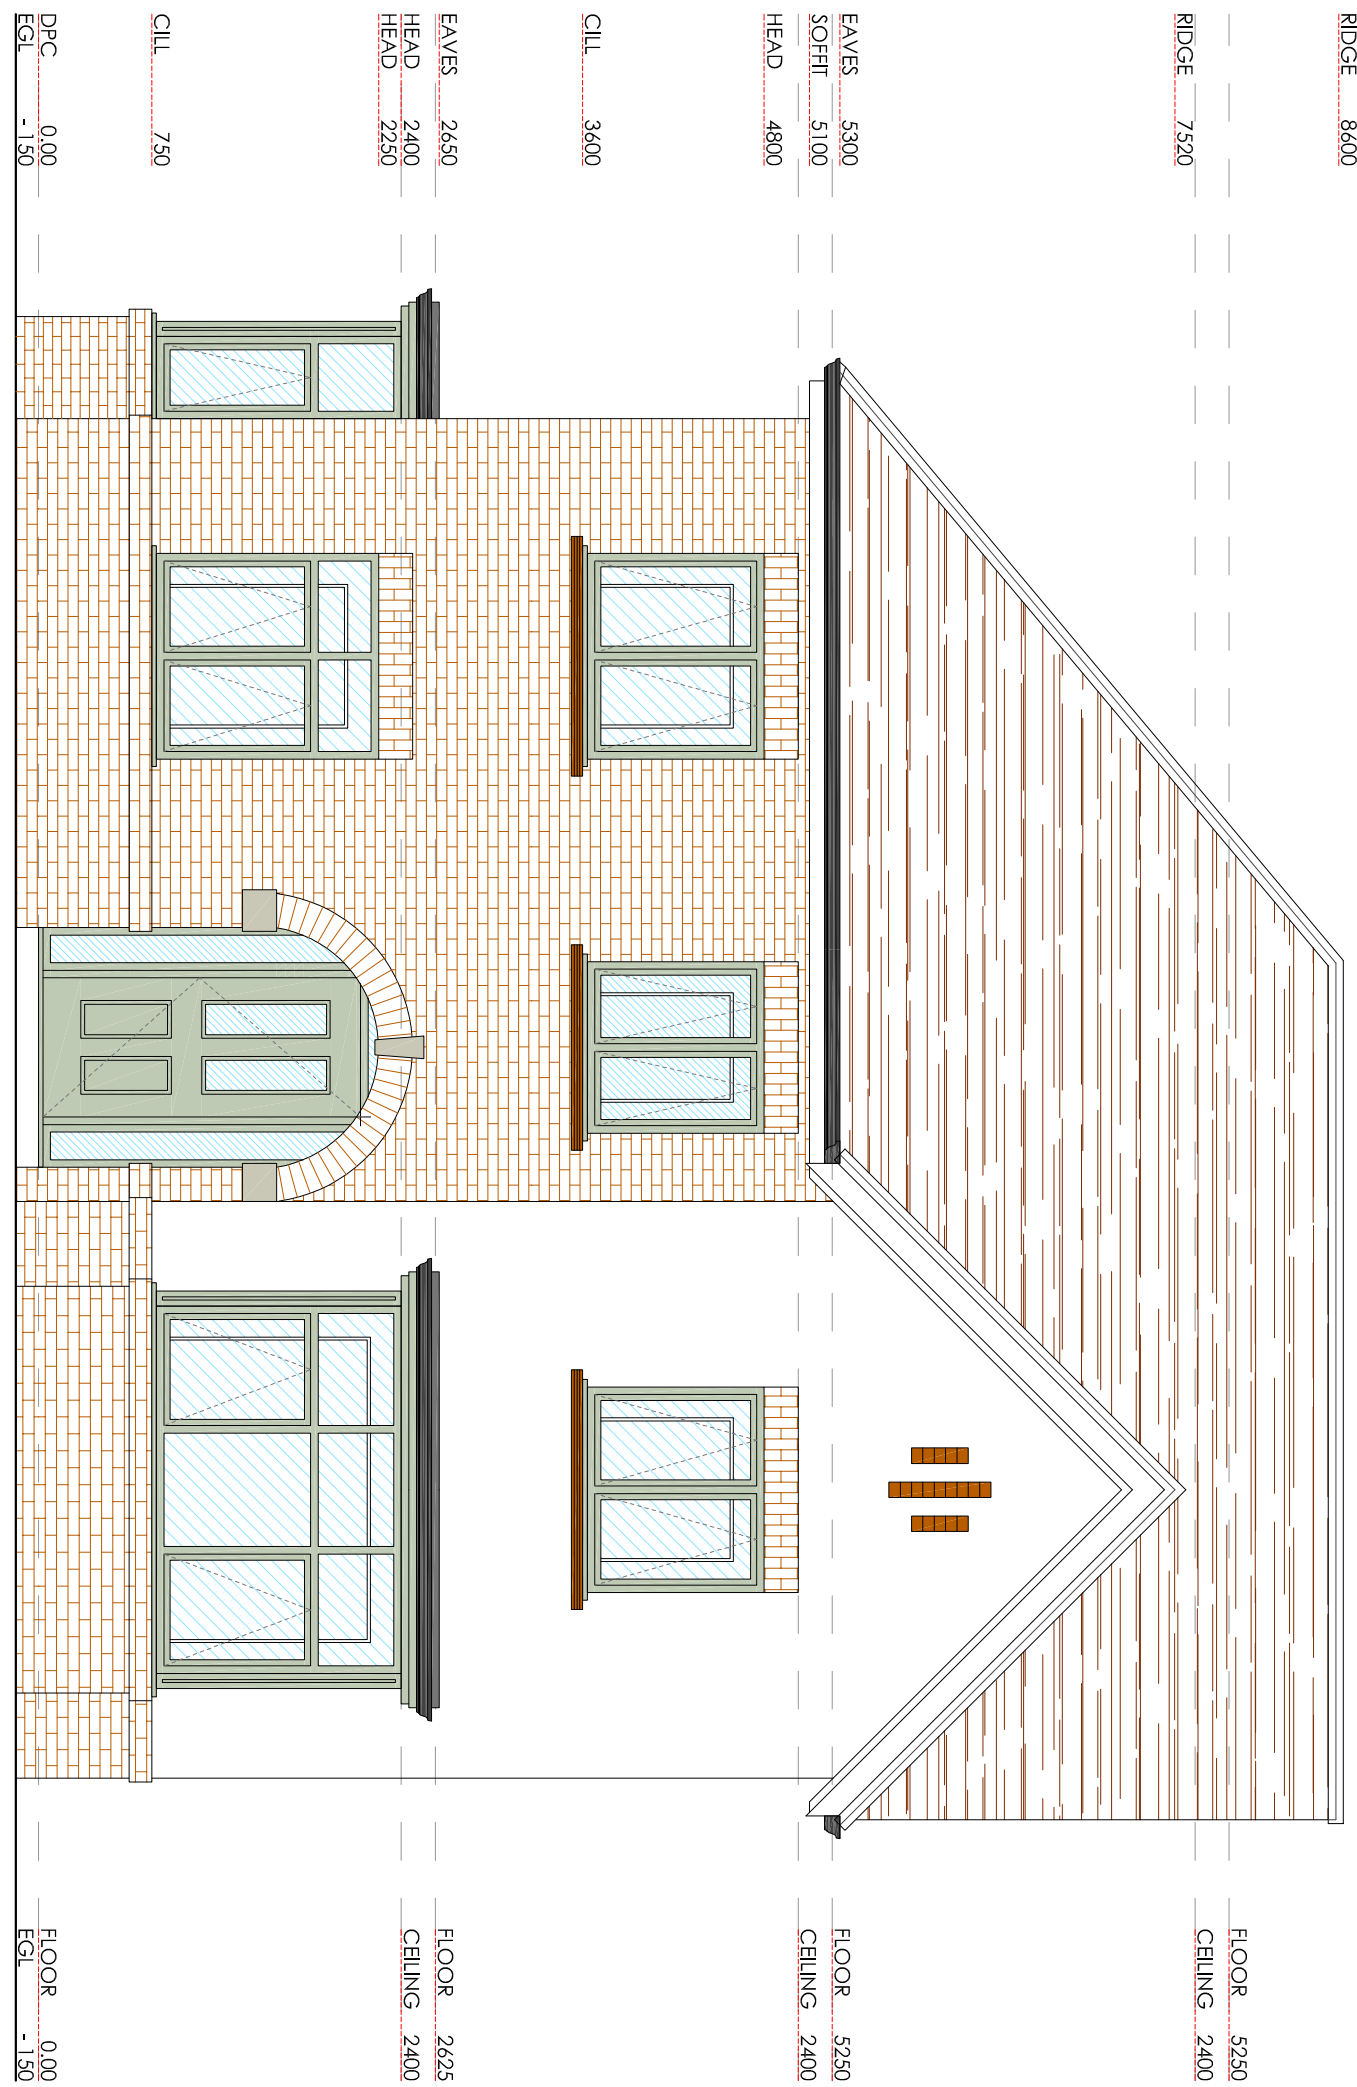


FRONT ELEVATION (SOUTH)

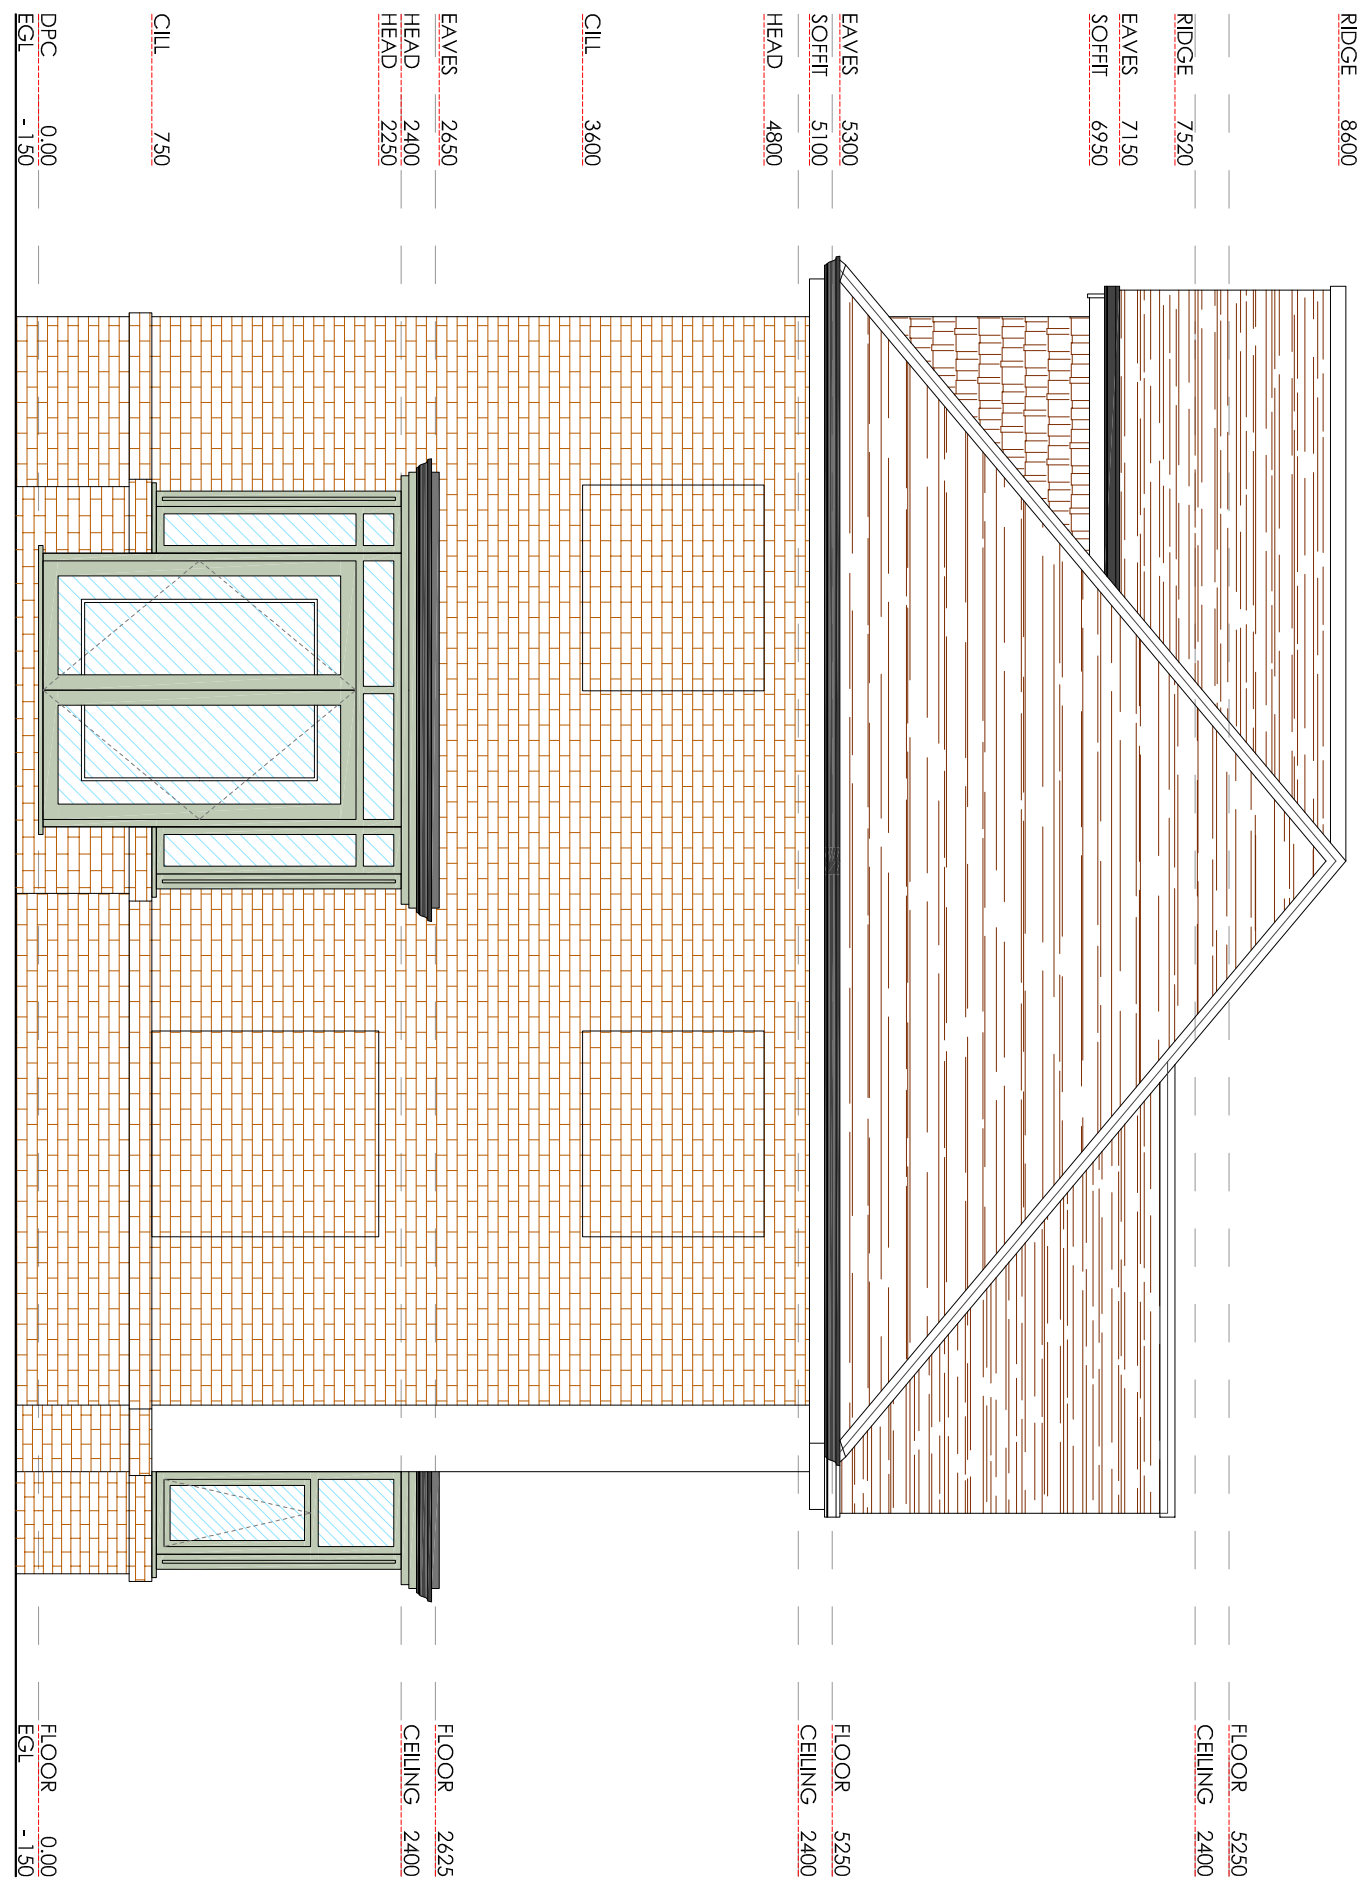


SIDE ELEVATION (WEST)

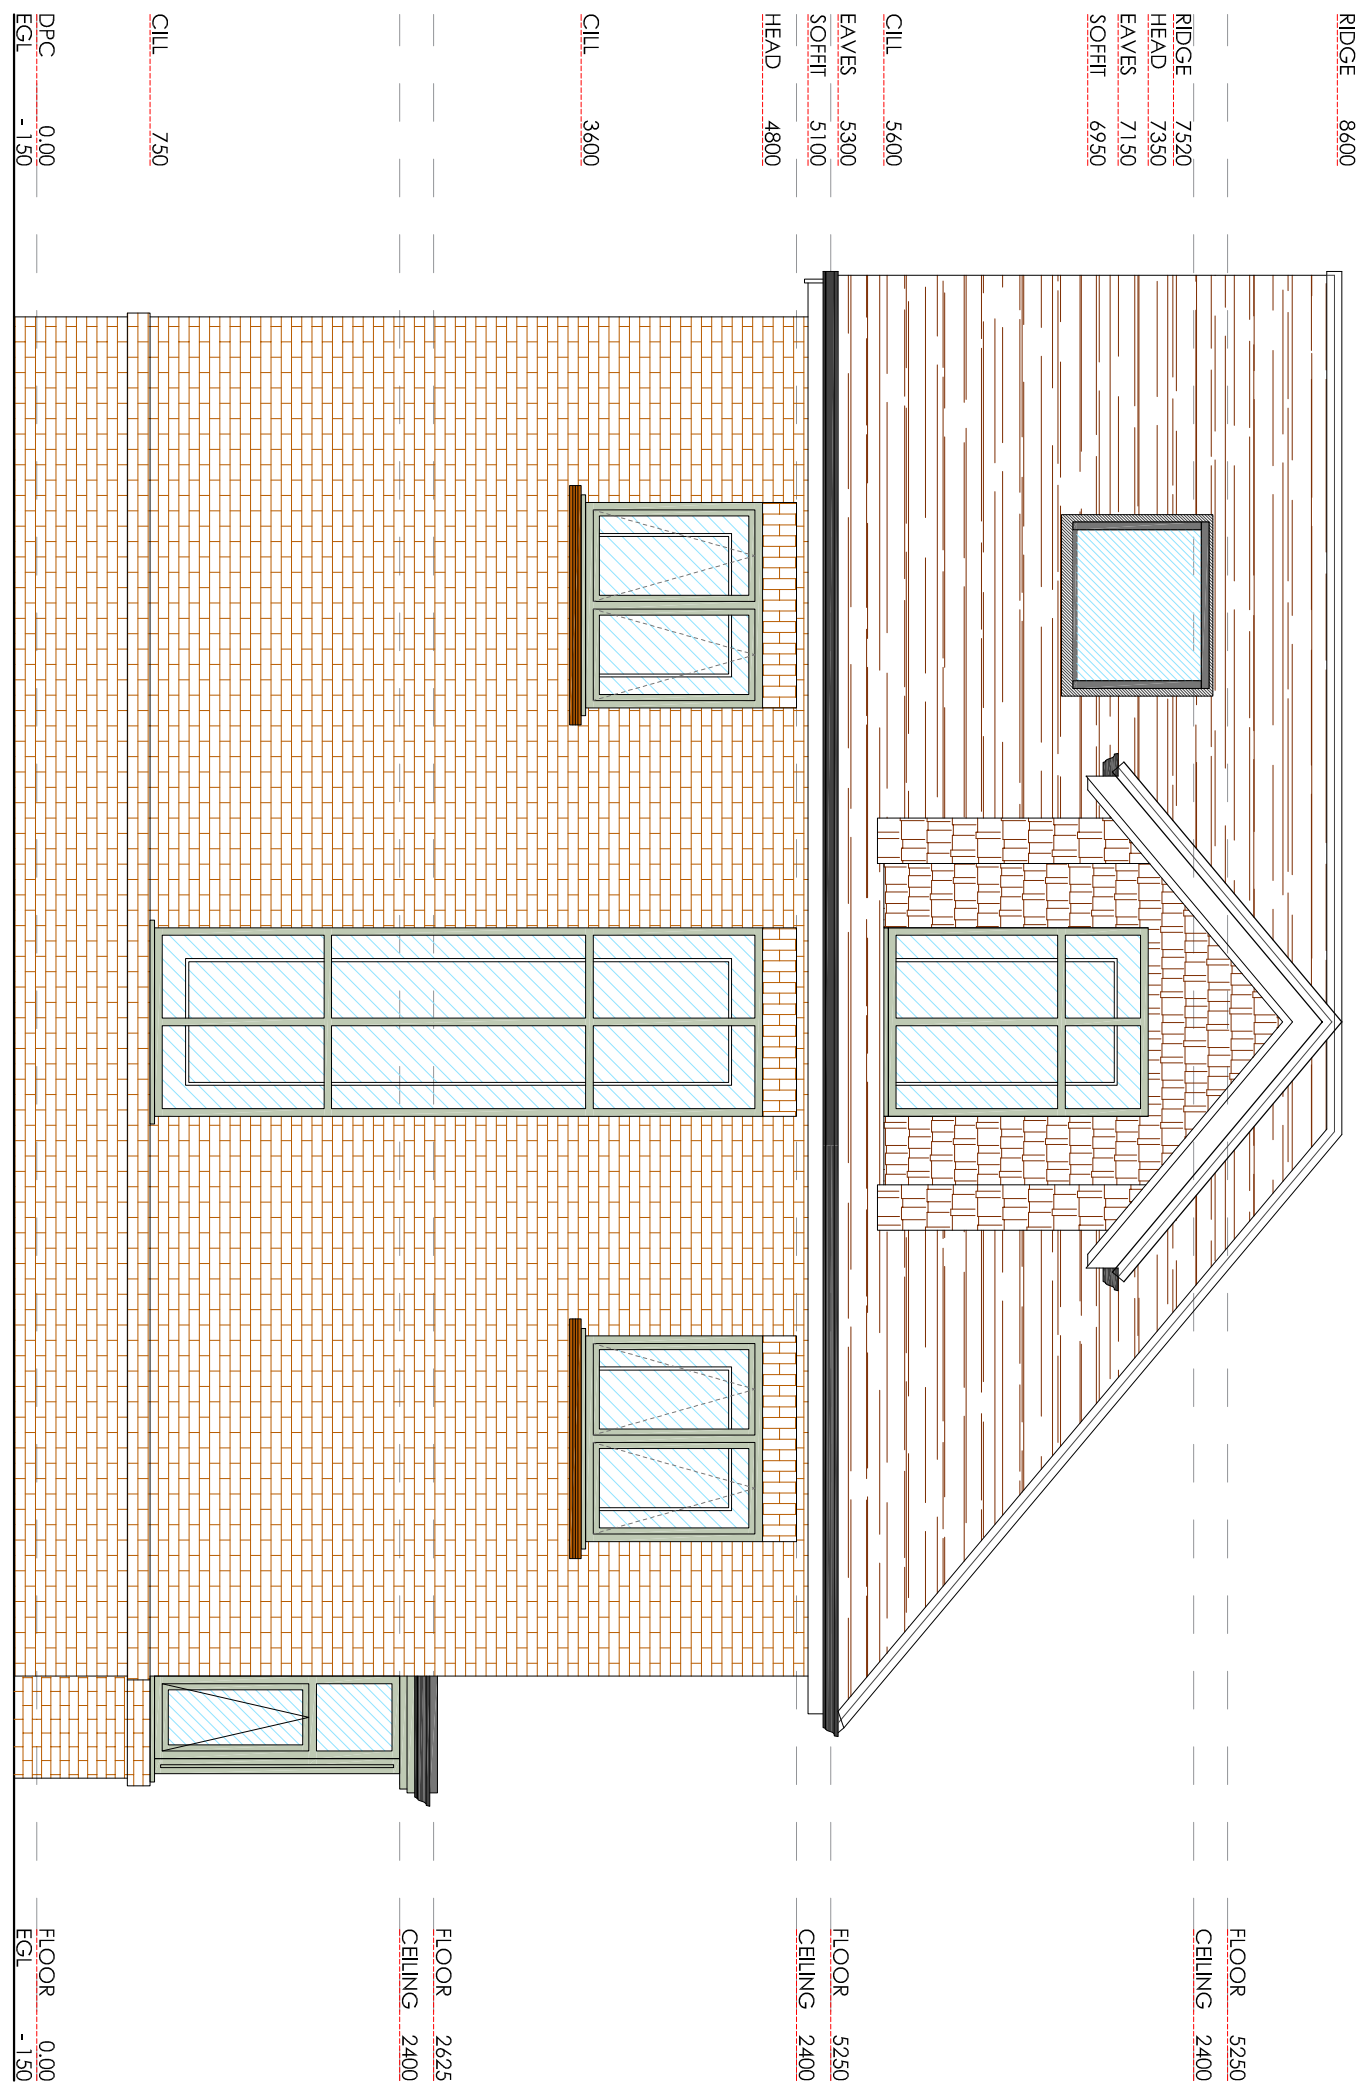

REAR ELEVATION (NORTH)

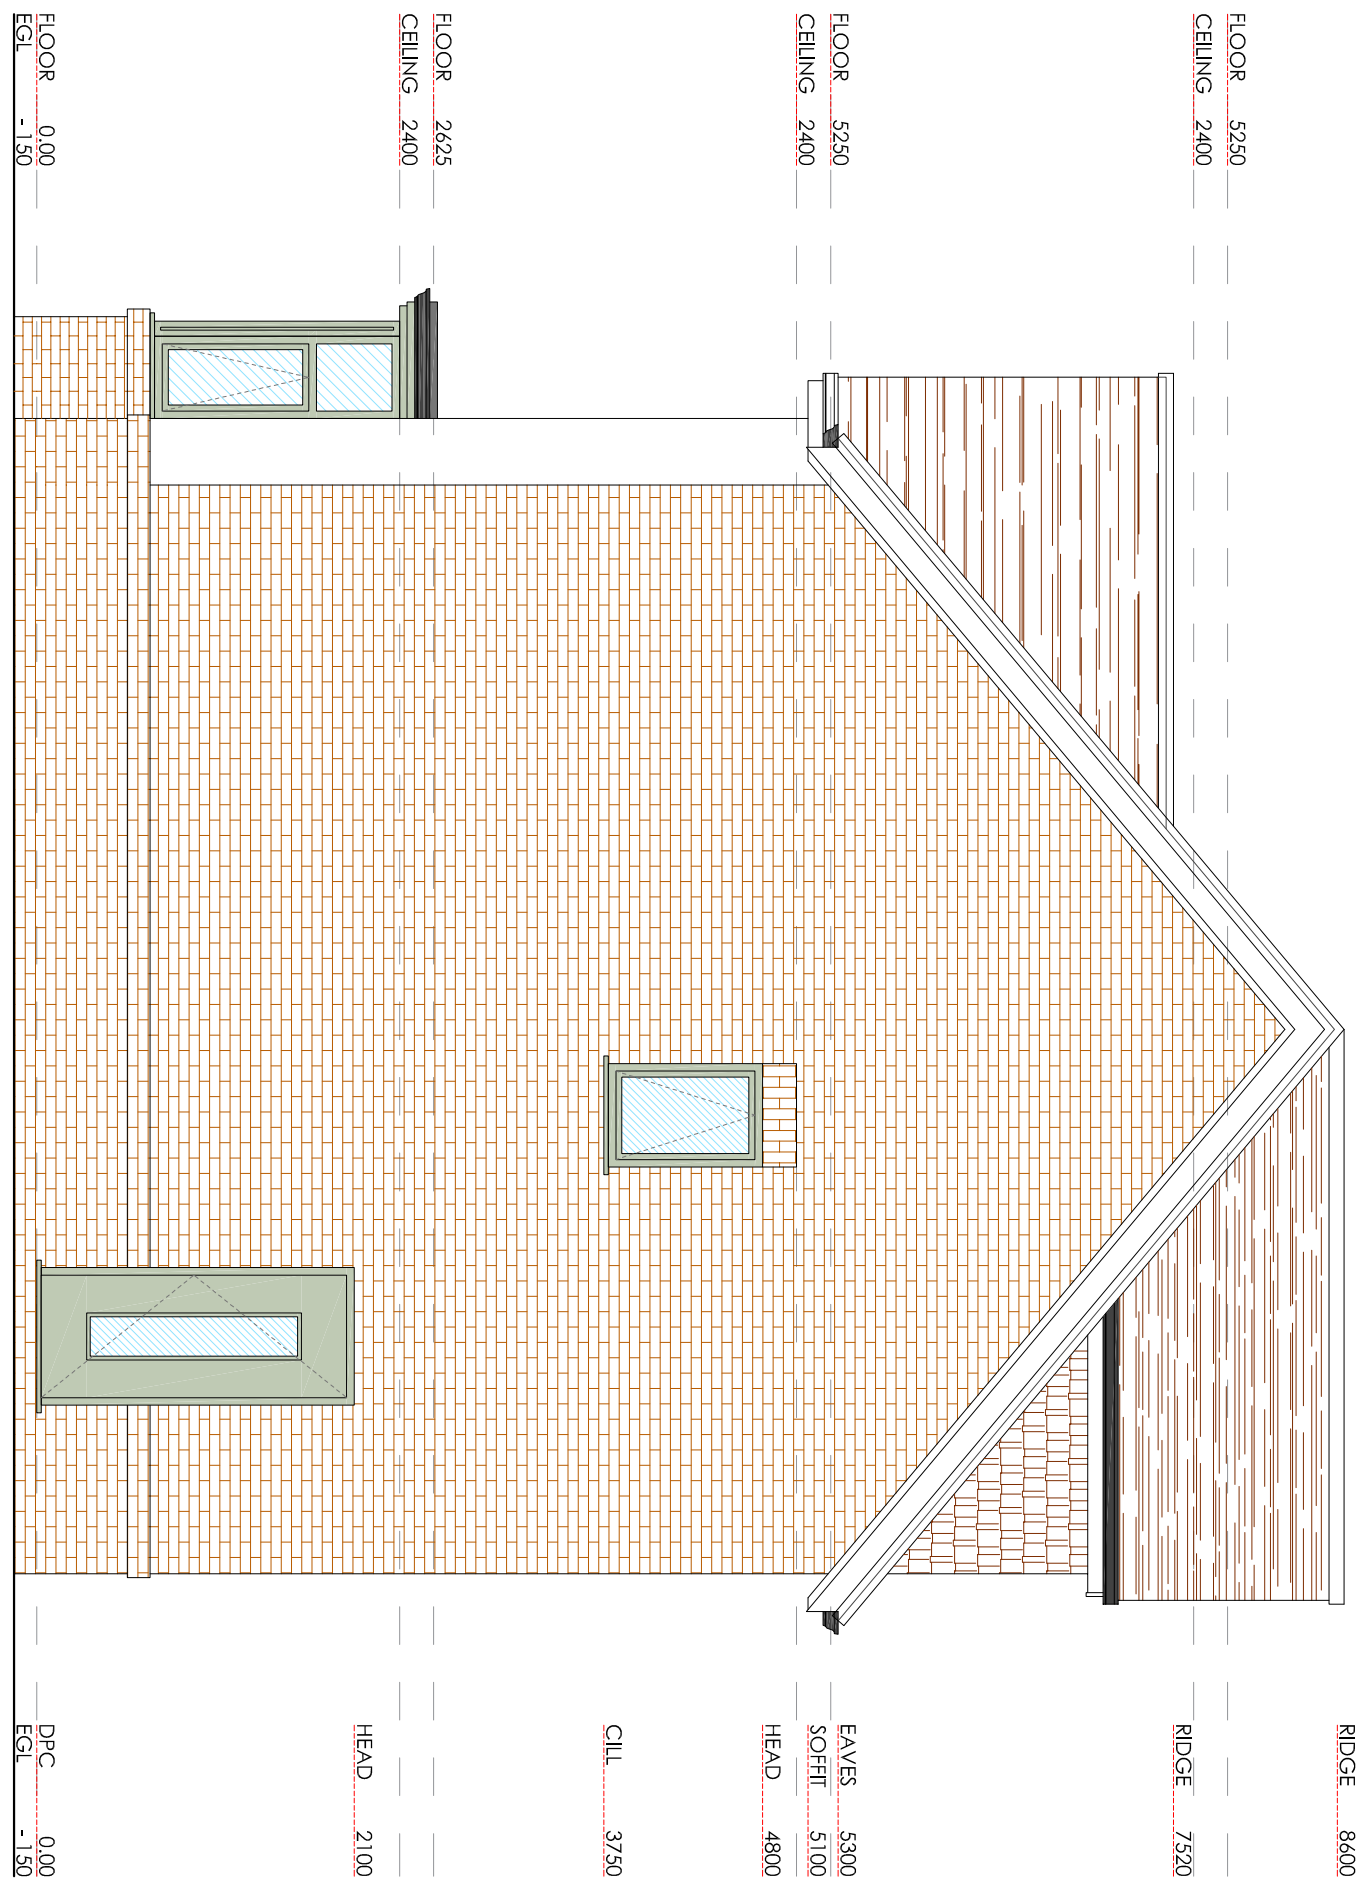

SIDE ELEVATION (EAST)

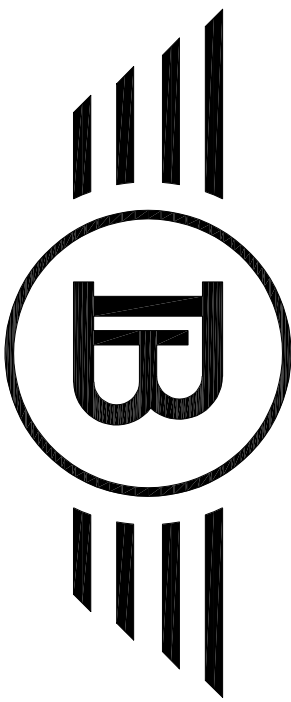

BLUECHIP ARCHITECTURE

07999 294 675

DESIGN@BLUECHIP-ARCHITECTURE.CO.UK
WWW.BLUECHIP-ARCHITECTURE.CO.UK

18 BOTANAY ROAD | WORSLEY | MANCHESTER | M20 8JS

COPYRIGHT PROTECTED & ISSUED UNDER LICENCE TO THE CLIENT NAMED ABOVE. UNLESS OTHERWISE STATED, ALL RIGHTS ARE RESERVED. 17031110

A. UPDATED FOLLOWING LPA COMMENTS 17.03.25
ISSUED FOR PLANNING APPROVAL 18.12.24