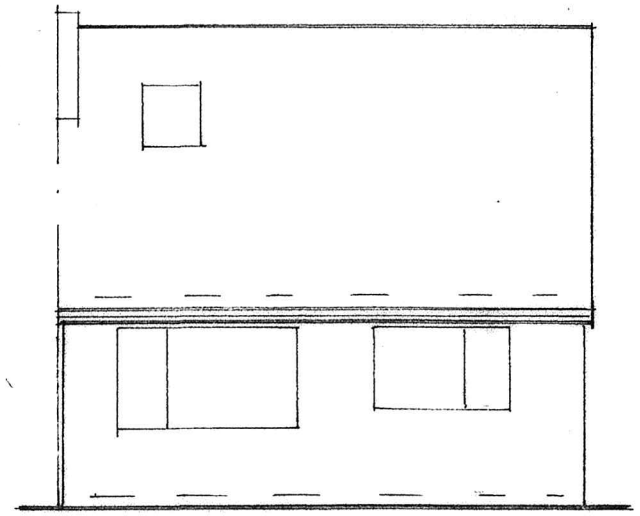

FRONT ELEVATION
(EXISTING)

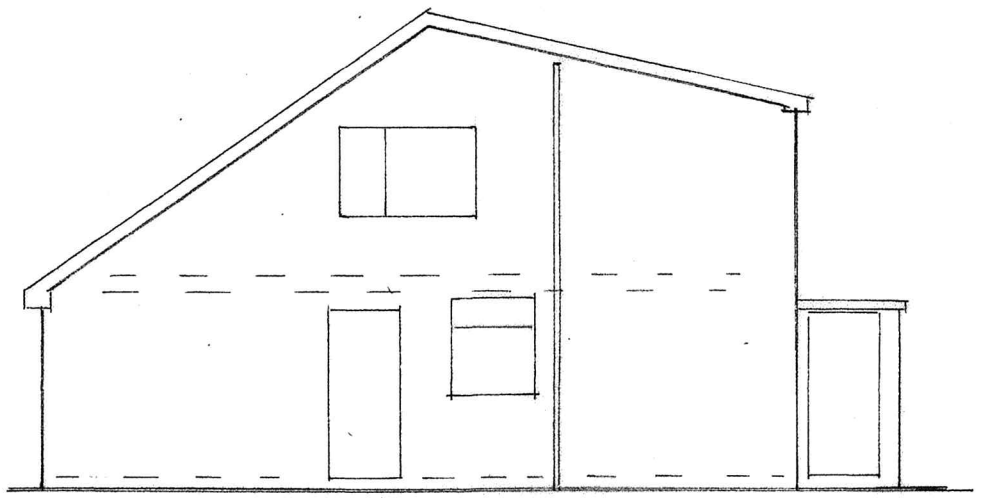

SIDE ELEVATION
(EXISTING)

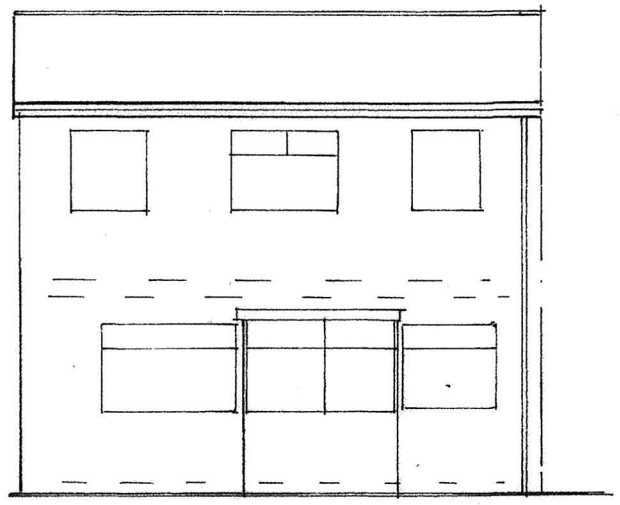

REAR ELEVATION
(EXISTING)

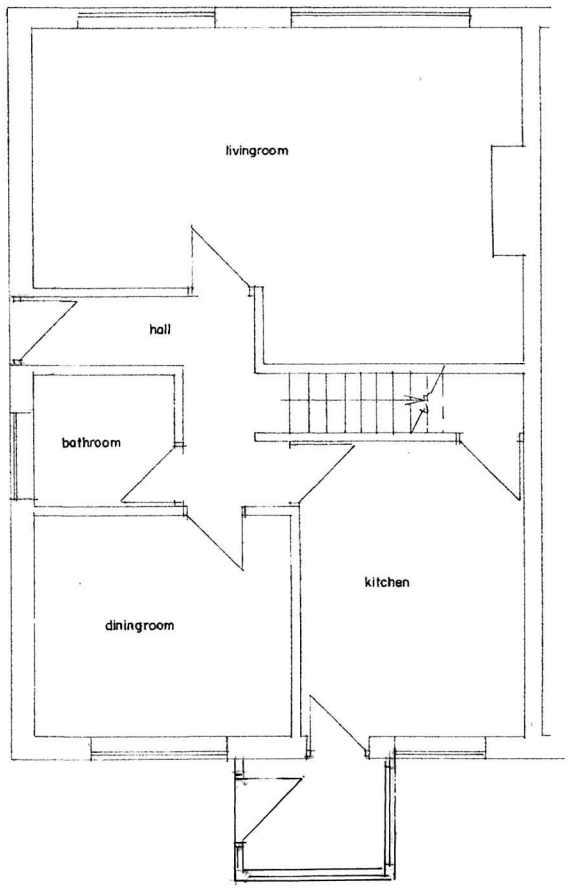

G.F PLAN
(EXISTING)

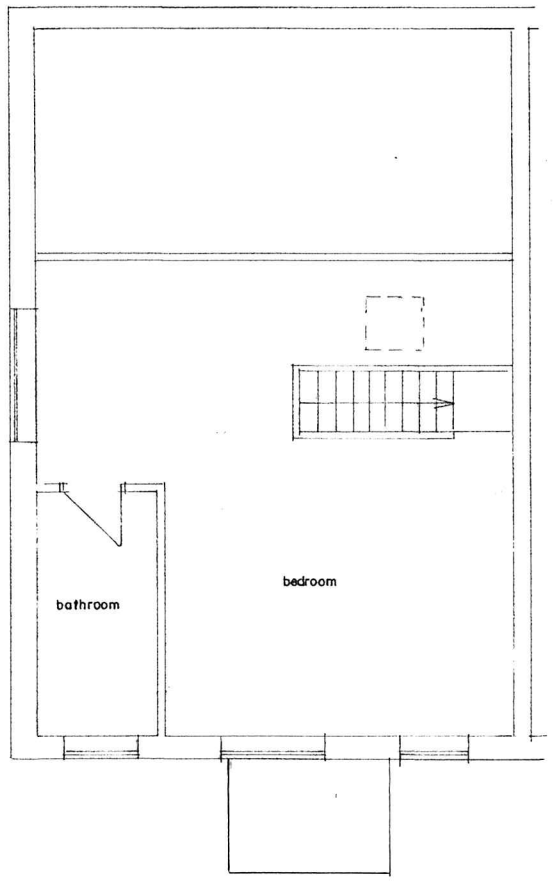

F.F PLAN
(EXISTING)

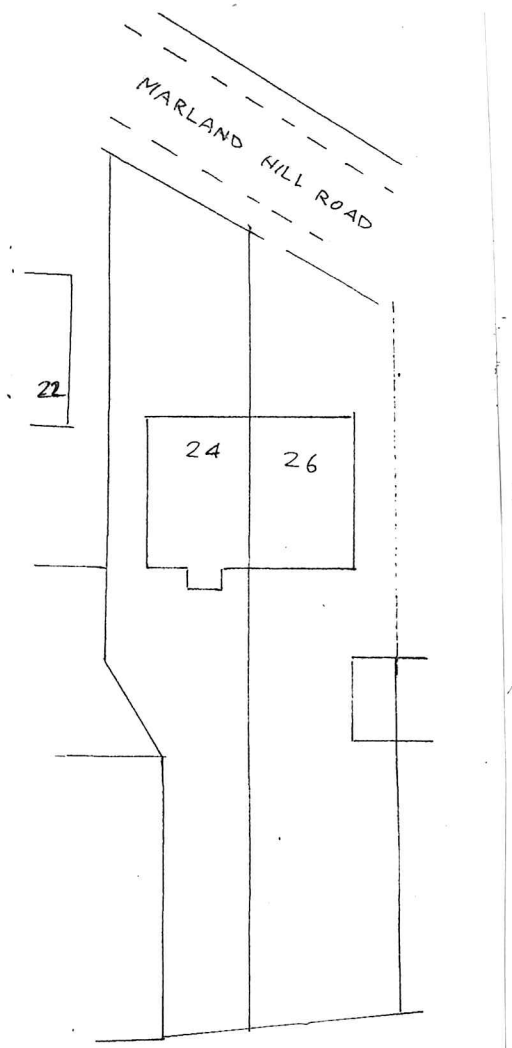

SITE PLAN SCALE 1:500
(EXISTING)

BUILDING DESIGN SERVICES
M. FAROOQ
6 Stock Close, Shawclough, Rochdale OL12 6BB
Tel: 01706 712231 Mob: 07967605763

PROPOSED FIRST FLOOR FRONT EXTENSION AT 24 MARLAND HILL ROAD ROCHDALE OL11 4PQ

For: Mr MUHAMMAD IBRAHEEM

Plan	*Scale 1:100*	**A 1648 /1**
Elevation	*Scale 1:100*	

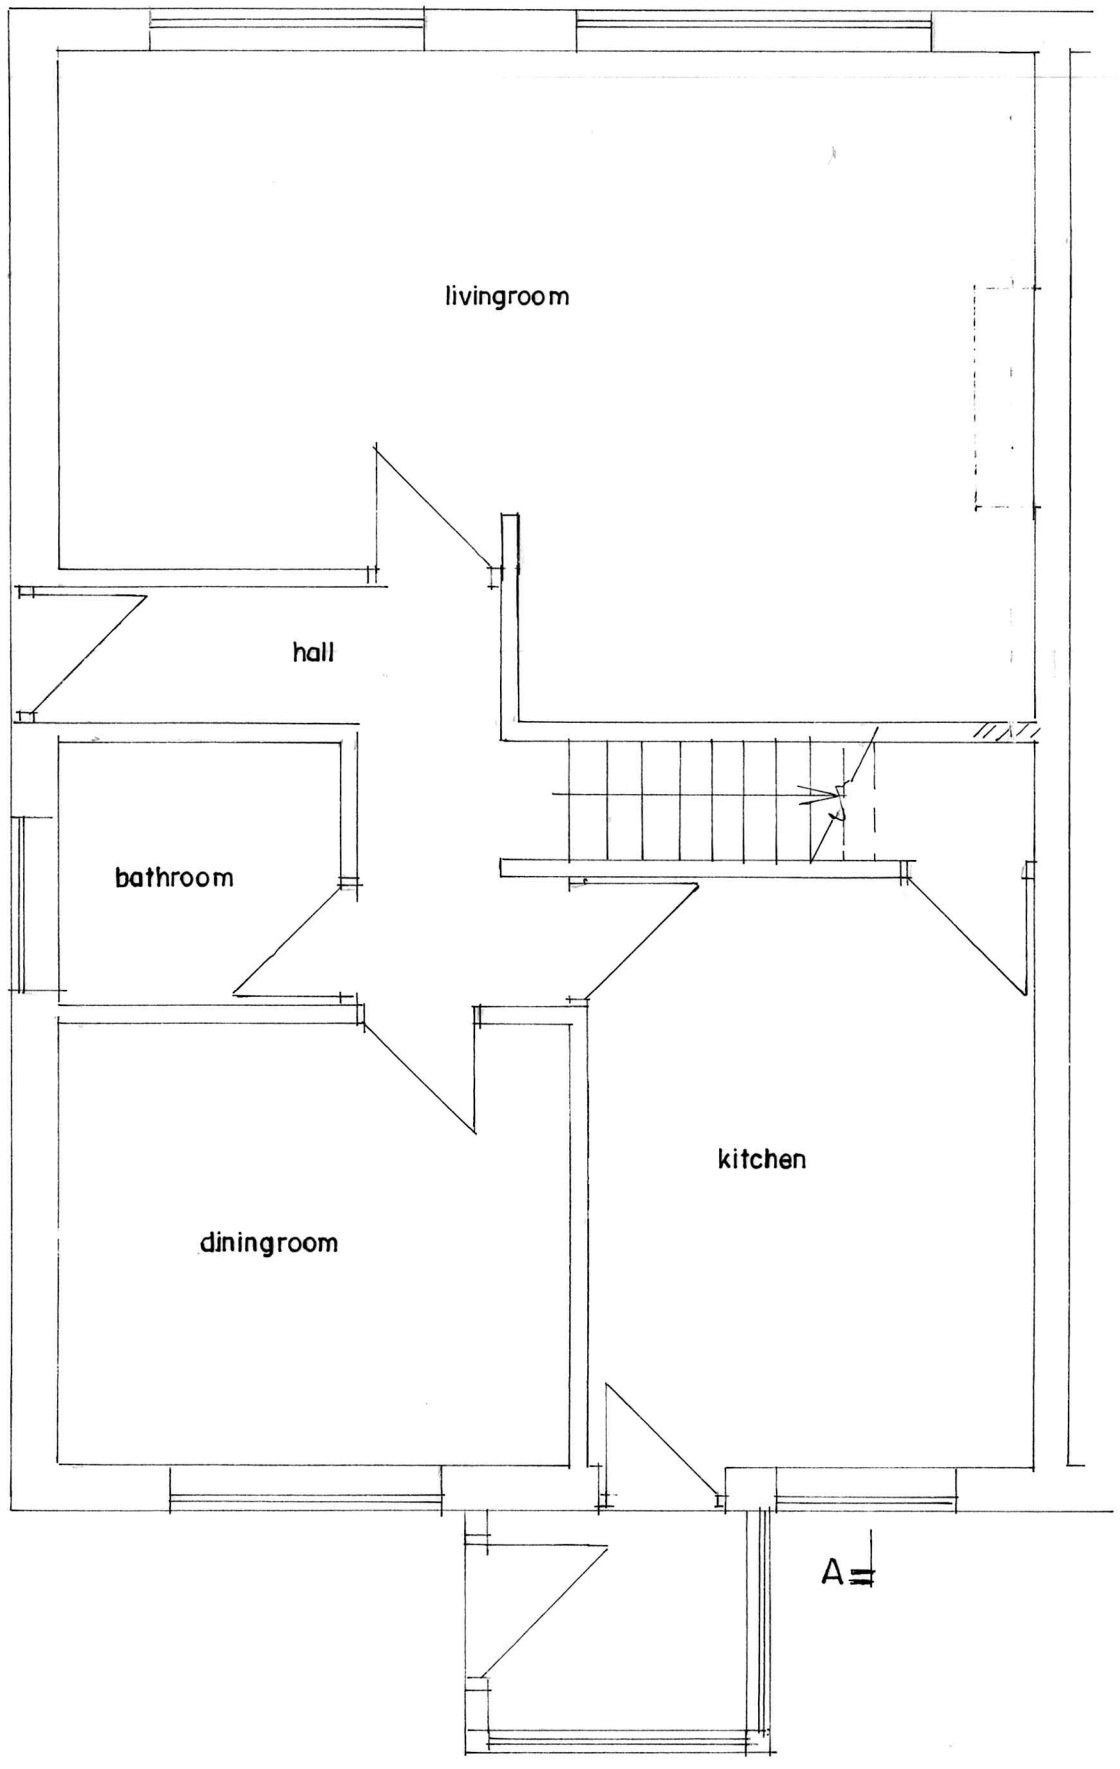

GROUND FLOOR PLAN
(PROPOSED)

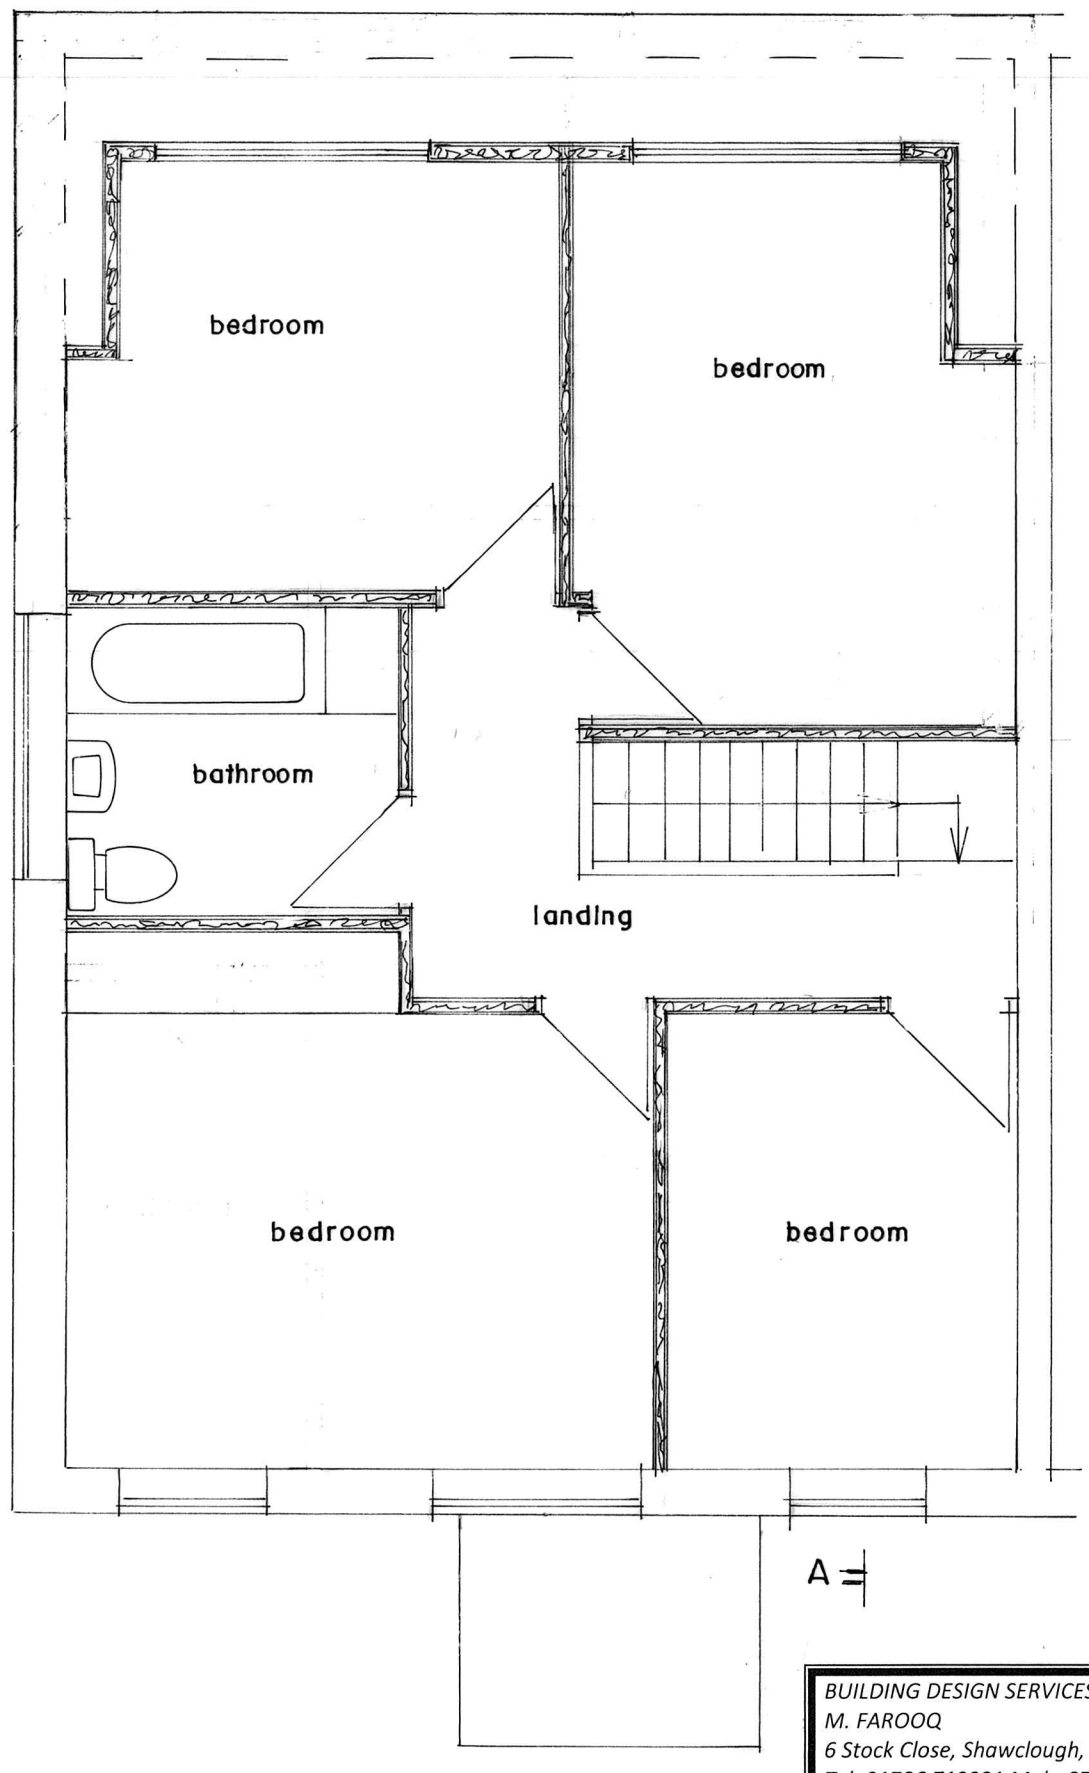

FIRST FLOOR PLAN
(PROPOSED)

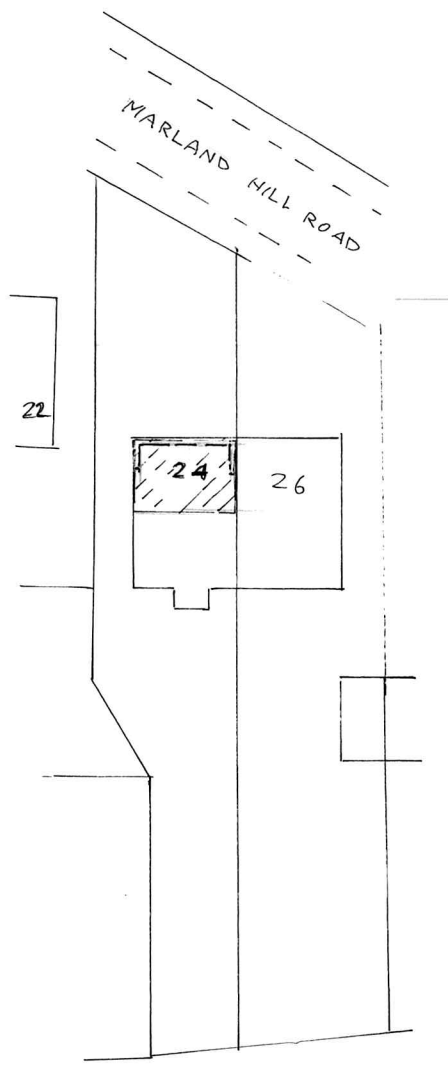

SITE PLAN SCALE 1:500
(PROPOSED)

BUILDING DESIGN SERVICES
M. FAROOQ
6 Stock Close, Shawclough, Rochdale OL12 6BB
Tel: 01706 712231 Mob: 07967605763

PROPOSED FIRST FLOOR FRONT EXTENSION AT
24 MARLAND HILL ROAD ROCHDALE OL11 4PQ

For: Mr MUHAMMAD IBRAHEEM

Plan *Scale 1:50* A **1648 /2**

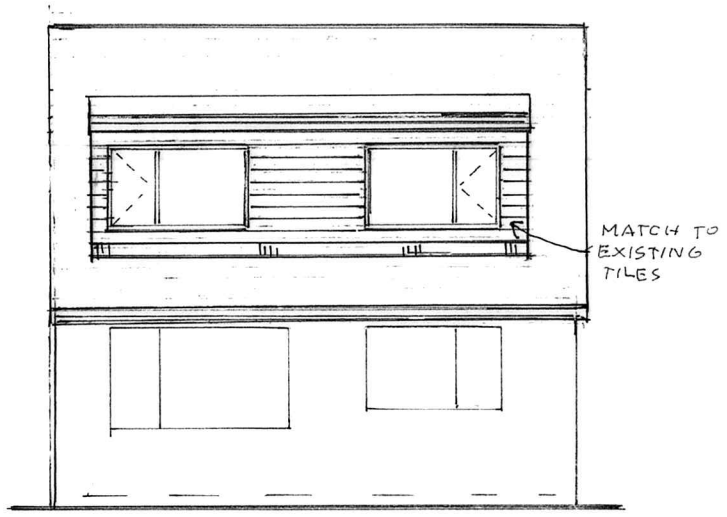

FRONT ELEVATION
(PROPOSED)

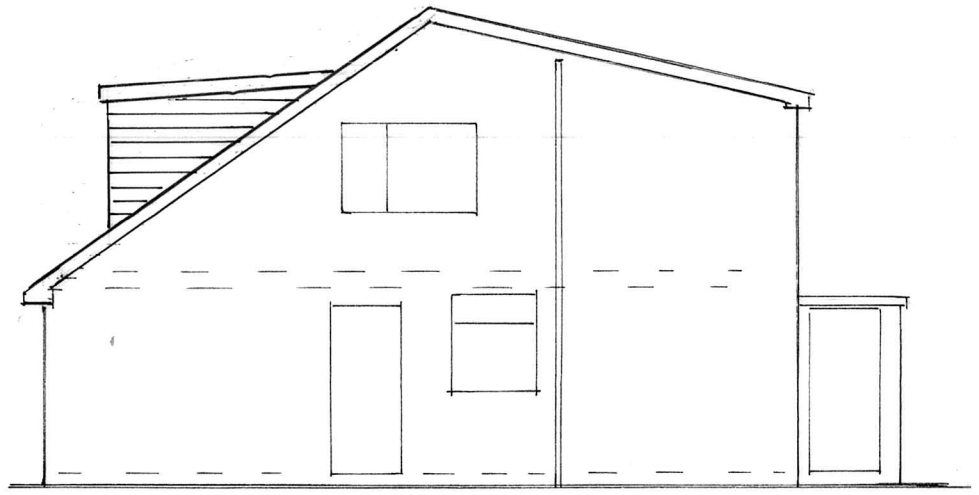

SIDE ELEVATION
(PROPOSED)

BUILDING DESIGN SERVICES
M. FAROOQ
6 Stock Close, Shawclough, Rochdale OL12 6BB
Tel: 01706 712231 Mob: 07967605763

PROPOSED FIRST FLOOR FRONT EXTENSION AT
24 MARLAND HILL ROAD ROCHDALE OL11 4PQ

For: Mr MUHAMMAD IBRAHEEM

Section	*Scale 1:50*	**1648 /3**
Elevation	*Scale 1:100*	