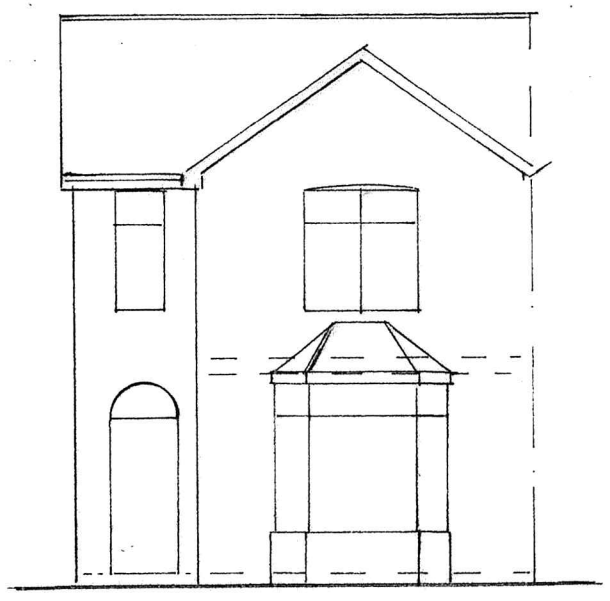

FRONT ELEVATION
(EXISTING)

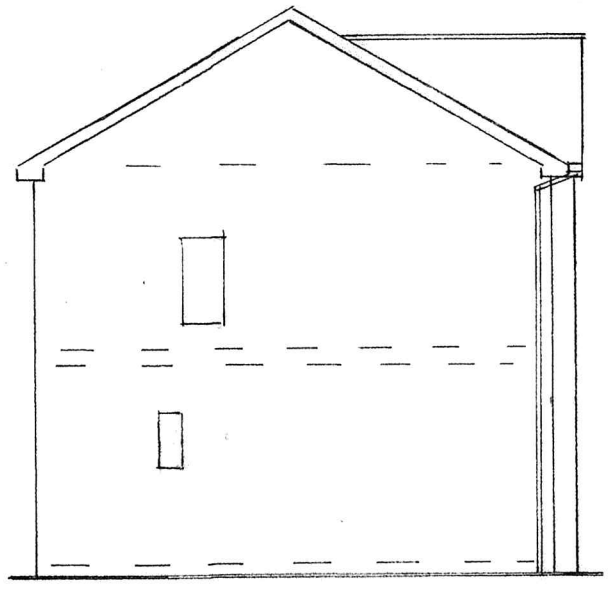

SIDE ELEVATION
(EXISTING)

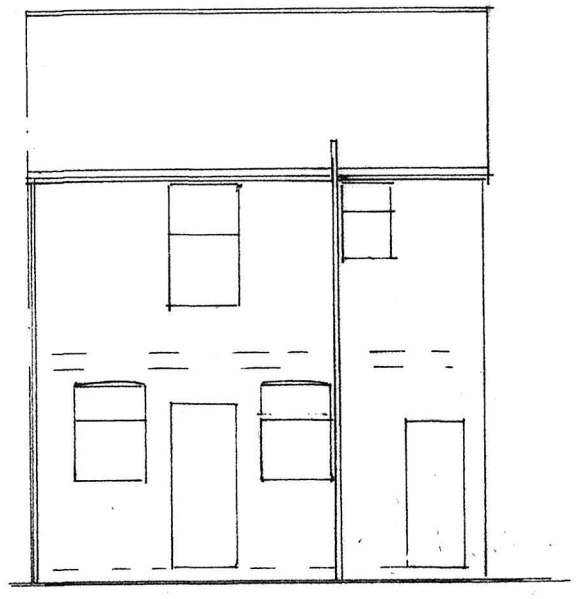

REAR ELEVATION
(EXISTING)

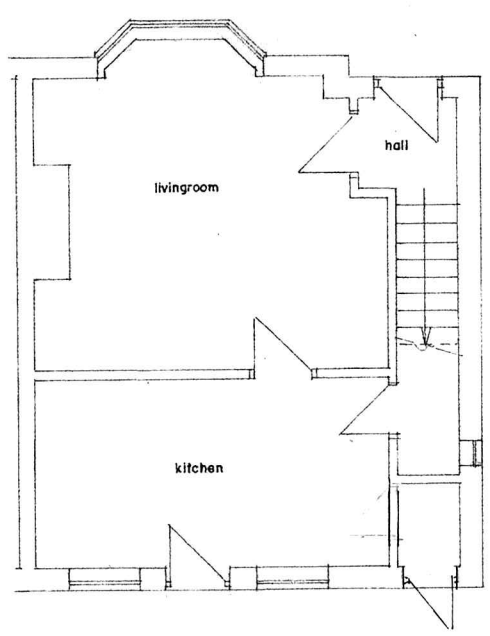

G.F PLAN
(EXISTING)

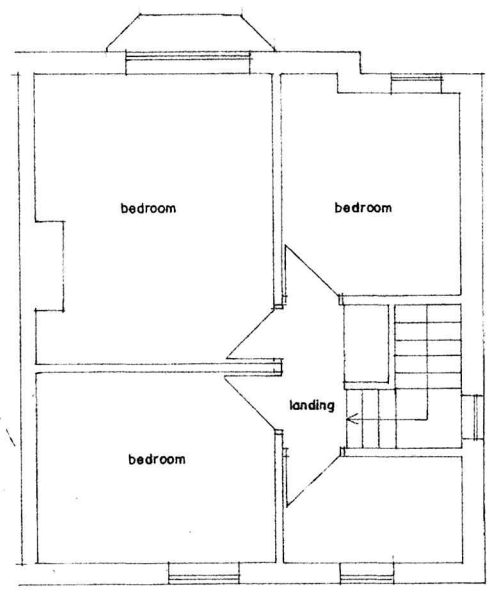

F.F PLAN
(EXISTING)

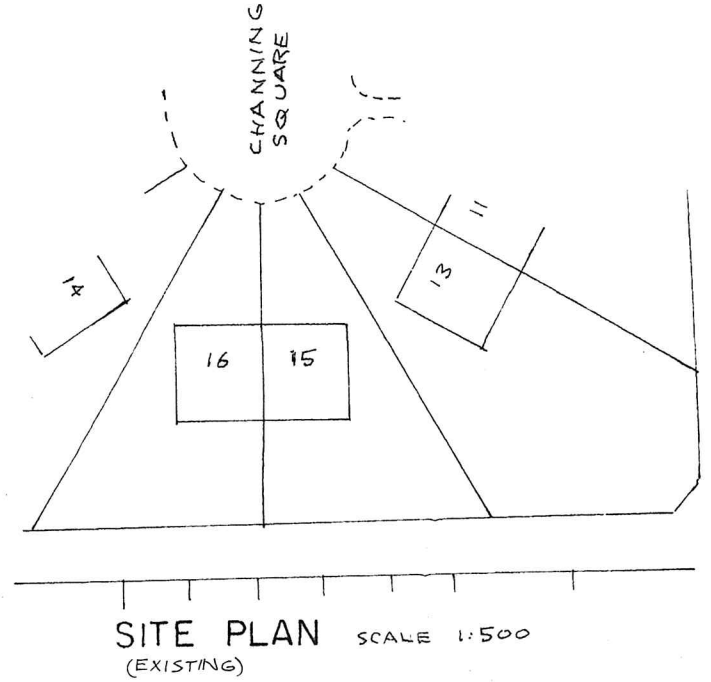

SITE PLAN SCALE 1:500
(EXISTING)

BUILDING DESIGN SERVICES
M. FAROOQ
6 Stock Close, Shawclough, Rochdale OL12 6BB
Tel: 01706 712231 Mob: 07967605763

PROPOSED PART DOUBLE PART SINGLE STOREY SIDE EXTENSION AT 15 CHANNING SQUARE ROCHDALE OL16 5PZ

For: Mr SAGHIR AHMED

Plan	*Scale 1:100*	**1709/1**
Elevation	*Scale 1:100*	

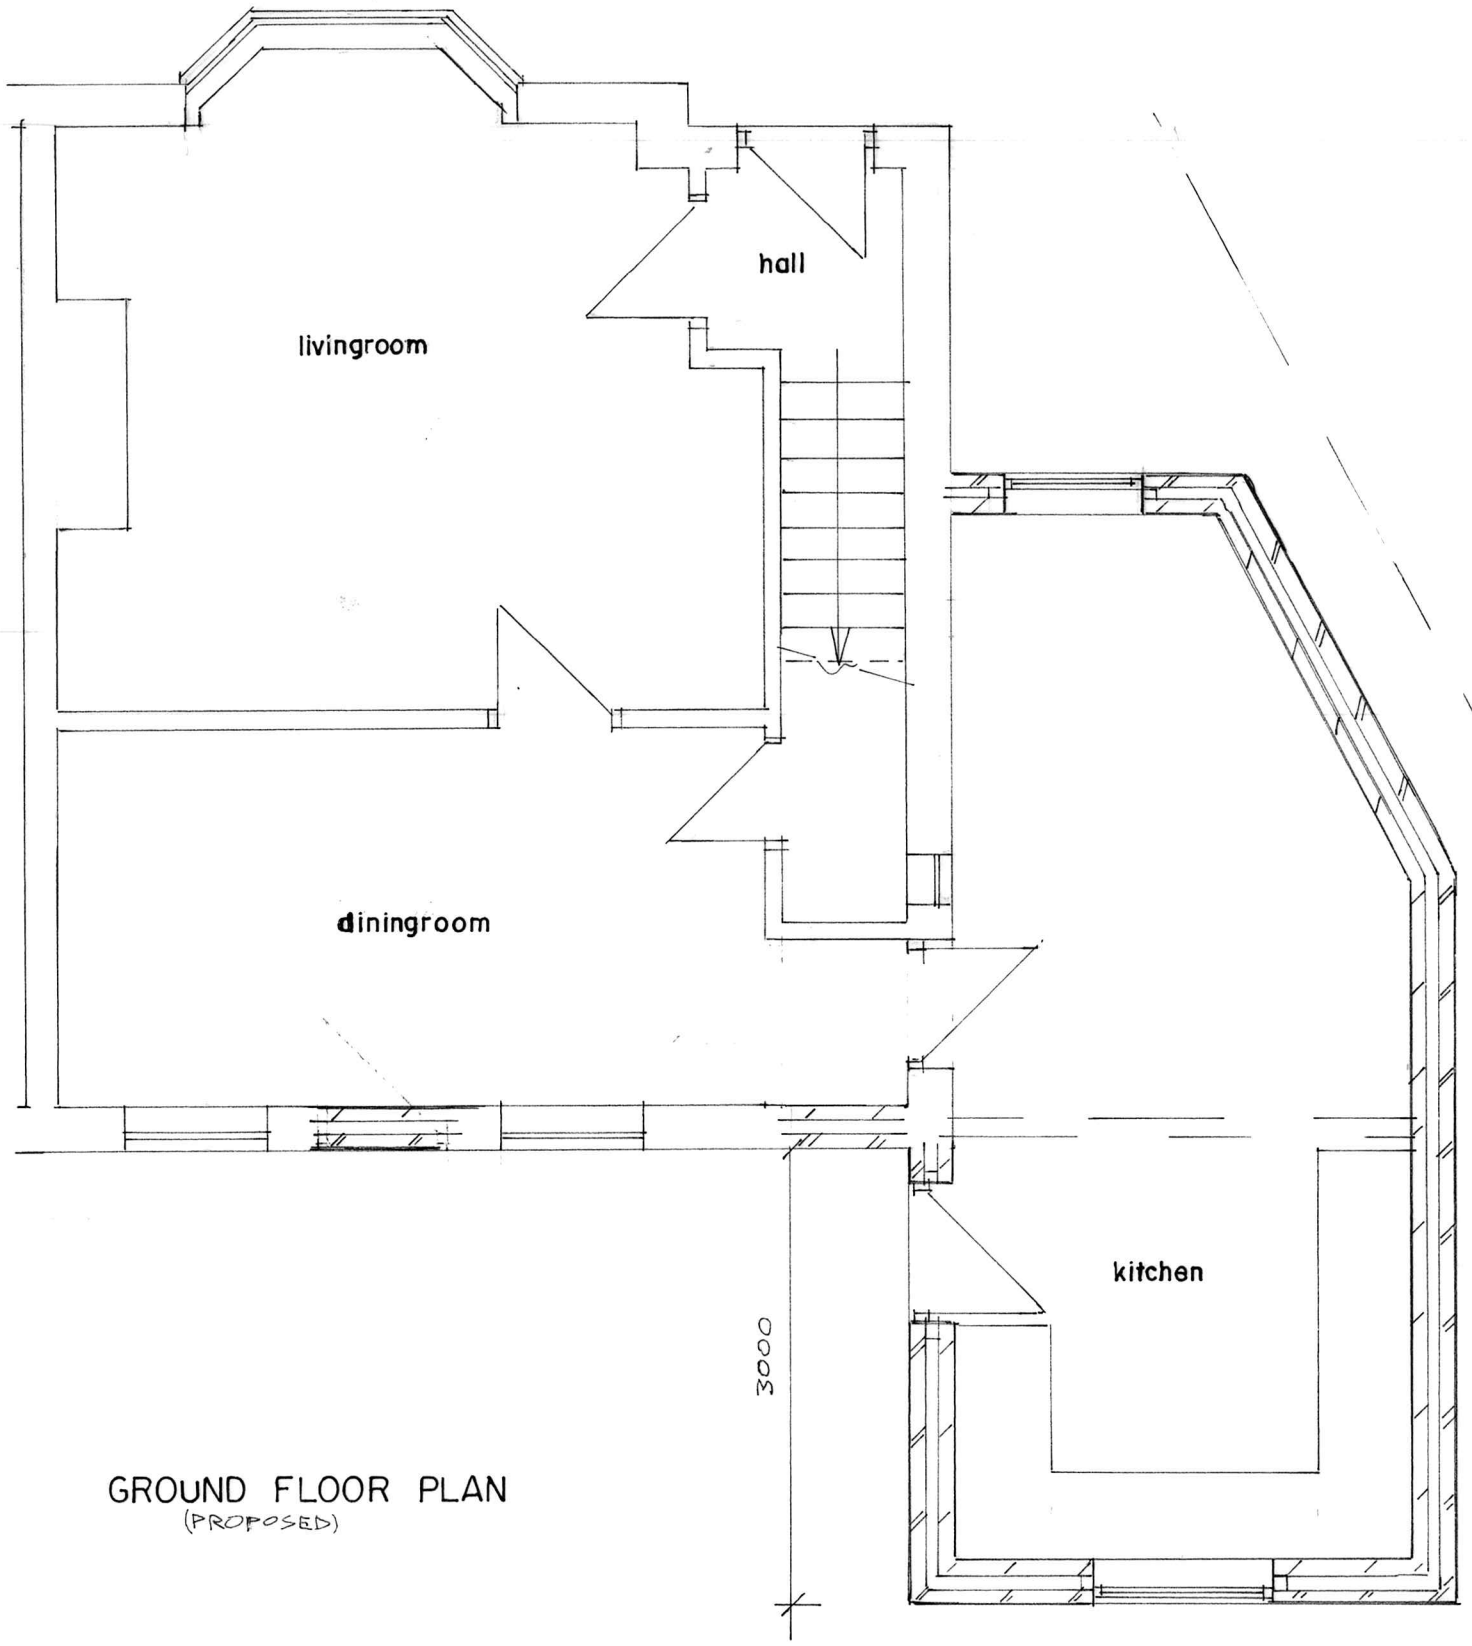

GROUND FLOOR PLAN
(PROPOSED)

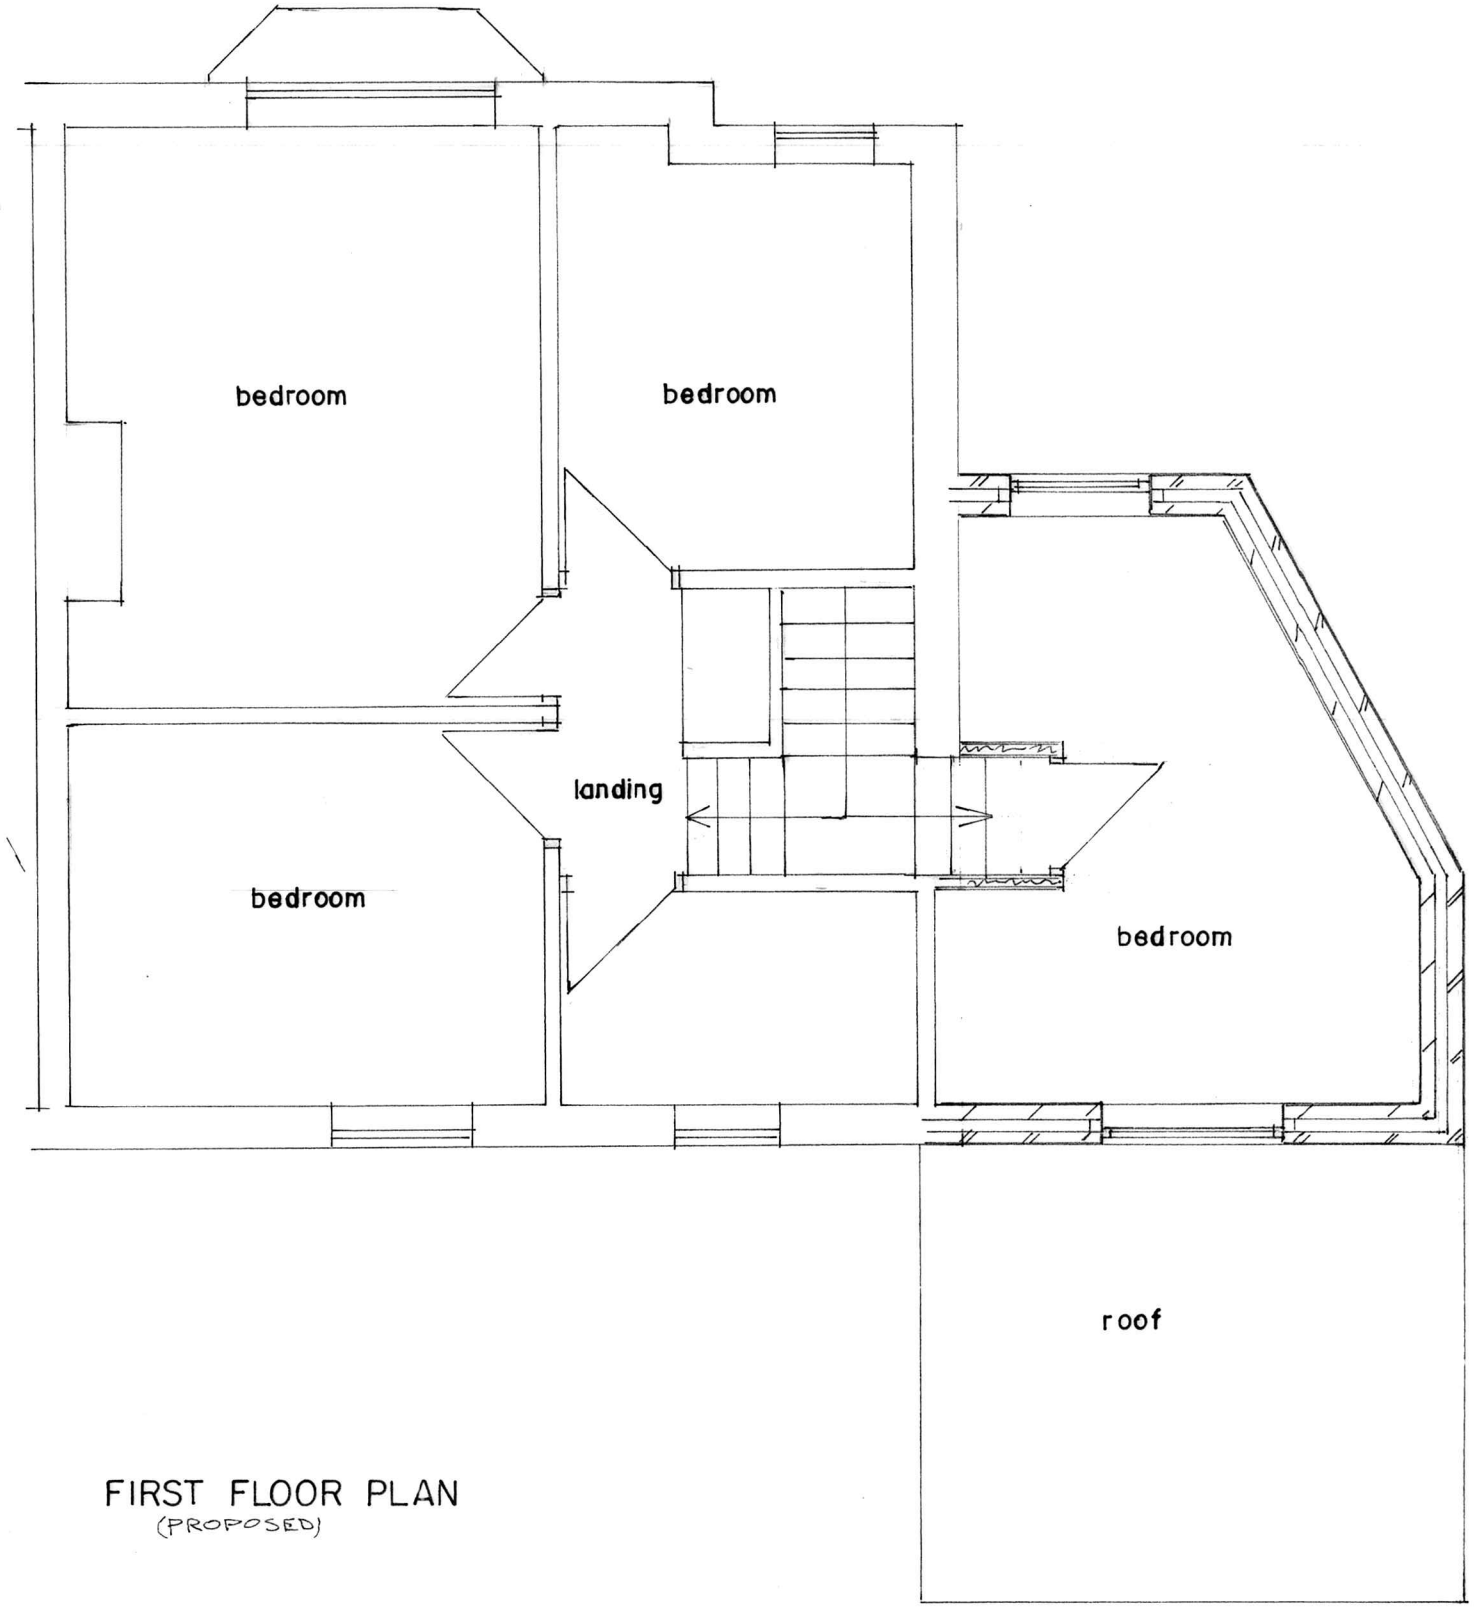

FIRST FLOOR PLAN
(PROPOSED)

BUILDING DESIGN SERVICES
M. FAROOQ
6 Stock Close, Shawclough, Rochdale OL12 6BB
Tel: 01706 712231 Mob: 07967605763

PROPOSED PART DOUBLE PART SINGLE STOREY SIDE EXTENSION AT 15 CHANNING SQUARE ROCHDALE OL16 5PZ

For: Mr SAGHIR AHMED

Plan	*Scale 1:50*	**1709/2**



FRONT ELEVATION
(PROPOSED)

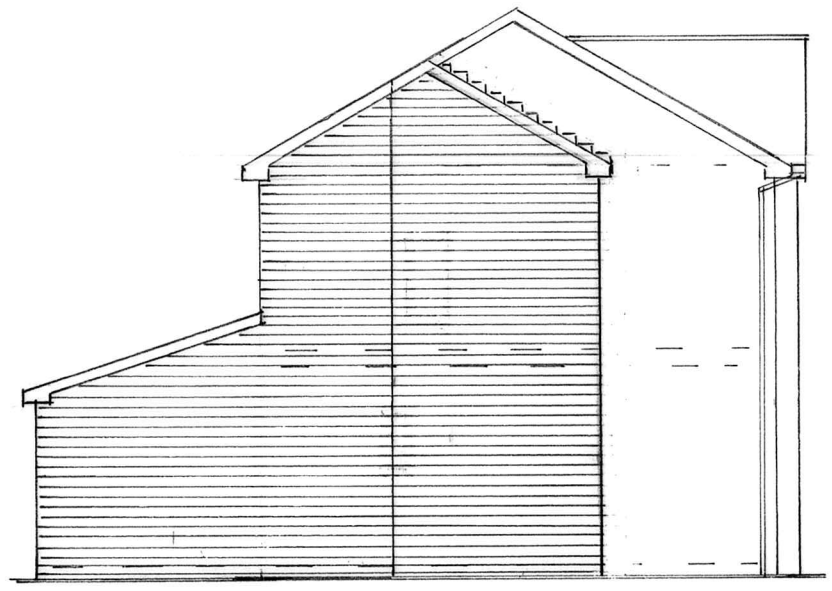

SIDE ELEVATION
(PROPOSED)



REAR ELEVATION
(PROPOSED)

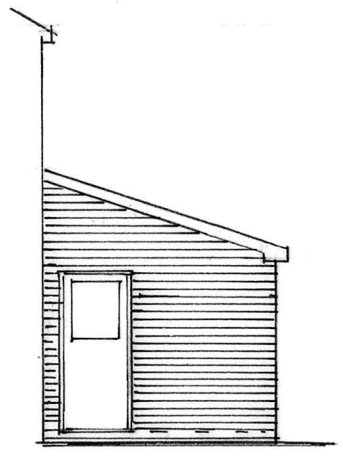

SIDE ELEVATION
(PROPOSED)

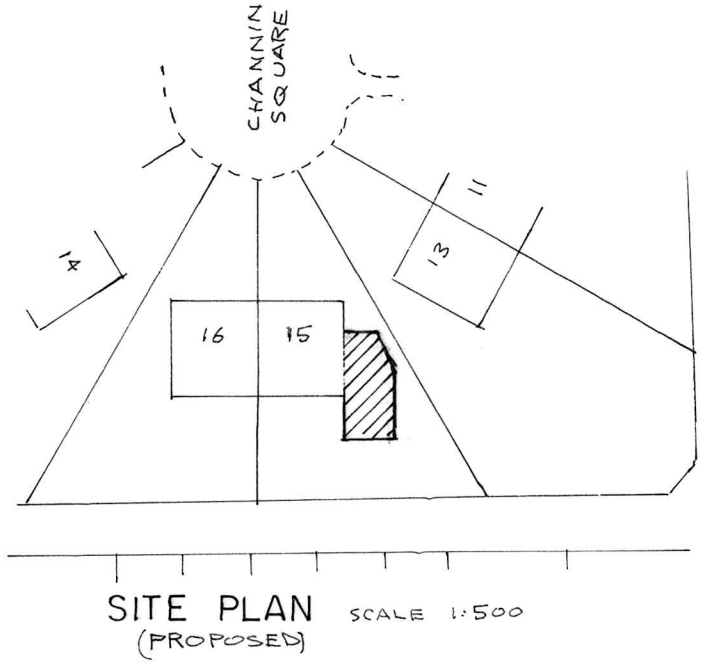

SITE PLAN SCALE 1:500
(PROPOSED)

BUILDING DESIGN SERVICES
M. FAROOQ
6 Stock Close, Shawclough, Rochdale OL12 6BB
Tel: 01706 712231 Mob: 07967605763

PROPOSED PART DOUBLE PART SINGLE STOREY SIDE EXTENSION AT
15 CHANNING SQUARE ROCHDALE OL16 5PZ

For: Mr SAGHIR AHMED

Elevation	*Scale 1:100*	**1709/3**