


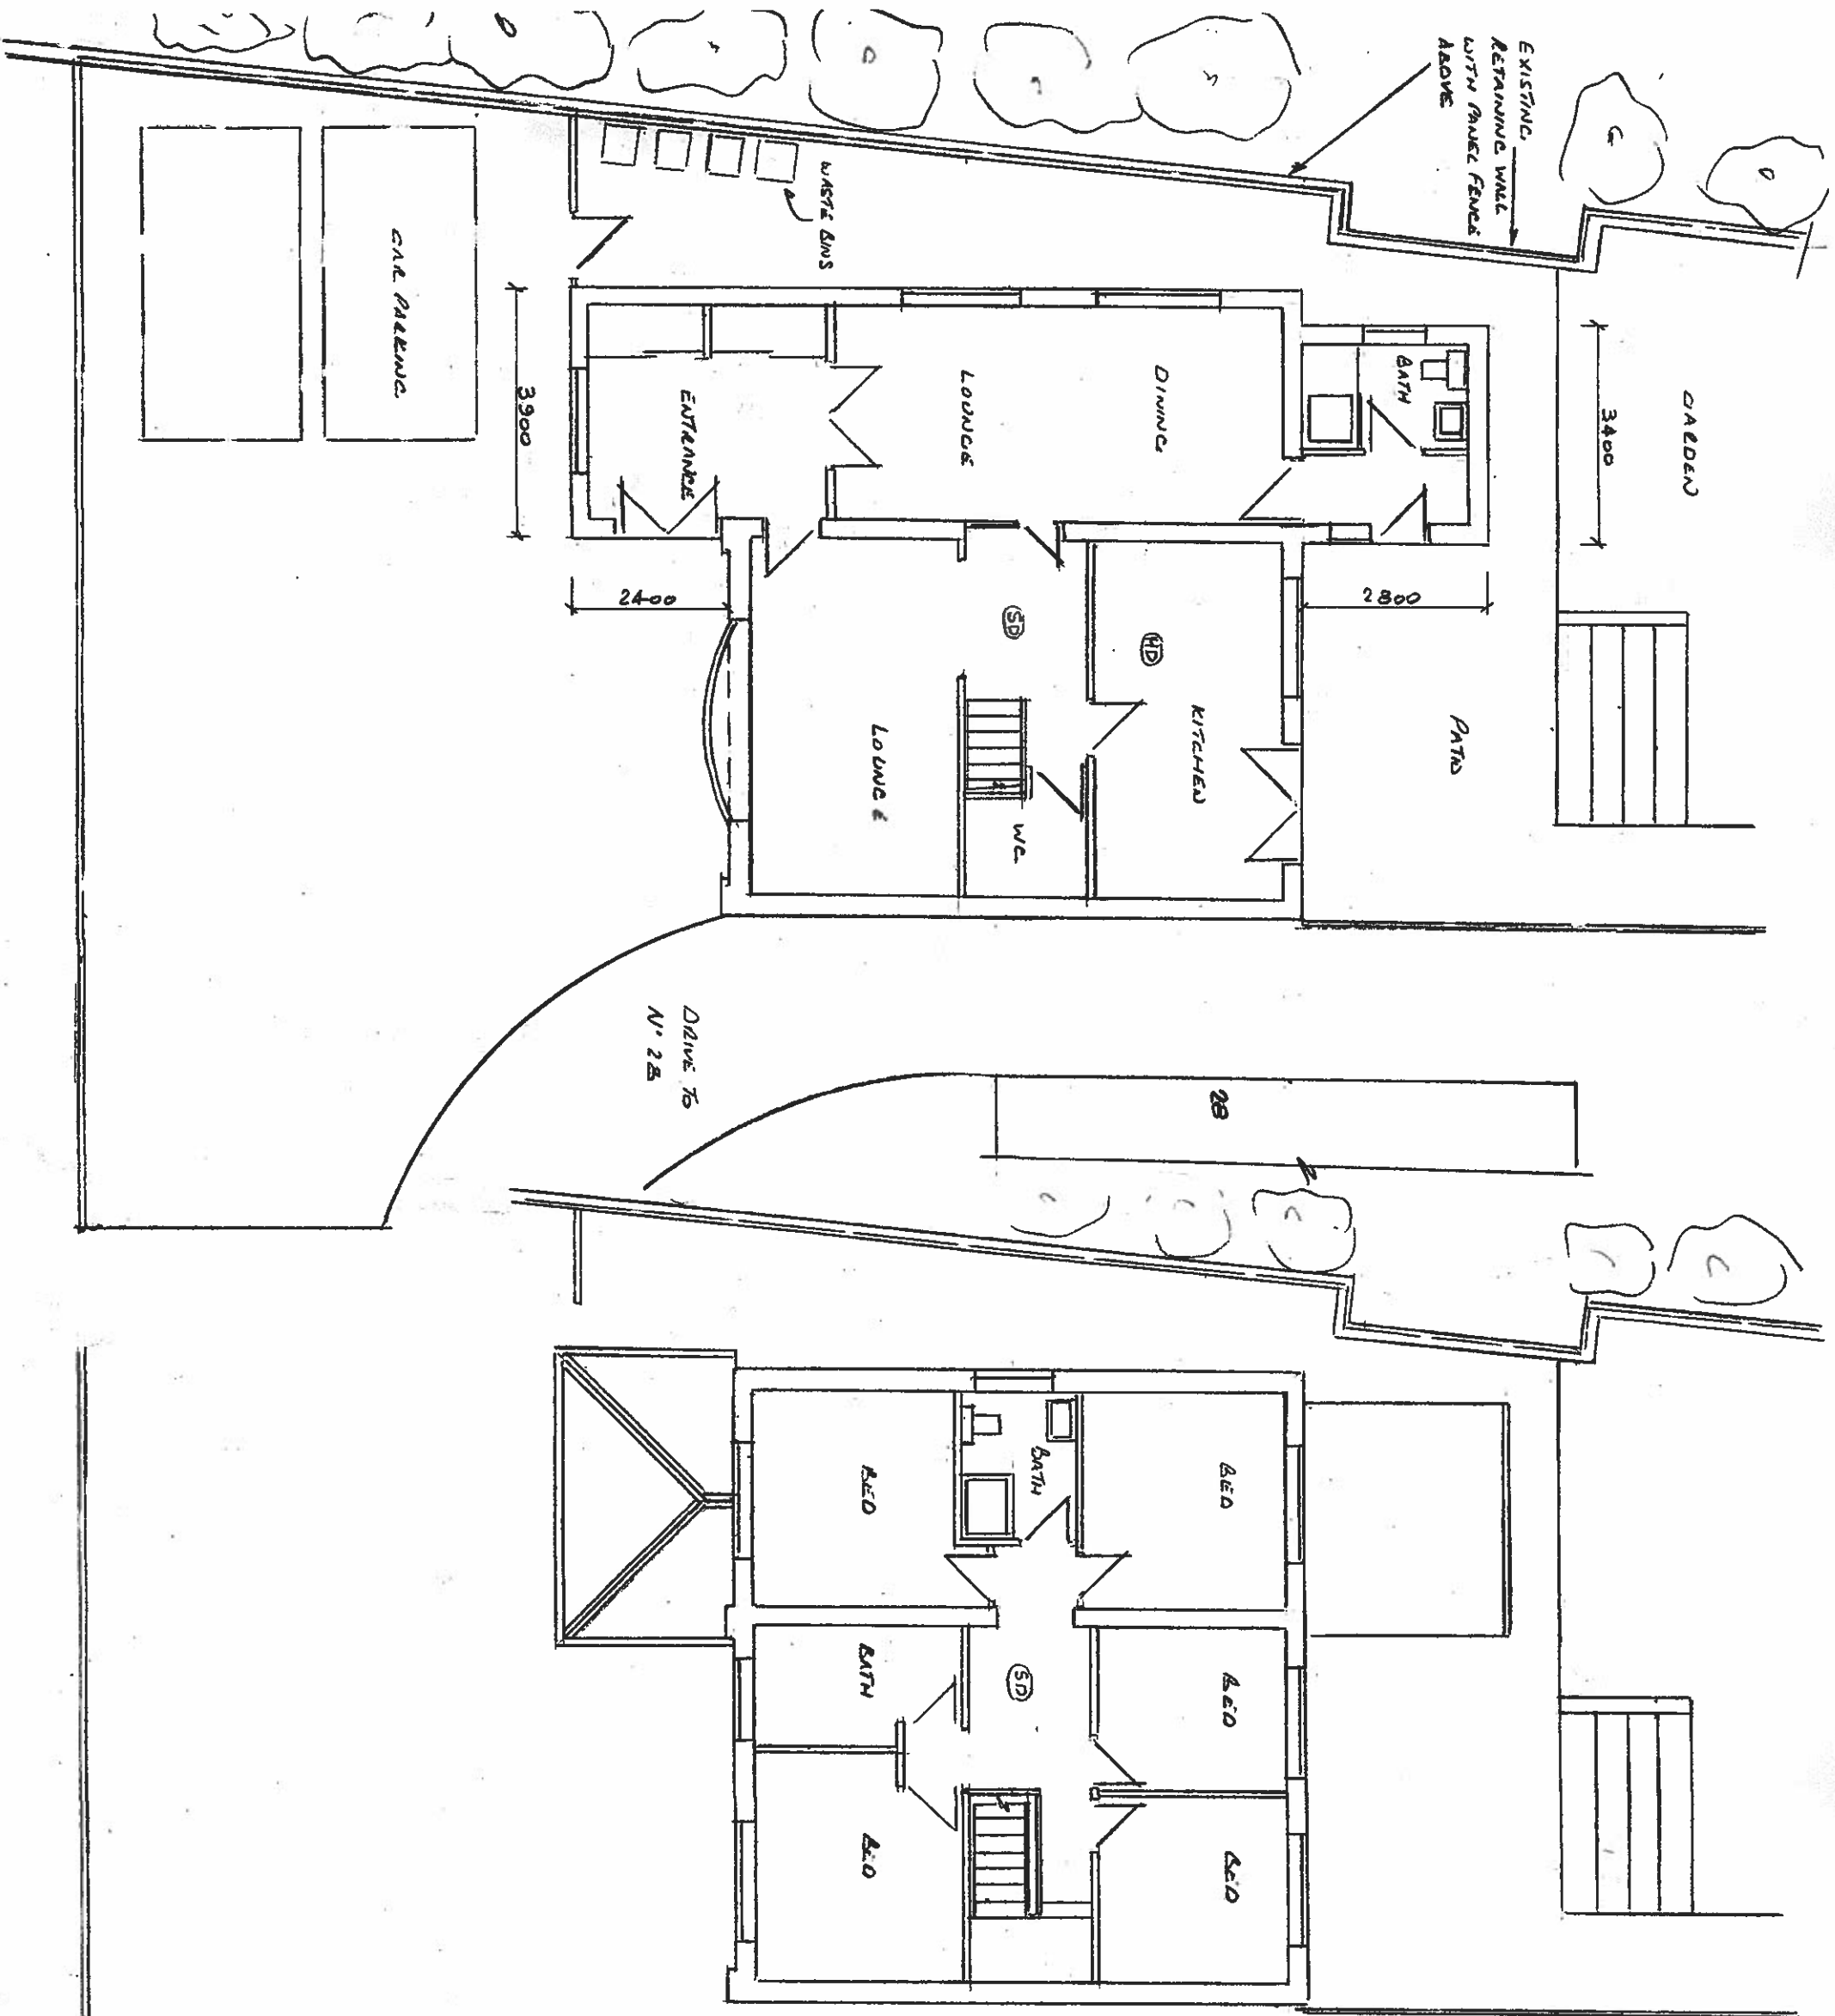

Rochdale BC
28 MAR 2023
Planning and Development
Service

Thompson Designs
Tel 0161 705 1458 Mob 07884 318634
Sheet 2
Proposed Plans
30 Bates Close
Rochdale OL11 2TU
Scale 1:100 @ A3 Date January 2023