

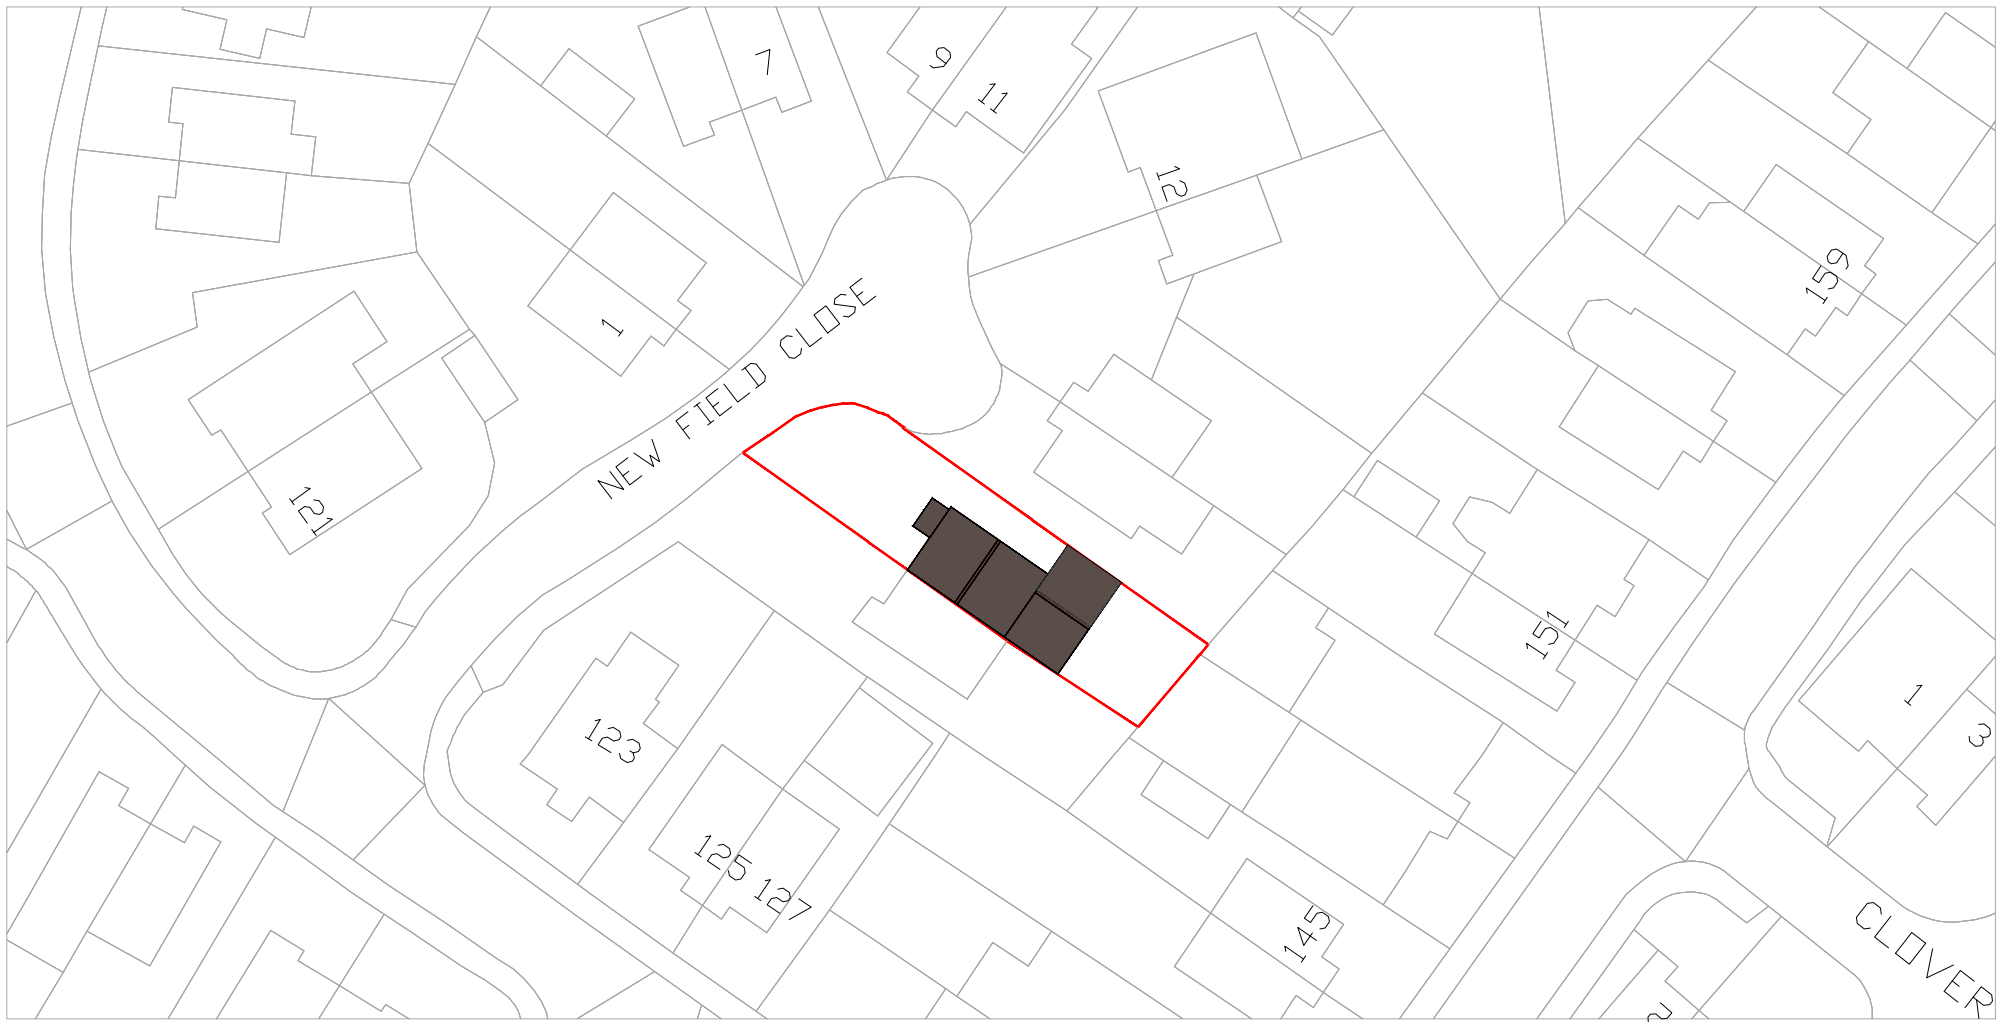


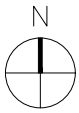

ReQuestAPlan
Map number: TQRQM23191170056608
Title: 4 New Field Close, OL16 2YJ
Map Produced For: Munim Abdul
? Crown copyright and database rights 2023 OS 100042766
Project ID:
Date of Purchase: 10-07-2023
1 Years subscription From 10-07-2023 for 1 workstation.

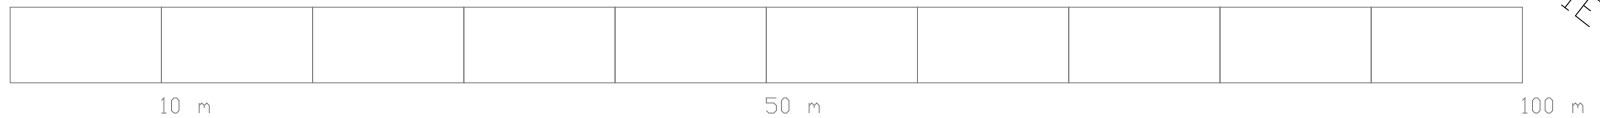

Adeptdesignltd.co.uk

All construction information should be taken from figured dimensions only.

Copyright of this drawing belongs solely to Adept Design Ltd. This drawing must only be used for the purpose for which it is supplied and its contents must not be reproduced for any purpose without written permission.

Project	4 NEWFIELD CLOSE, OL16 2YJ	Revision	001
Title	REAR EXTENSION	Description	SITE PLAN
Number	002	Status	COMPLETE
Scale	1:1250	Date	14/07/23