


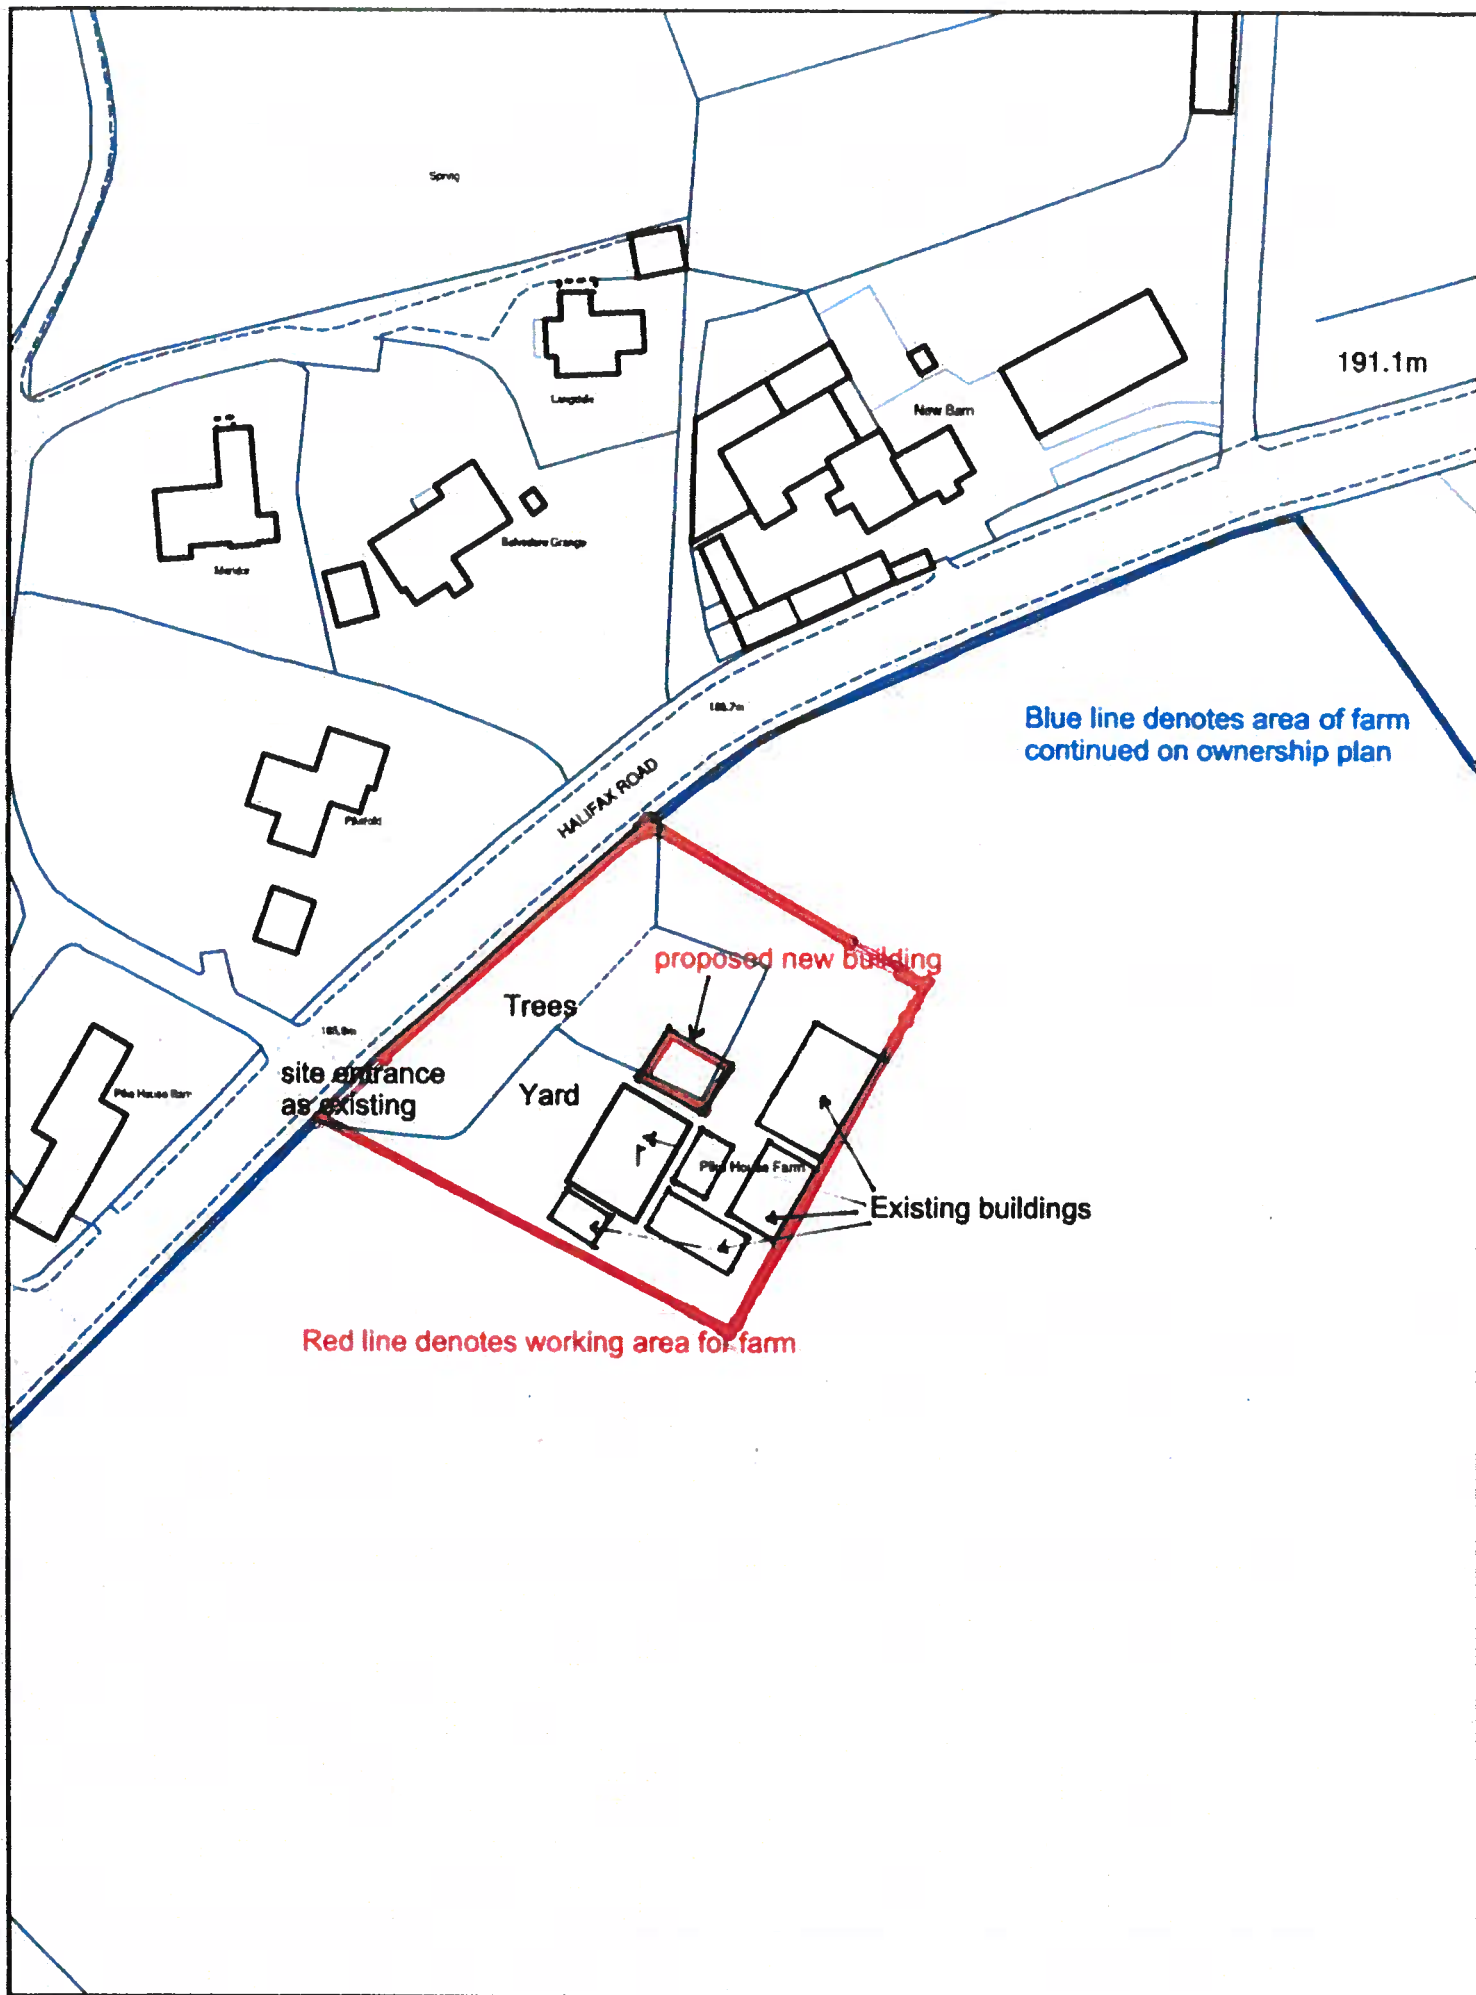

Pike House Farm scale 1:1250

Scale 1:1250



© Crown copyright.