


EXISTING REAR ELEVATION scale 1:100



EXISTING SIDE ELEVATION scale 1:100



EXISTING FRONT ELEVATION scale 1:100

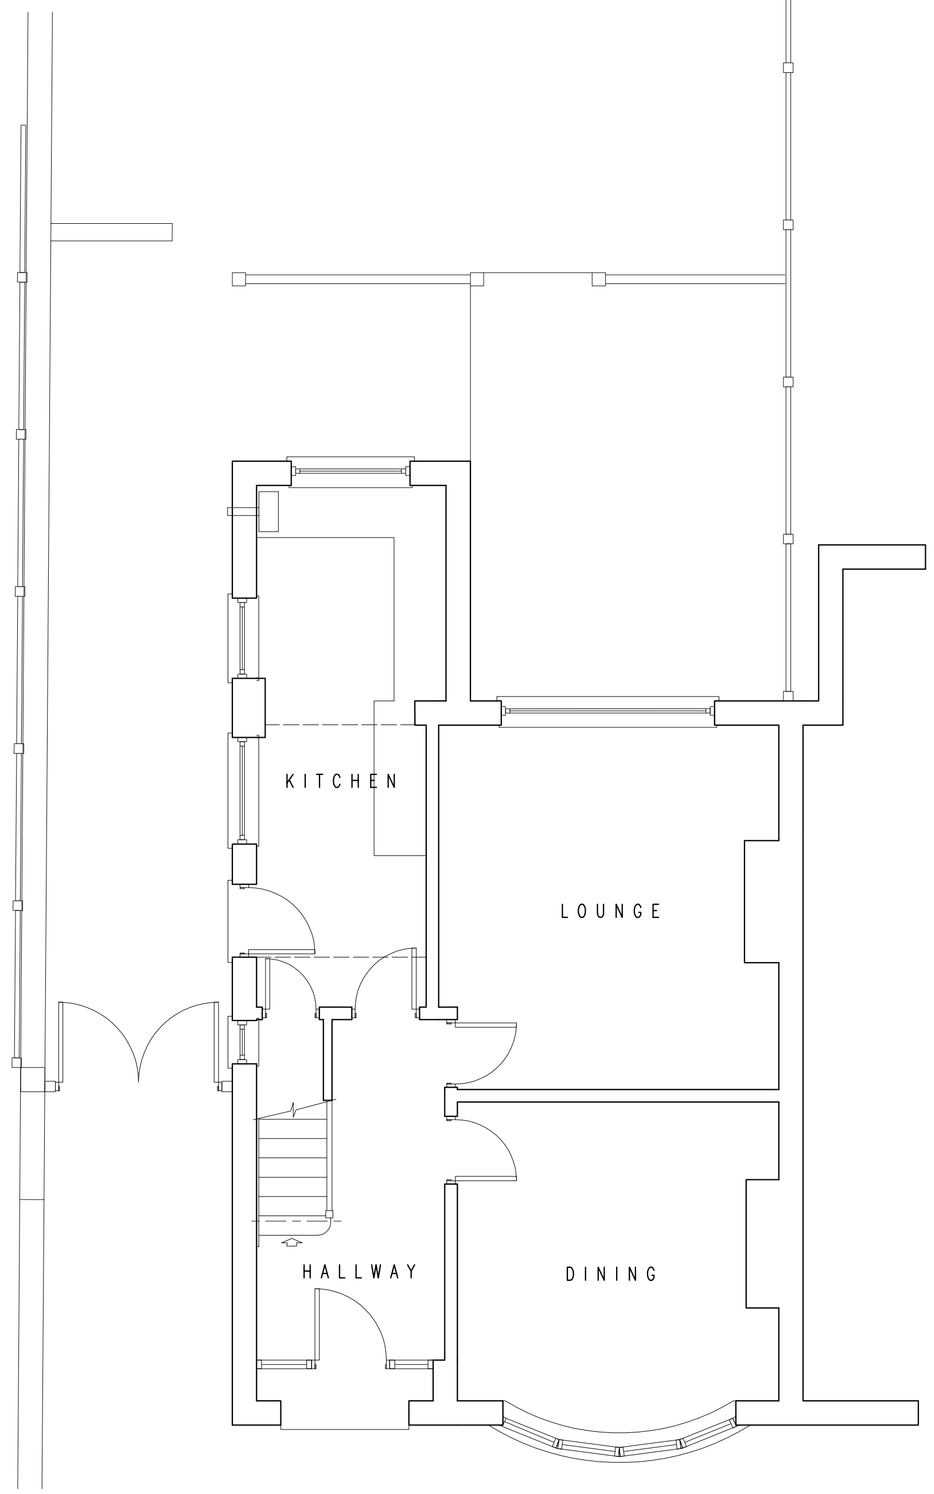

EXISTING GROUND FLOOR PLAN scale 1:50



LOCATION PLAN scale 1:1250



SITE PLAN AS EXISTING
SHOWING ROOF DESIGN
scale 1:100

Rev	Description	Drawn	Chk	App	Date

PurplePlans

Contact : Stuart Broadhurst Tel : 07763693374

Client
MRS E ROCHE

Project Title
140 HOLLIN LANE
MIDDLETON M24 5LB

Drawing Title
PLANS AS EXISTING

Scale @ A1	Date drawn	Status
1:50	26.06.20	PLANNING

Drawing No. 796-20-01 Revision A