



4 FRONT ELEVATION - PLANNING

SCALE 1 : 100

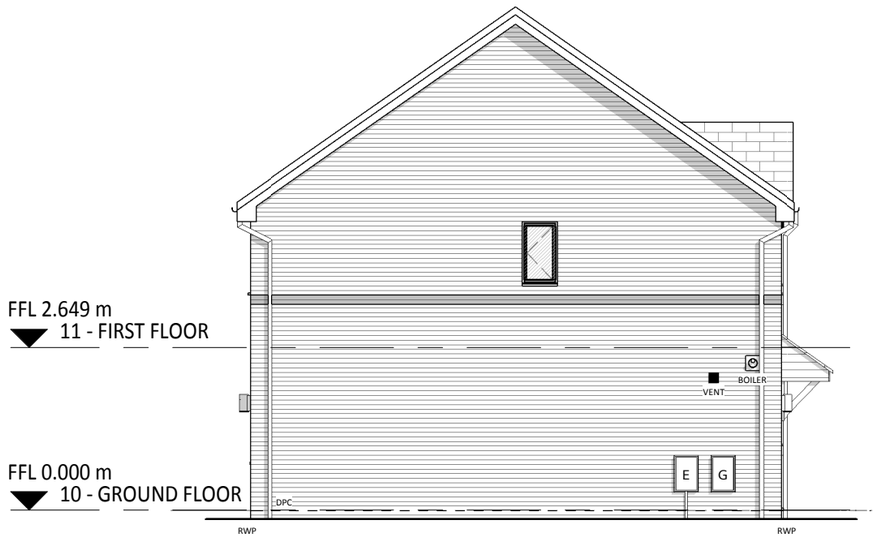


5 GABLE ELEVATION - PLANNING

SCALE 1 : 100

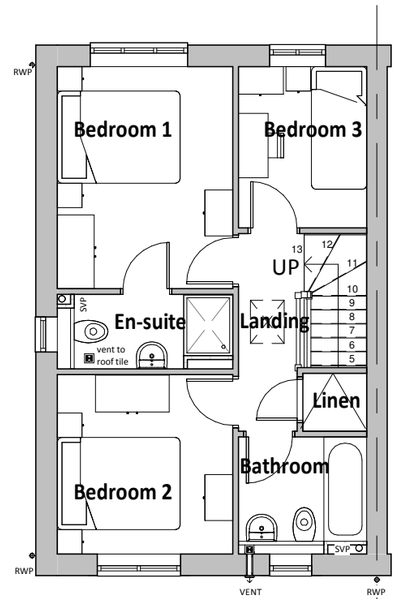


2 11 - FIRST FLOOR - PLANNING

SCALE 1 : 100

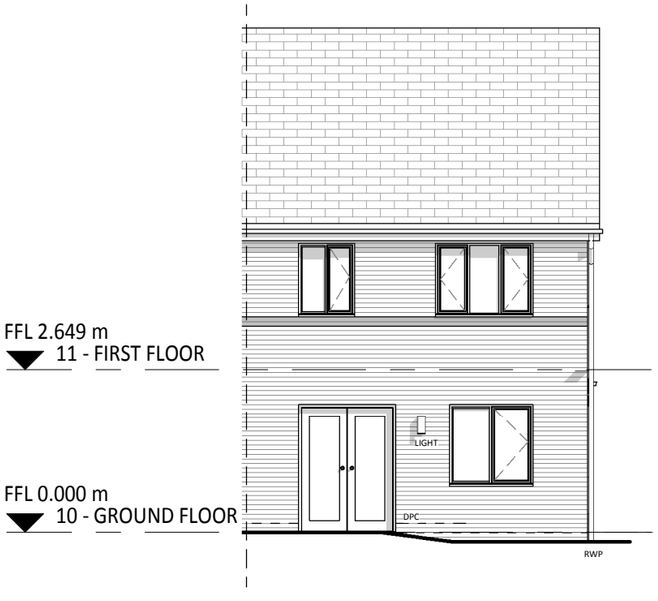

6 REAR ELEVATION - PLANNING

SCALE 1 : 100

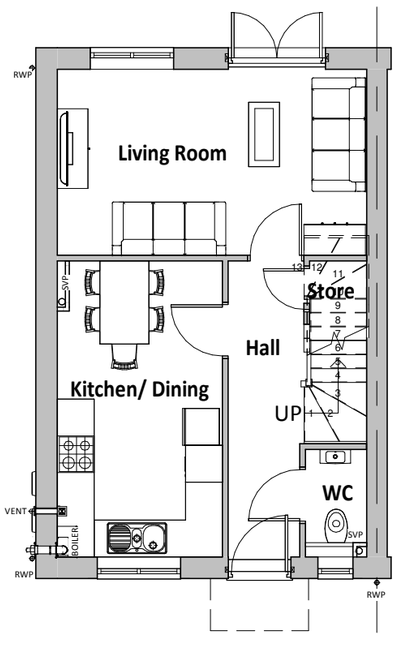

1 10 - GROUND FLOOR - PLANNING

SCALE 1 : 100

REV	DESCRIPTION	DATE	BY
A	Front roof feature pitch increased	19.10.20	NM

THIS DRAWING IS THE COPYRIGHT OF AINSLEY GOMMON ARCHITECTS. DO NOT SCALE FROM THIS DRAWING. WORK TO FIGURED DIMENSIONS ONLY. CHECK ALL DIMENSIONS ON SITE. ANY DISCREPANCIES TO BE NOTIFIED TO THE ARCHITECT. ELEMENTS OF STRUCTURE SHOWN ARE INDICATIVE AND FOR GUIDANCE. FINAL DESIGN TO BE AS STRUCTURAL ENGINEERS DETAILS AND SPECIFICATION.

PROJECT

Bonscale Crescent, Langley for Lovell Partnership Ltd.

DRAWING TITLE

3B5P - 859T - Planning Floor Plans & Elevations

SCALE	DATE	DRAWN	CHECKED
1 : 100 @A3	MAR 20	SB	NM

DRAWING STATUS: PLANNING

JOB No	DRAWING No	REVISION
1973	859T-400	A

AINSLEY GOMMON ARCHITECTS
1 PRICE STREET, HAMILTON SQUARE, BIRKENHEAD, MERSEYSIDE, CH41 6JN
Tel: 0151 647 5511 | birkenhead@agarchitects.co.uk | www.agarchitects.co.uk

PRINTED: 26/11/2020 17:26:14

A3