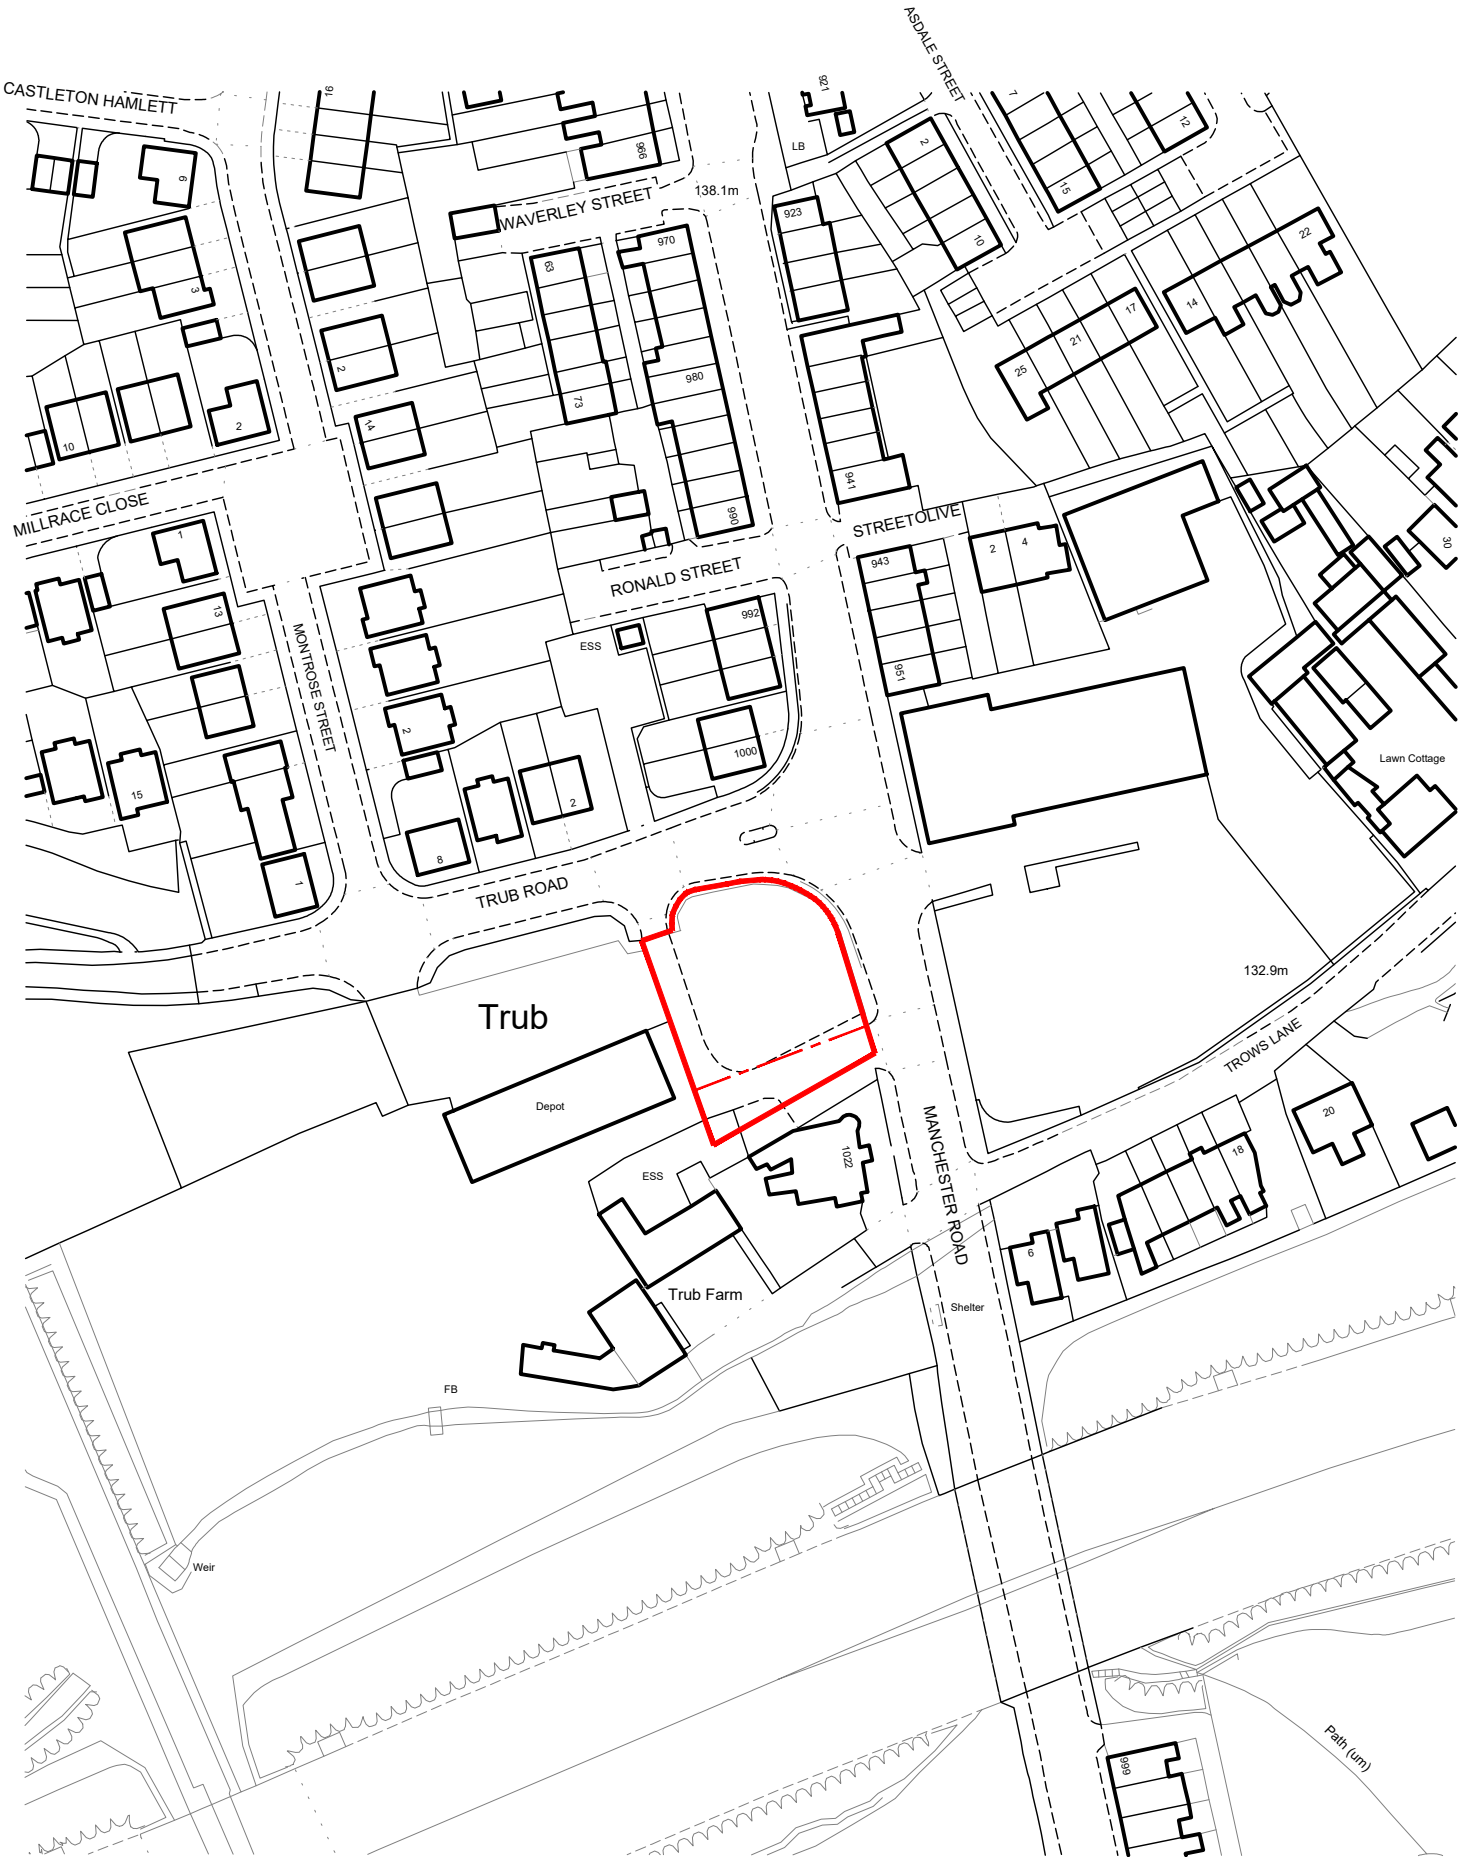

REVISION	AMENDMENTS	DATE	CHKD
A	Site boundary amended	Nov 20	IS

scale [metres]

0 5 10 20 30 40 50

2472.1.001 Rev A - Location Plan

Scale 1:1250 @ A4

NORTH WEST HA PROJECTS Ltd

Trub Road,
Castleton

HATTRELL DS One Architects LLP

MANCHESTER COVENTRY
Suite E, Kings Court, Railway Street, ALTRINCHAM CHESHIRE WA14 2RD
TELEPHONE 0161 820 4207
e-mail: design@hattrellarchitects.com / www.hattrellarchitects.com