


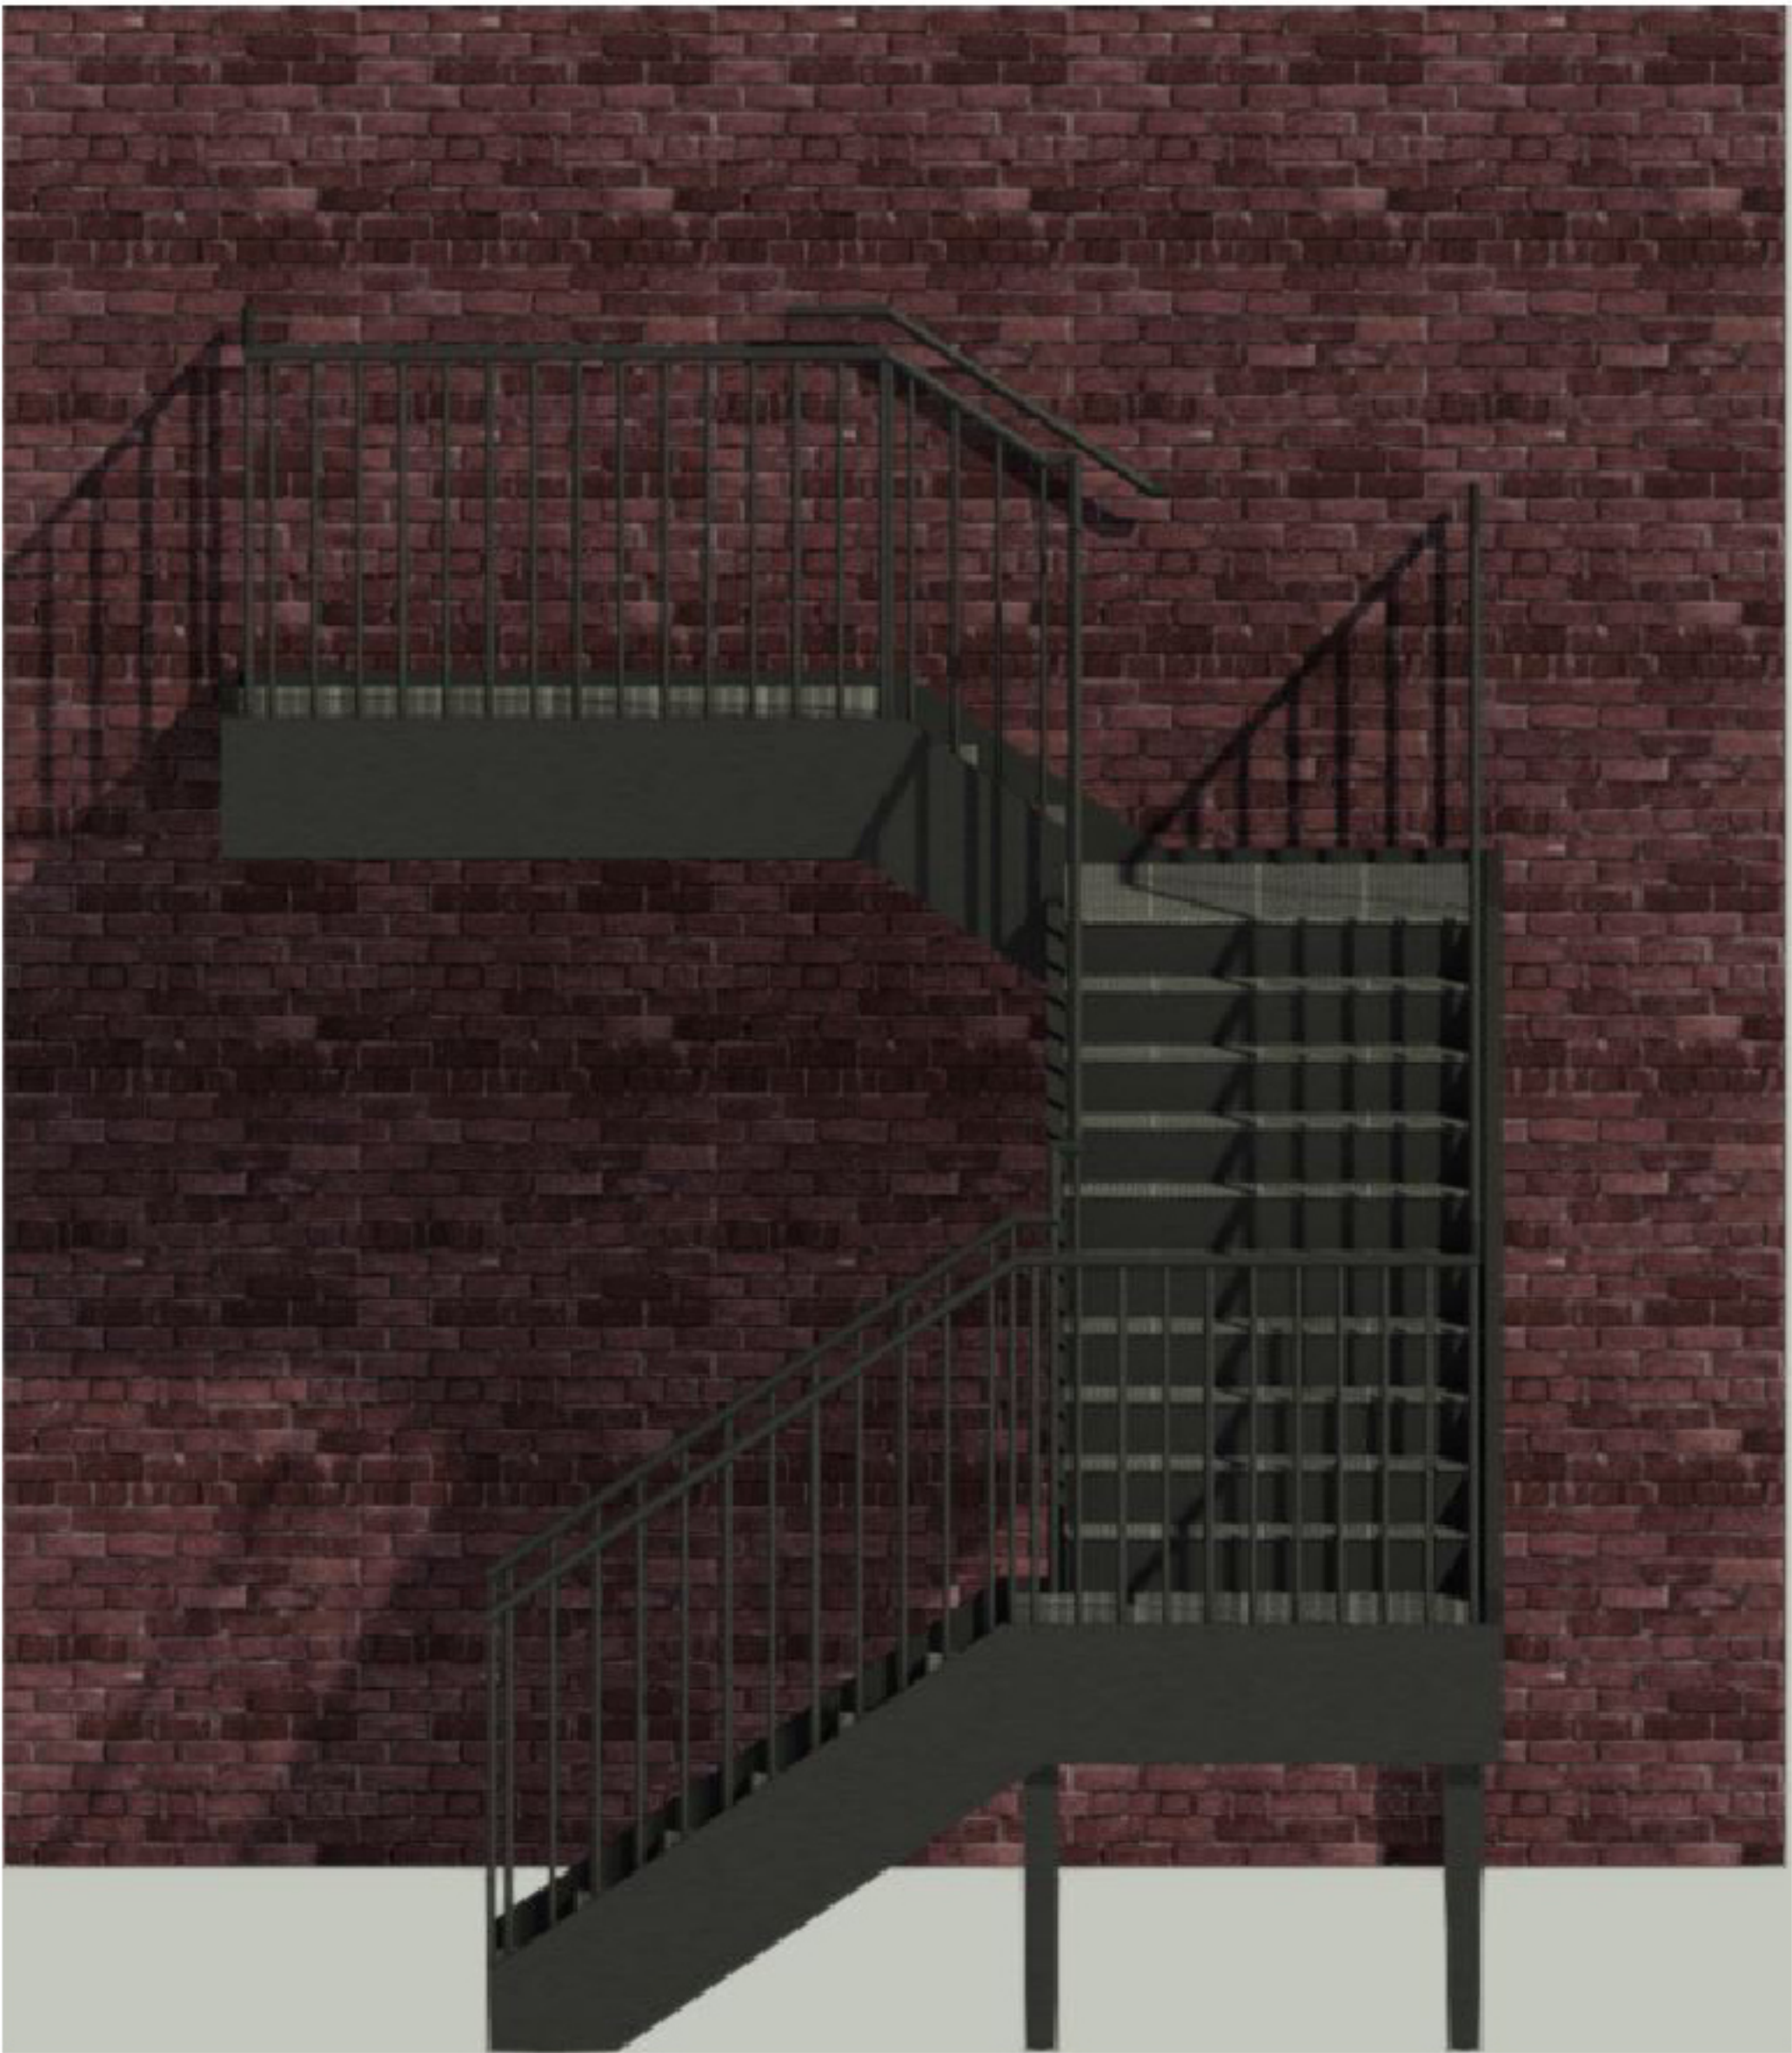

Do not scale from this drawing
The Contractor is to check all dimensions on site
and report discrepancies to the Architect
This drawing is copyright

P1	17/10/23	LC	First Issue	AB
Revision	Date	Drawn	Comments	Check

ARCTICA
Fresh thinking

Telephone: 01780 482200
Email: freshthinking@arctica.co.uk Web: www.arctica.co.uk

Project

Rakewood Higher Mill

Drawing Title

Stair visuals

Drawing Number

P23025-ARC-00-00-I-A-8001

Rev

P1

Status	Suitability Code	Model Ref
Preliminary	S2	RVT
Scale	Sheet	By
	A1	MT
		Checked
		AB
		Created
		17/10/23