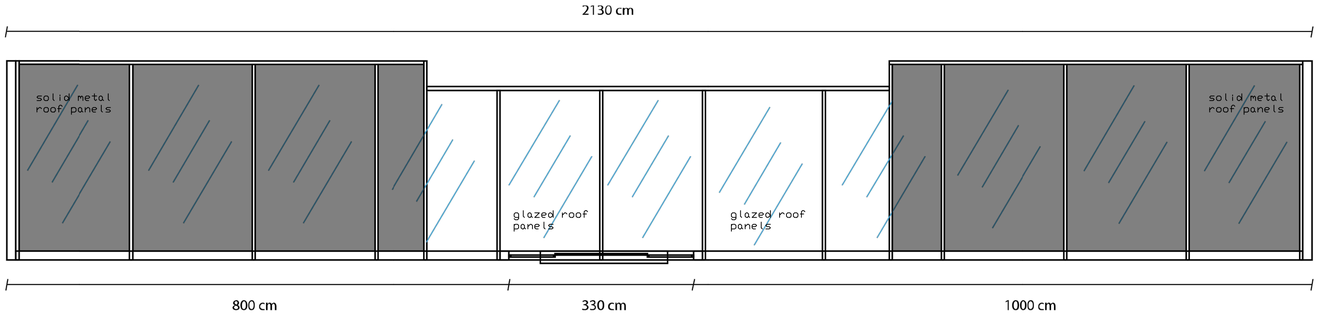

roof plan
SCALE 1-50

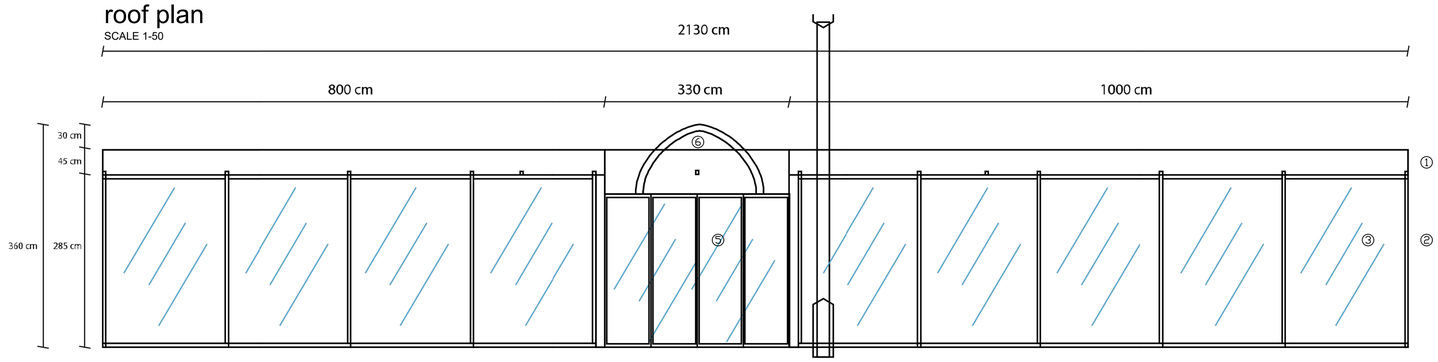

front elevation: detail
SCALE 1-50

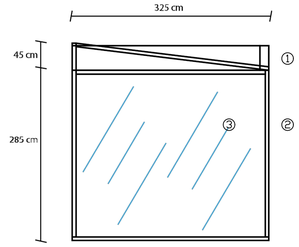

side elevation: detail
SCALE 1-50



elevation to Milkstone Road
SCALE 1-100

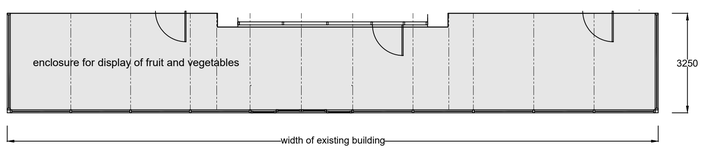

floor plan
SCALE 1-100

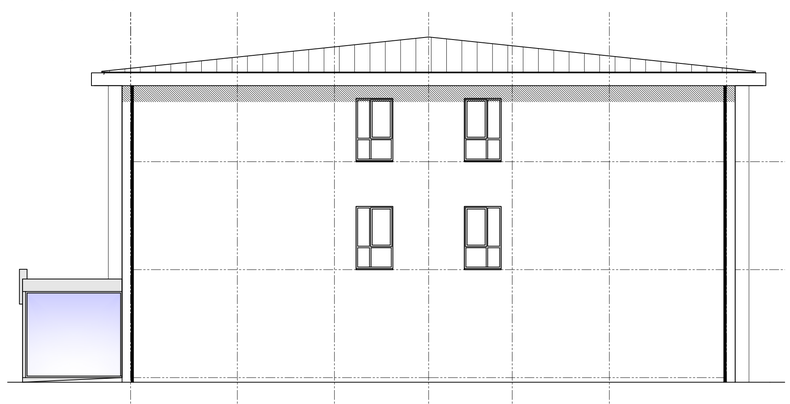

side elevation
SCALE 1-100

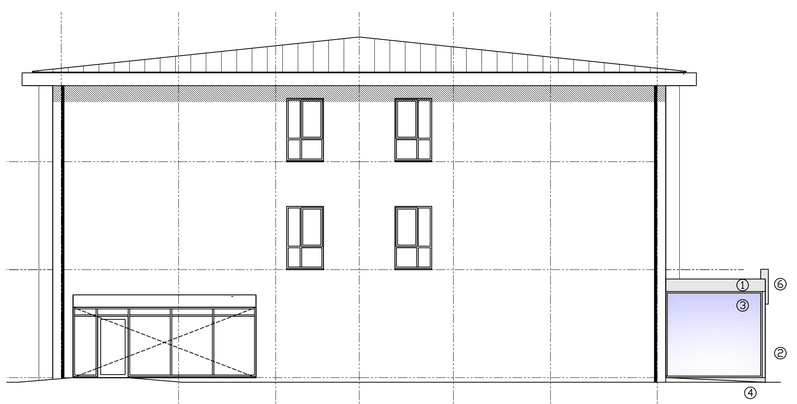

side elevation
SCALE 1-100

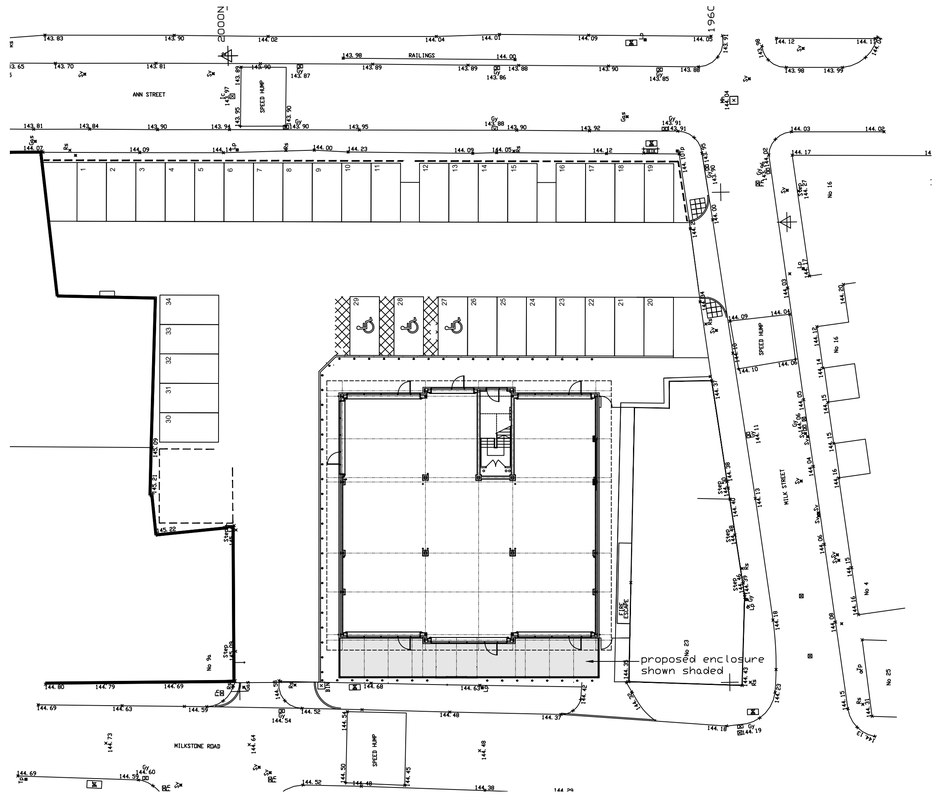

site plan:
SCALE 1-250



visualisation

ref	element
1	polyester powder coated aluminium fascia panel
2	polyester powder coated aluminium 100x50mm box frame
3	single glazed toughened safety glass with manifestation
4	polyester powder coated aluminium plinth to accommodate sloping pavement levels
5	polyester powder coated aluminium framed electric operated sliding doorset
6	feature signage

materials pallette

rev:	date:	description
-	-	-

AJ COCKER ASSOCIATES
CHARTERED BUILDING SURVEYORS
New Century House
176 Drake Street
Rochdale
OL16 1UP
Tel: 01706 764880
Fax: 01706 764881
www.ajcockerassociates.co.uk
mail@ajcockerassociates.co.uk

RICS the mark of property professionalism worldwide

Project:
proposed front enclosure at 15 -19 Milkstone Road

scale: as noted @ A1
date: October 2020
drawn: IS

Client: Mudassar Khan

Dwg. Nr. M418-001