
ELEVATIONS
as existing
scale1:100

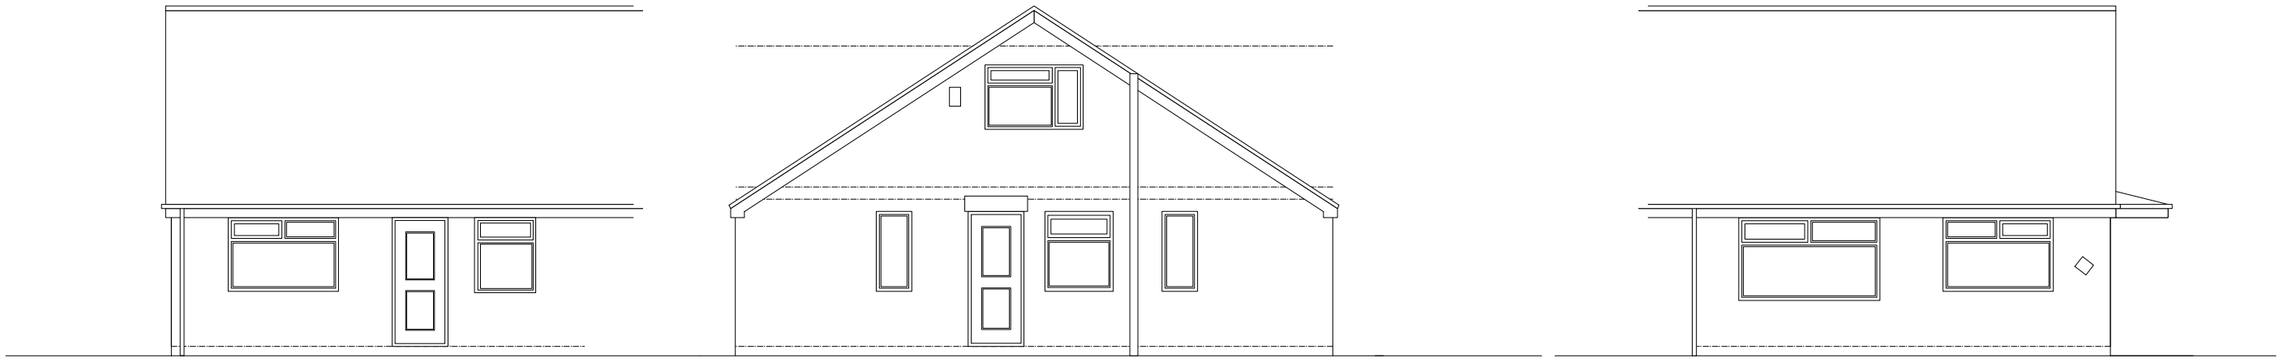


REAR ELEVATION
as existing


SIDE ELEVATION
as existing

FRONT ELEVATION
as existing

PLANS
as existing
scale1:100

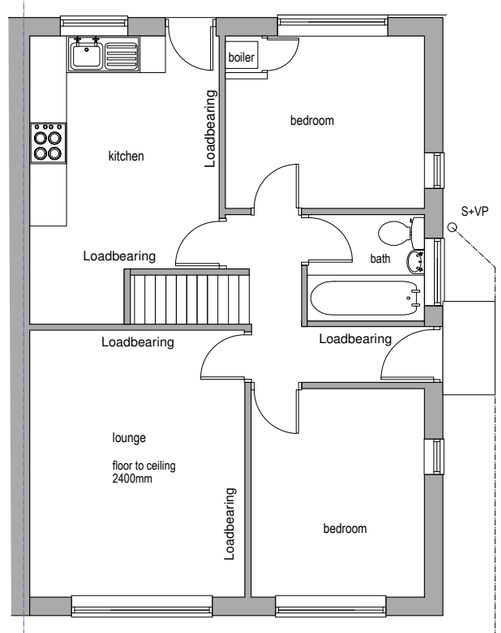


GROUND FLOOR PLAN
as existing

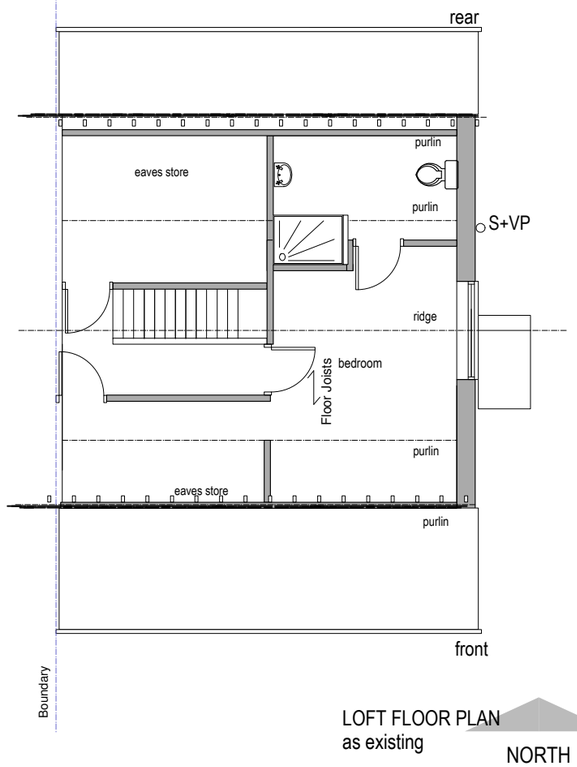

LOFT FLOOR PLAN
as existing

NORTH

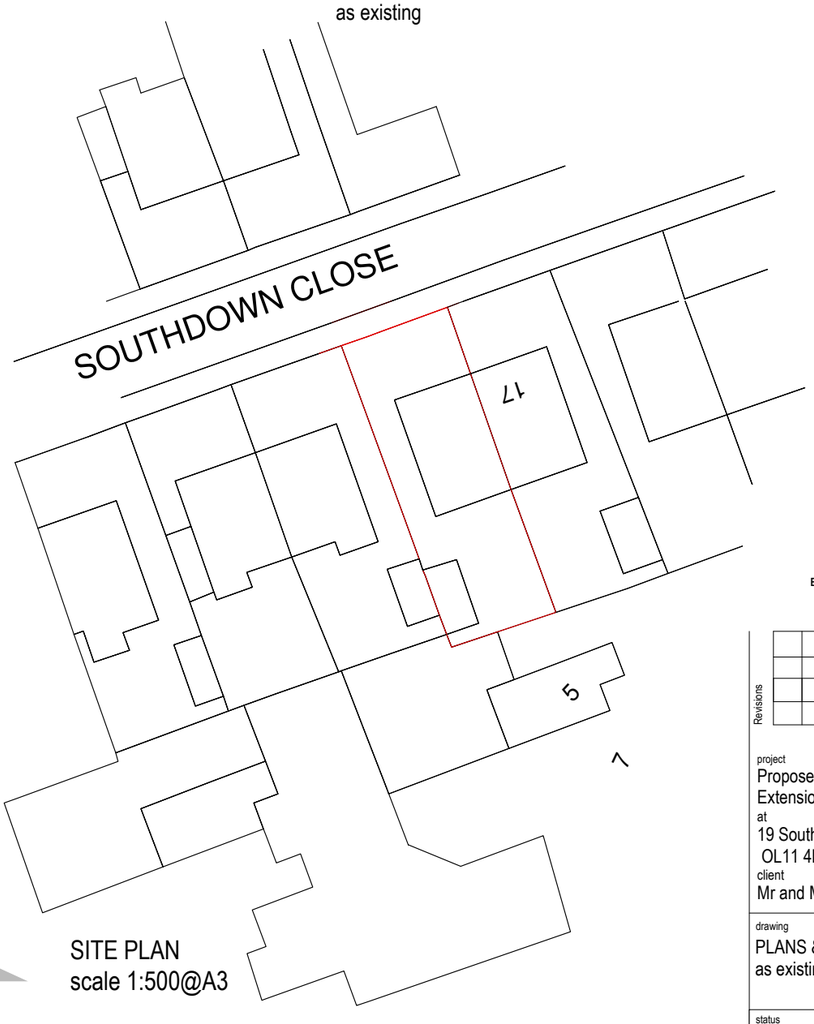

SITE PLAN
scale 1:500@A3

SUBJECT TO
PLANNING APPROVAL &
BUILDING REGULATION APPROVAL

Commencement on site before full
Building Regulation approval at own risk

Revisions

project
Proposed Front Dormer
Extension.
at
19 Southdown Close, Rochdale.
OL11 4PP
client
Mr and Mrs Shah

drawing
PLANS & ELEVATIONS
as existing

date July 2020

sheet 1

scale
as indicated @ A3

status
Planning & Building Regs
Submission

rev.