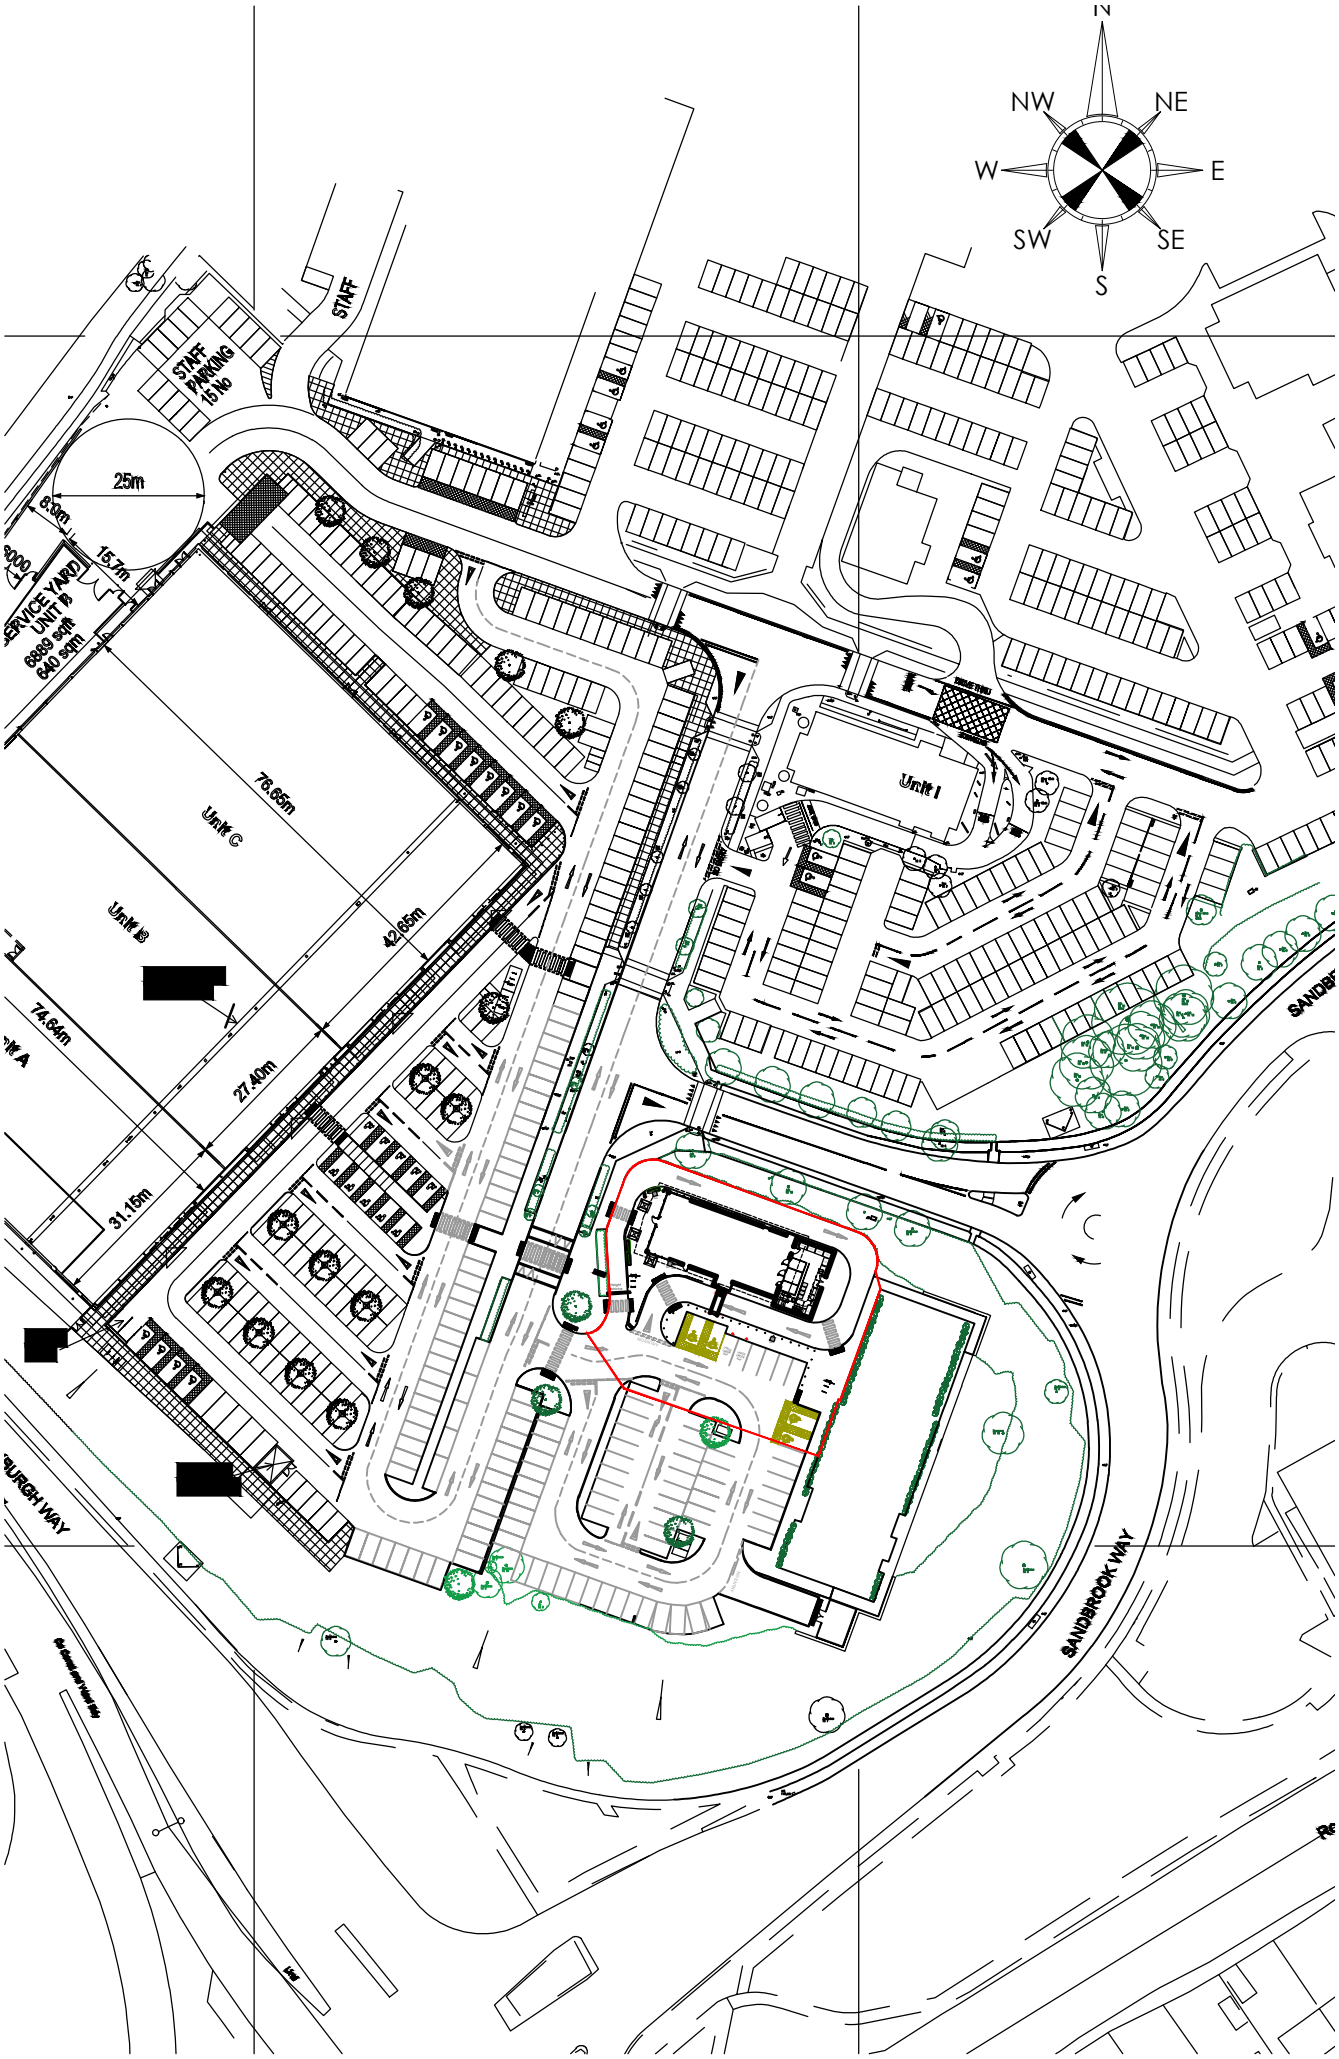

LOCATION PLAN

scale - 1:1250 @ A4