

front





gable



rear



gable

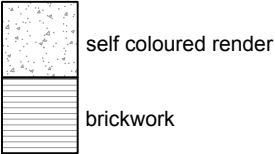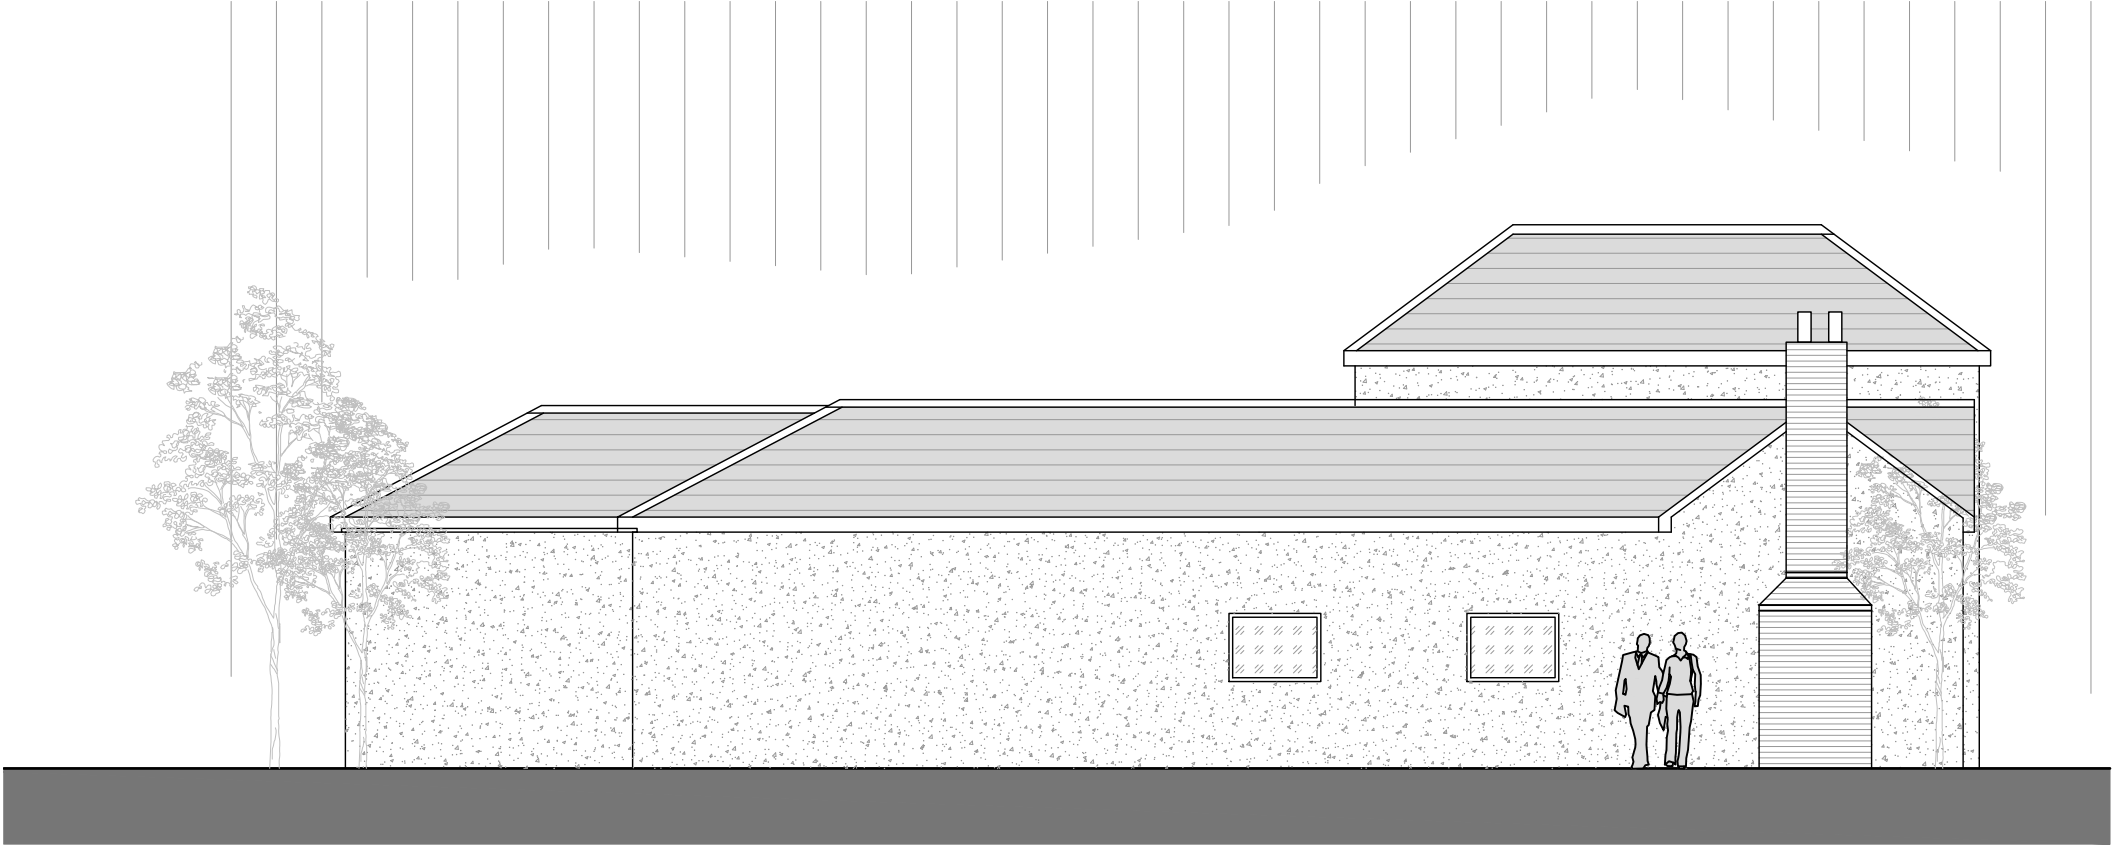

All levels and dimensions must be checked on site by contractor prior to commencement of works. Any variations must be reported to the client.

All information hereon is the copyright of the designer. Copying in full or in part is forbidden without the written permission from the designer.

Client
Chris Kilcourse

Project
523 Rochdale Road
Middleton Manchester
M24 2GN

Title
Proposed Elevations

MAHE
Architecture

Revision
777-04
1:100 a2

