



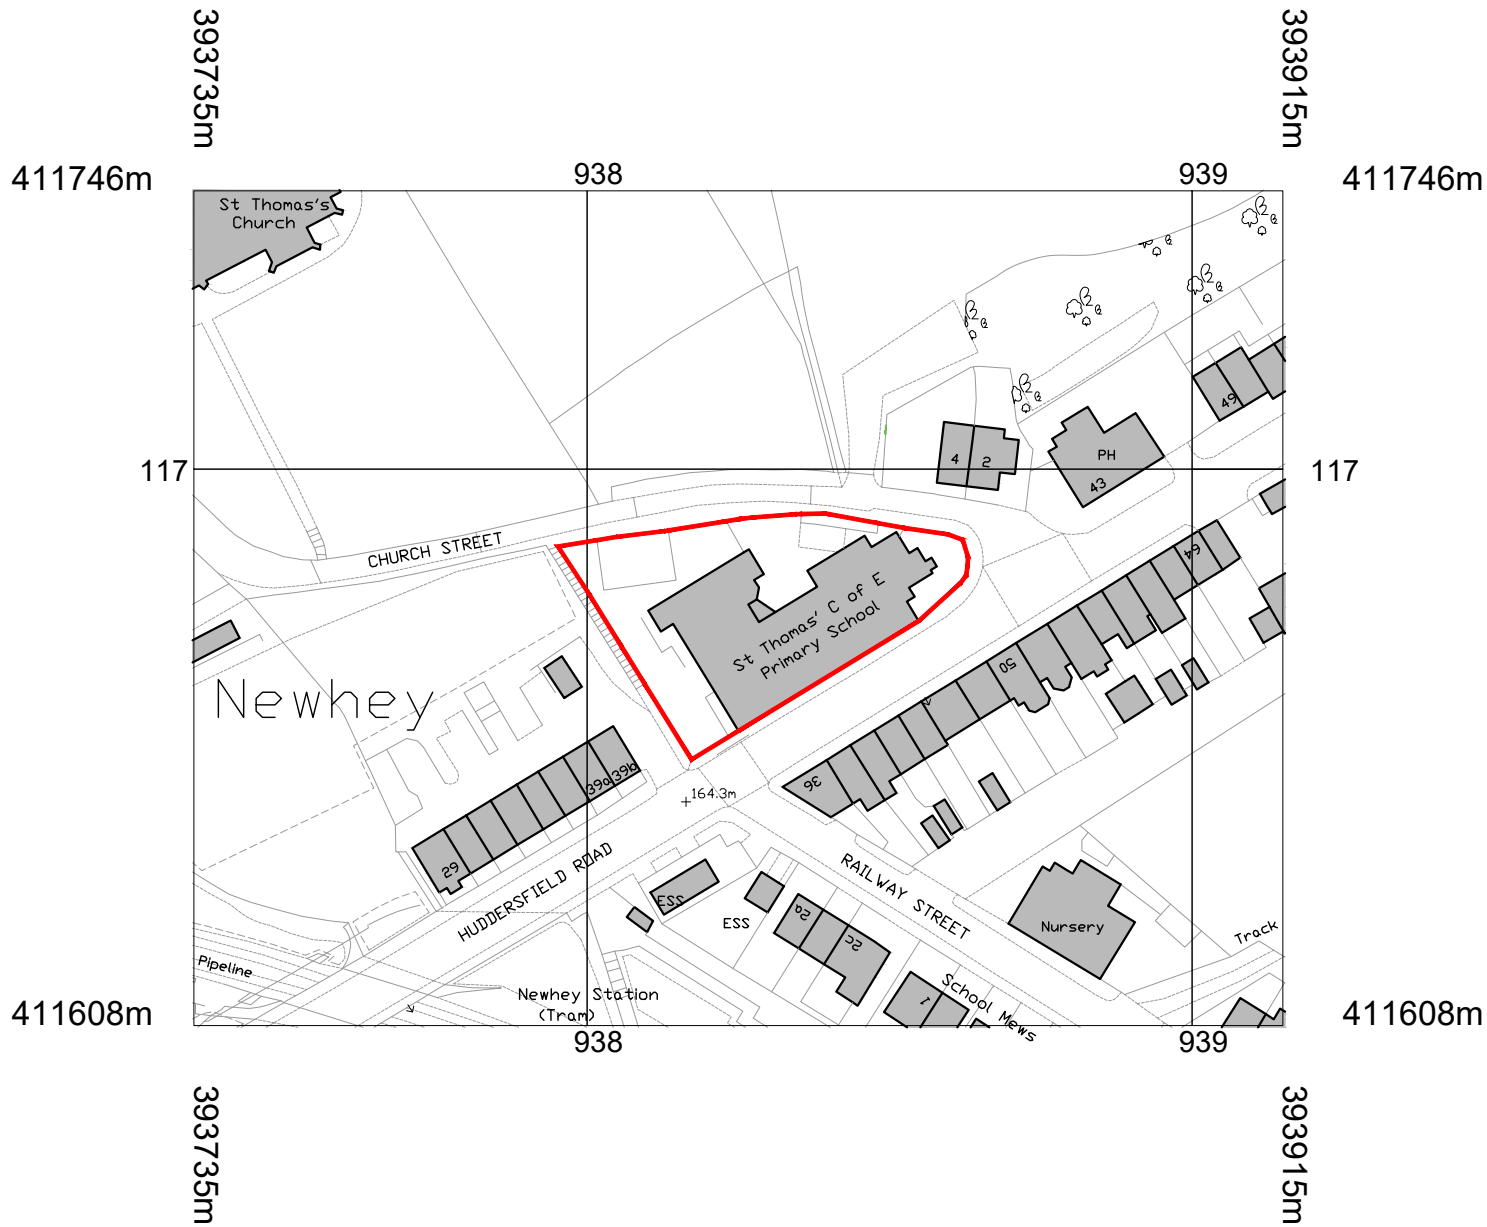

Key:

—————
Site Boundary

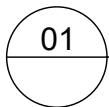

Location Plan

Scale 1:1250 @ A4

bateandtaylor
architects

www.bate-taylor.co.uk

macintosh house
cambridge street
manchester m1 5gg
tel: 0161 236 0999
fax: 0161 236 0404
mail@bate-taylor.co.uk

ST. THOMAS' C. OF E. PRIMARY SCHOOL
NEWHEY, ROCHDALE

MH1393-00 - LOCATION PLAN

1:1250@A4

DO NOT scale from this drawing.