



Front Elevation




Side Elevation

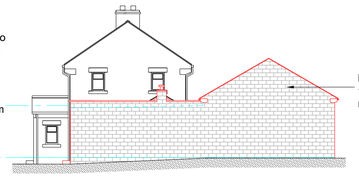


Side Elevation

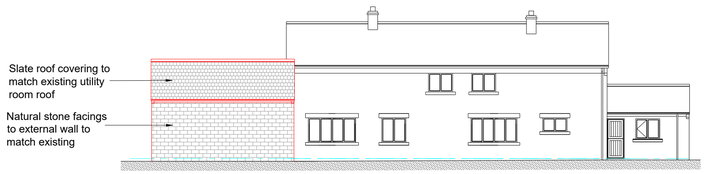

Rear Elevation

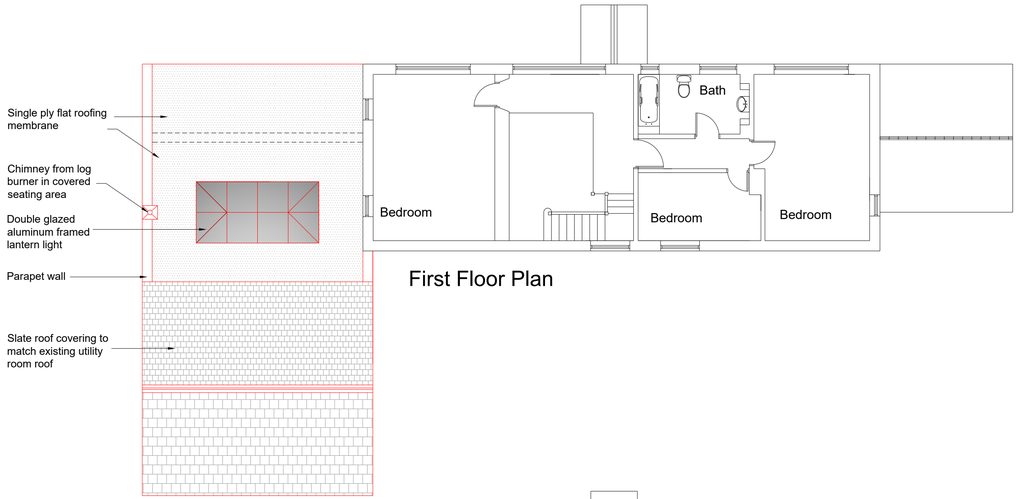

First Floor Plan

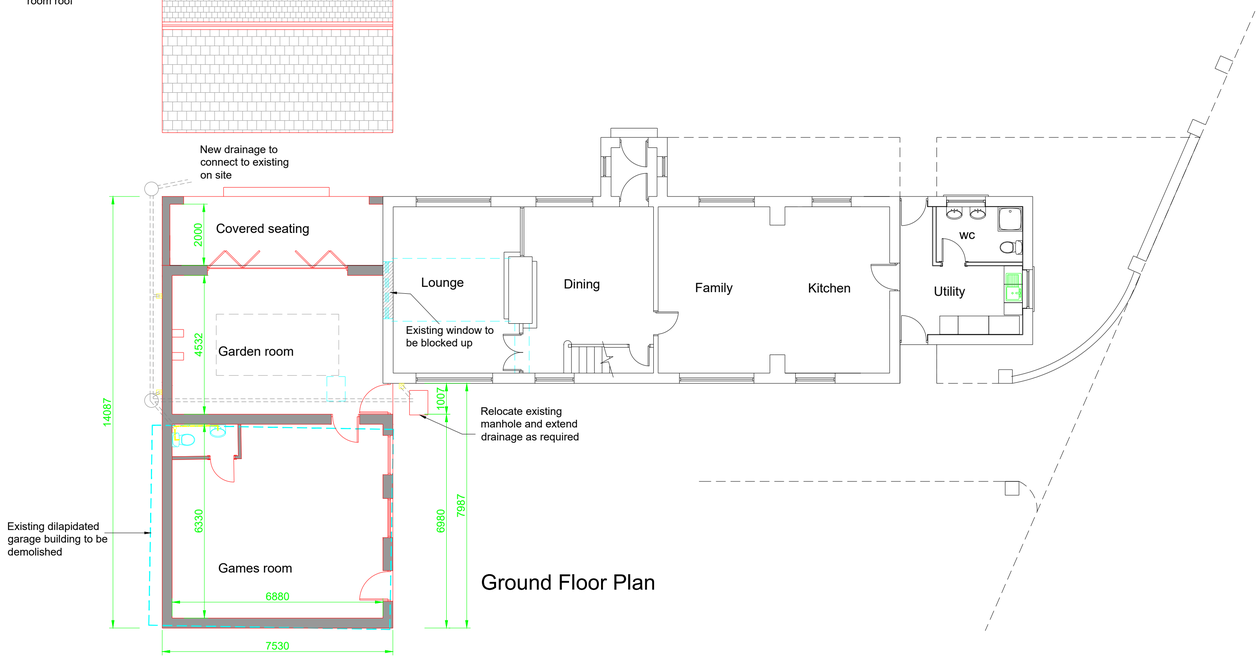

Ground Floor Plan



Site Plan 1:200 scale

rev:	date:	description
A	6-1-2021	Client revisions

AJ COCKER ASSOCIATES
CHARTERED BUILDING SURVEYORS

New Century House
176 Drake Street
Rochdale
OL16 1UP
Tel: 01706 764880
Fax: 01706 764881

www.ajcockerassociates.co.uk
mail@ajcockerassociates.co.uk

RICS the mark of property professionalism worldwide

Project:
Middle Starring, Littleborough

Proposed

scale: 1:100

date: Nov. 2020

drawn: NL

Client: Mr.&Mrs. Butterworth

Dwg. Nr. B411-02-A

COPYRIGHT RESERVED.
This drawing is the property of A.J.Cocker Associates Ltd. and must not be copied or used in whole or in part without their consent.

CDM:
Clients and contractors must fulfil their duties under the CDM regulations 2015.The client is required to notify the HSE of any projects lasting more than 30 days or involving more than 500 person days.