


Planting Schedule (Individual)										
Nr	Code	Plant Name	Height/Spread/Grade	Girth	Age	Root	Container	Habit	Form	Density/m2
39	AcPrRS	Acoranthus mollis	30-40cm			C	3L			6.00
70	AmHJ	Anemone hybrida 'Honore Jobert'	30-40cm			C	3L			6.00
140	Am	Alchemilla mollis	30-40cm			C	3L			6.00
22	Brgn cr	Bergenia cordifolia	30-40cm			C	3L			6.00
21	Cr prs E	Carex pensylvanica	30-40cm			C	3L			6.00
546	Nic F	Narcissus 'Ice Follies'	10-15cm						Bulb	16.00
115	Thy vl	Thymus vulgaris	20-25cm			C	3L			6.00
Nr	Code	Plant Name	Height/Spread/Grade	Girth	Age	Root	Container	Habit	Form	Density/m2
48	AcB JR	Aucuba japonica 'Kazame'	30-40cm			C	3L			4.00
38	BSQ	Artemisia ludoviciana 'Silver Queen'	30-40cm			C	3L	Branched		4.00
136	Bp	Bartholomew's grey	30-40cm			C	3L			4.00
18	CaA	Cornus alba 'Aurea'	40-60cm			C	3L			3.00
143	Chd WD	Choiya x dewillaeana 'White Dazzler'	30-40cm			C	3L	Bushy		4.00
14	CJA	Cornelia japonica 'Alba Simplex'	40-60cm			C	3L	Leader with laterals		3.00
39	CSW	Cotula tosa 'Snow White'	30-40cm			C	3L			4.00
41	Coth BM	Coronilla 'Blue Mound'	30-40cm(D)			C	3L	Bushy		4.00
42	Coth B R	Coronilla 'Rufousa Repens'	30-40cm			C	3L	Bushy		4.00
9	Cryl cl	Corylus colurna	500-550cm	14-16cm	3k	RB			Standard (Extra-heavy)	
55	CP	Cornus sericea 'Flaviramea'	40-60cm			C	3L	Branched		3.00
68	CI	Choiya temata	40-60cm			C	3L	Bushy		3.00
36	CIS	Choiya temata 'Sundance'	30-40cm			C	3L	Bushy		4.00
23	EcPS	Erica carnea 'Pink Spangles'	30-40cm			C	3L	Bushy		4.00
83	EBG	Euonymus fortunei 'Emerald n' Gold'	30-50cm			C	3L	Bushy		4.00
48	EBG	Euonymus fortunei 'Emerald Gaiety'	20-25cm			C	3L	Bushy		4.00
137	EW5	Euonymus japonicus 'White Spike'	30-40cm			C	3L			4.00
20	Eve	Elaeagnus x ebbingei	40-60cm			C	3L	Branched		3.00
132	FMP	Fuchsia 'Mrs Popple'	30-40cm			C	3L	Bushy		4.00
29	Ft jp	Fatima japonica	30-40cm			C	3L	Leader		4.00
68	GV	Gordonia Woodii 'Variegata'	40-60cm			C	3L			3.00
40	He	Hebe allicorn	30-40cm			C	3L	Bushy		4.00
81	HuBE	Hebe allicorn 'Red Edge'	30-40cm			C	3L			4.00
39	HuBE	Hebe 'Madsummer Beauty'	40-60cm			C	3L	Bushy		3.00
6	HuBW	Hydrangea macrophylla 'Blue Wave'	40-60cm			C	3L			4.00
97	HuLL	Hydrangea paniculata 'Little Lime'	30-40cm			C	3L	Branched		4.00
83	He	Hebe rakidensis	30-40cm			C	3L	Bushy		4.00
94	Hyp H	Hypericum 'Hidcote'	30-40cm			C	3L	Bushy		4.00
84	LoH	Lavandula angustifolia 'Hidcote'	30-40cm			C	3L	Bushy		4.00
66	Lnc cl	Lonicera pileata	30-40cm(D)			C	3L	Bushy		4.00
37	LMA	Lonicera nitida 'Magique'	30-40cm			C	3L			4.00
83	LoA	Ligustrum ovalifolium 'Aureum'	40-60cm			C	3L	Branched		3.00
21	MoA	Mahonia aquilifolia 'Apoll'	40-50cm			C	3L	Several shoots		3.00
2	MmWS	Mahonia media 'Winter Sun'	80-100cm			C	15L	Bushy		
67	Ned dm F	Nandina domestica 'Firepower'	30-40cm			C	3L			4.00
2	PRE	Philadelphus 'Belle Etoile'	40-60cm			C	10-15L	Branched		
12	PRR	Potentilla fruticosa 'Red Ace'	30-40cm			C	3L			4.00
15	Phy op	Physocarpus opulifolius	40-50cm			1/1	C	3L		3.00
12	PMS	Phlox 'Moort Sunrise'	60-90cm			D/1	C	10L		
143	PRR	Prinosia x fraseri 'Red Robin'	60-80cm			1/1	C	3L		3.00
14	PSR	Pyracantha 'Sophy Red'	40-60cm			C	2L	Leader and laterals		3.00
30	PTSQ	Pittosporum tenuifolium 'Silver Queen'	40-50cm			1/1	C	3L		3.00
23	PTT G	Pittosporum 'Garnett'	30-40cm			C	4L			4.00
31	PTT B	Pittosporum 'Natal'	40-60cm			B	3L			4.00
31	PTT In IT	Pittosporum tenuifolium 'Tom Thumb'	30-40cm				3L	Bushy		4.00
33	ROMJ	Rosmarinus officinalis 'Miss Jessop's Upright'	30-40cm			C	3L			4.00
34	Rt TF	Rosa 'The Fairy'	30-40cm			1/1	C	3L	Branched	4.00
38	SG	Spiraea japonica 'Goldflame'	30-40cm			C	3L	Bushy		4.00
21	SKM	Skimmia japonica 'Magic Mirror'	30-40cm			C	3L			4.00
29	SR	Skimmia japonica 'Rubella'	30-40cm			C	3L	Bushy		4.00
261	SK KG	Skimmia confusa 'Kew Green'	30-40cm			C	3L	Bushy		4.00
16	SnS	Sakae nipponica 'Snowmound'	40-60cm			C	3L	Branched		3.00
22	Sr cr	Sarcococca confusa	20-25cm			C	3L	Bushy		4.00
31	Toma	Vincetoxicum 'Nab'	20-40cm			C	3L	Bushy		4.00
7	Vib	Viburnum doerfleri	20-25cm			C	3L	Bushy		4.00
46	Vt	Viburnum fruticosum	30-40cm			C	3L	Bushy		4.00
15	VEP	Viburnum fruticosum 'Eve Price'	40-60cm			C	3L	Bushy		3.00
Nr	Code	Plant Name	Height/Spread/Grade	Girth	Age	Root	Container	Habit	Form	Density/m2
2	AC	Amelanchier canadensis	300-350cm	10-12cm	2k	RB			Standard	
13	Acz cr	Acer campestre	350-400cm	14-16cm	3k	RB			Standard (extra-heavy)	
5	AlG	Alnus glutinosa	min 800cm	40-45cm	5k	RB			Semi-Mature	
7	Aln gl	Alnus glutinosa	550-600cm	14-16cm	3k	RB			Standard (extra-heavy)	
4	Aln gl	Alnus glutinosa	550-600cm	20-25cm	3k	RB			Semi-Mature	
10	Aln in	Alnus incana	500-550cm	14-16cm	3k	RB			Standard (extra-heavy)	
4	Amel iv	Amelanchier laevis	200-300cm	10-12cm	2k	RB			Selected Standard	
21	Bp	Betula pendula - s	550-600cm	14-16cm	3k	RB			Standard (extra-heavy)	
36	Bp	Betula pendula	500-600cm	20-25cm		RB			Semi-mature	
6	Bp	Betula pendula	min 800cm	40-45cm	5k	RB			Semi-Mature	
3	Buj	Betula utilis jacquemontii	550-600cm	14-16cm	3k	RB			Extra-heavy Standard	

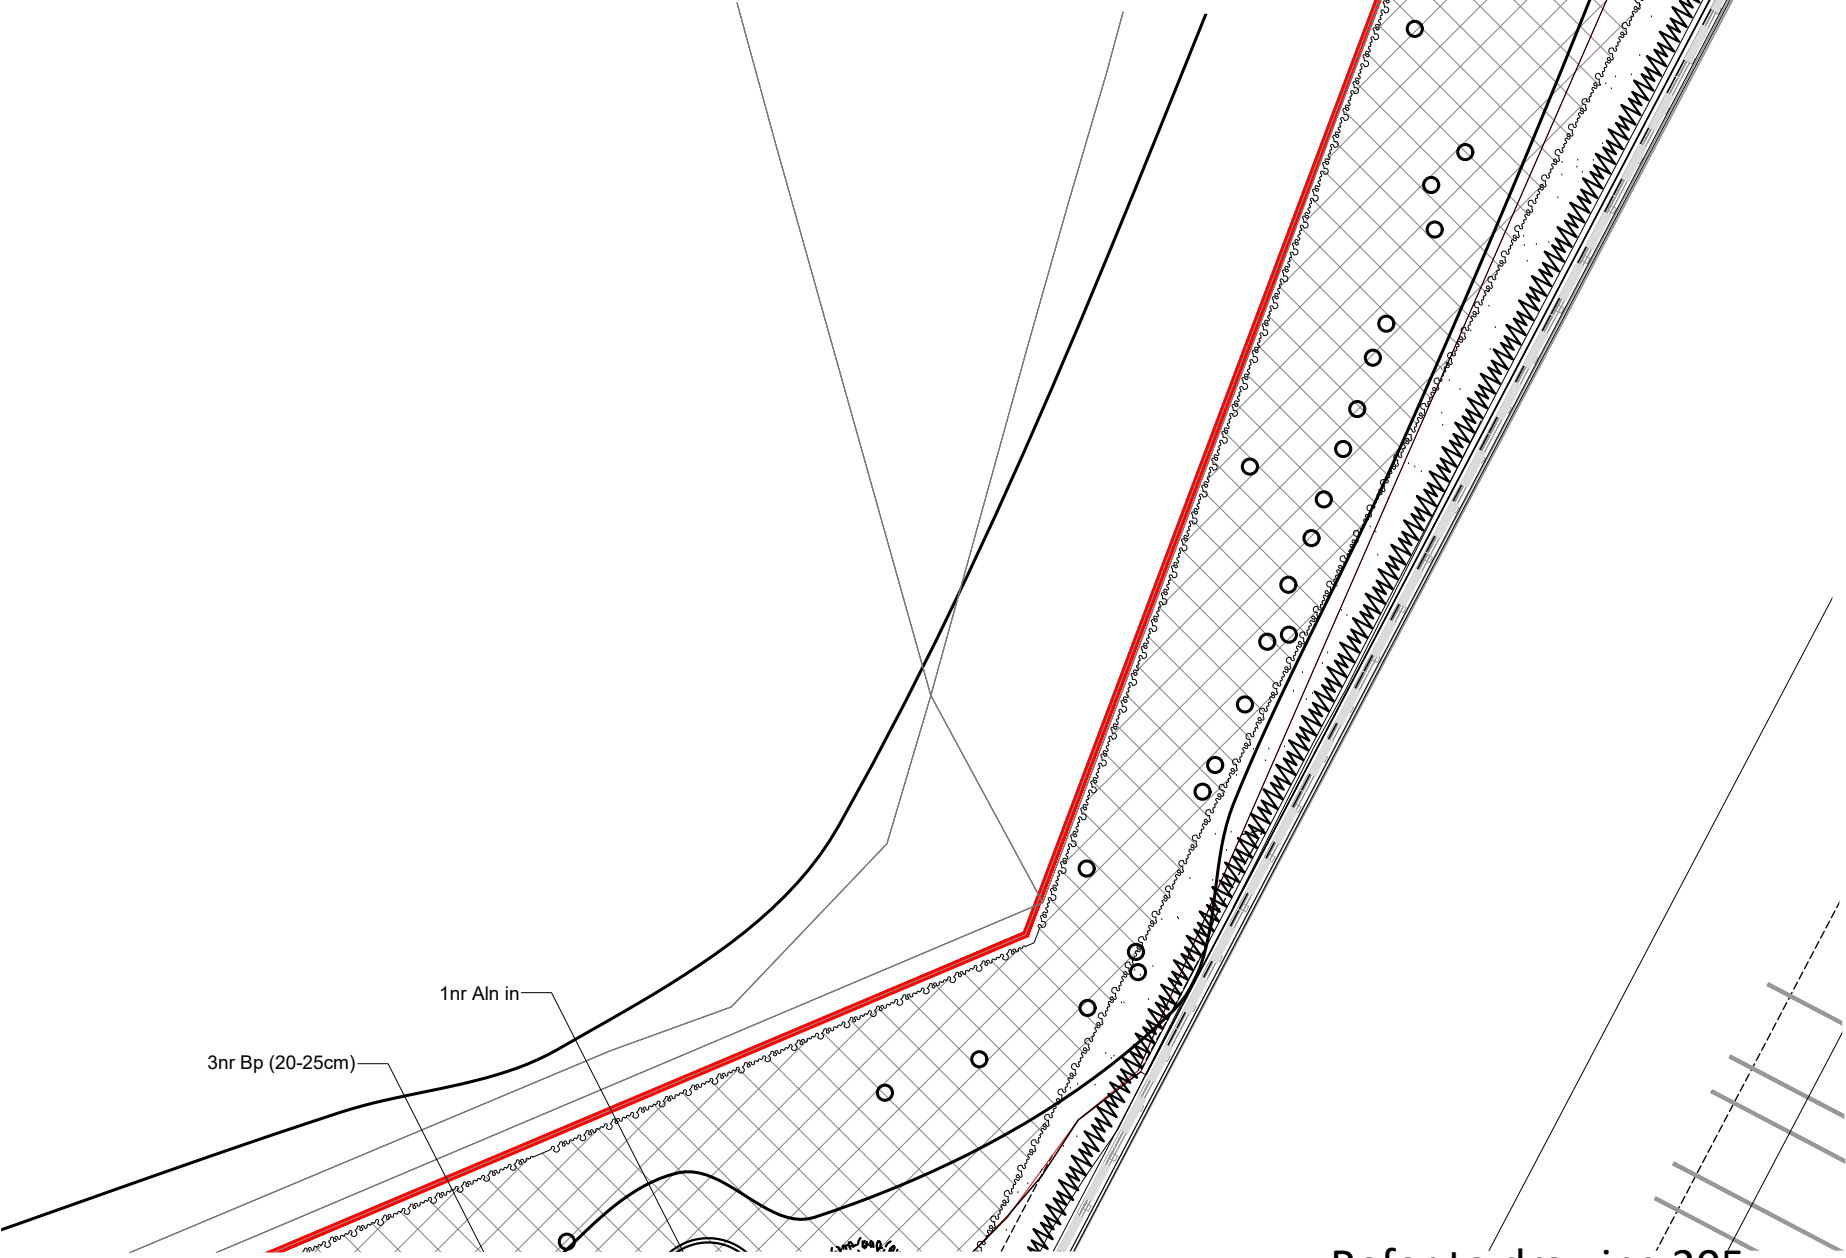

Refer to drawing 205

Nr	Code	Plant Name	Height/Spread/Grade	Girth	Age	Root	Container	Habit	Form	Density/m2
3	Buj	Betula utilis jacquemontii	550-600cm	14-16cm	3k	RB			Extra-heavy Standard	
3	Buj	Betula utilis jacquemontii	min 600cm	20-25cm	4k	RB			Standard (Semi-mature)	
10	Cb	Carpinus betulus	550-600cm	14-16cm	3k	RB			Standard (Extra-heavy)	
13	Cb	Carpinus betulus	550-600cm	20-25cm	4k	RB			Standard (Semi-mature)	
3	Cb	Carpinus betulus	min 800cm	40-45cm	5k	RB			Semi-Mature	
8	CbFF	Carpinus betulus 'Frans Fontaine'	400-500cm	14-16cm	3k	RB			Extra Heavy Standard	
2	Cryl cl	Corylus colurna	350-400cm	14-16cm	3k	RB			Standard (Extra-heavy)	
4	Fs	Fagus sylvatica	550-600cm	14-16cm	3k	RB			Standard (extra-heavy)	
4	Fs	Fagus sylvatica	550-600cm	20-25cm	4k	RB			Semi-mature	
2	Gnk bi	Ginkgo biloba (male)	350-400cm	14-16cm	3k	RB			Standard (Extra-heavy)	
4	PaP	Pinus oxioides 'Pino'	550-600cm	14-16cm	3k	RB			Standard (extra-heavy)	
3	PCC	Pinus candelabra 'Chanticleer'	450-500cm	20-25cm	4k	RB			Standard (Semi-mature)	
2	Prs	Pinus nigra	500-600cm	20-25cm	4k	RB			Semi-Mature	
11	Prs sy	Pinus sylvestris	550-600cm	4k				Leaves/Laterals		
4	Prs av	Pinus oxioides	300-350cm	10-12cm	2k	RB			Standard (Selected)	
3	PaP	Pinus oxioides 'Pino'	200-300cm	10-12cm	3k	RB			Selected Standard	
2	Pl	Platanus x hispanica	min 800cm	40-45cm		RB			Semi-Mature	
2	Qr pl	Quercus pedunculata	450-500cm	14-16cm	3k	RB			Standard (extra-heavy)	
10	Qr rb	Quercus rubra	500-600cm	20-25cm	4k	RB			Semi-mature	
2	Qr ro	Quercus robur	550-600cm	20-25cm	4k	RB			Standard (Semi-mature)	
3	Qrf	Quercus robur 'Fastigiata'	350-450cm	14-16cm	3k	RB			Extra-Heavy Standard	
18	Sbs ac	Sorbus aucuparia	550-600cm	14-16cm	3k	RB			Standard (extra-heavy)	
12	Sbs ac	Sorbus aucuparia	500-600cm	20-25cm		RB			Semi-Mature	
18	Tcl	Tilia cordata 'Rancher'	450-550cm	20-25cm	4k	RB			Semi-mature	
3	Tl cr	Tilia cordata	min 600cm	20-25cm	4k	RB			Standard (Semi-mature)	

Planting Schedule (Mix)										
Nr	Code	Plant Name	Mix%	Height/Spread/Grade	Girth	Age	Root	Container	Habit	Form
223	Acz cr	Acer campestre	3.33 %	80-100cm		1/1	B			Transplant
429	Crig mm	Crataegus monogyna	60.00 %	80-100cm		1/1	B			Seedling
678	Cryl av	Corylus avellana	10.00 %	80-100cm			BR		Branched	
223	Il aq	Ilex aquifolium	3.33 %	80-100cm			C	4L	Leader/Laterals	
1355	Prms sp	Prunus spinosa	20.00 %	80-100cm		1/1	B		Branched	
716	Il aq	Ilex aquifolium	5.00 %	80-100cm			B		Leader/Laterals	
223	Rt cr	Rosa canina	3.33 %	80-100cm			B		Branched	
Nr	Code	Plant Name	Mix%	Height/Spread/Grade	Girth	Age	Root	Container	Habit	Form
1433	Ap	Alnus glutinosa	10.00 %	120-150cm			BR		Branched	Feathered
1433	Bp	Betula pendula	10.00 %	120-125cm			BR		Branched	Feathered
1433	Ca	Corylus avellana	10.00 %	60-80cm			BR		Branched	Whip
1433	Cb	Carpinus betulus	10.00 %	120-125cm			BR		Branched	Feathered
6448	Crig mm	Crataegus monogyna	45.00 %	60-80cm			BR		Branched	Whip
716	Il aq	Ilex aquifolium	5.00 %	60-80cm			B		Leader/Laterals	Whip
2866	Psp	Prunus spinosa	20.00 %	60-80cm			BR		Branched	Whip
Nr	Code	Plant Name	Mix%	Height/Spread/Grade	Girth	Age	Root	Container	Habit	Form
900	Crig mm	Crataegus monogyna	45.00 %	60-80cm		1/1	BR			Transplant (seed-raised)
200	Cryl av	Corylus avellana	10.00 %	60-80cm			BR			
300	la	Ilex aquifolium	15.00 %	60-80cm			C	3L	Branched	
300	Prms sp	Prunus spinosa	15.00 %	60-80cm		1u1	BR		Branched	
300	Vo	Viburnum opulus	15.00 %	60-80cm			BR		Branched	
Nr	Code	Plant Name	Mix%	Height/Spread/Grade	Girth	Age	Root	Container	Habit	Form
14	Cth pl	Caltha palustris	17.00 %				C	3L		C
9	Crx a	Carex acutiformis	11.00 %	20-25cm			C	3L		
9	Ir ps	Iris pseudacorus	11.00 %	20-25cm			C	3L		
14	Je Sp	Juncus effusus 'Spiralis'	17.00 %				C	3L		
9	Jnc ef	Juncus effusus	11.00 %				C	3L		
9	Ly e	Lycopus europaeus	11.00 %	20-25cm			C	3L		
9	Ment aq	Mentha aquatica	11.00 %				C	3L		
9	Sc au	Scrophularia auriculata	11.00 %				C	3L		Cutting

GENERAL NOTES

- This drawing is the copyright of TPM Landscape Ltd and cannot be reproduced in any form without the consent of the company.
- This drawing is to be read in conjunction with detail landscape drawings, details and specification.
- This drawing is to be read in conjunction with all relevant Architects', Engineer's, Specialists', Bills of Quantities and Specifications.
- The insertion of any firm or proprietary brand on this drawing is an indication of the class or quality required and does not exclude the use of alternative materials that are equal in performance, quality and appearance, provided that they have been approved in writing by the Landscape Architect.
- The Contractor is responsible for accurately ascertaining the position of underground services and responding to all relevant service easement requirements.
- All dimensions are in millimetres unless stated otherwise, for the purposes of construction this drawing must not be scaled and only written dimensions used. Written and scaled dimensions to be checked on site, any discrepancies reported prior to work commencing. IF IN DOUBT PLEASE ASK.
- All work and materials are to be in accordance with the relevant British Standards and Code of Practice.
- All Proprietary products are to be used strictly in accordance with the manufacturer's instructions and details.

LEGEND

SOFT LANDSCAPE

Existing Trees to be Retained and Hedgerow

