NOTES

Do not scale from this drawing.

All dimensions are to be checked on site prior to construction, manufacture of any components and ordering of materials and equipment.

Any discrepencies are to be reported to the architect for clarification.

All materials and workmanship to be in accordance with the current British Standards and codes of practice.

N

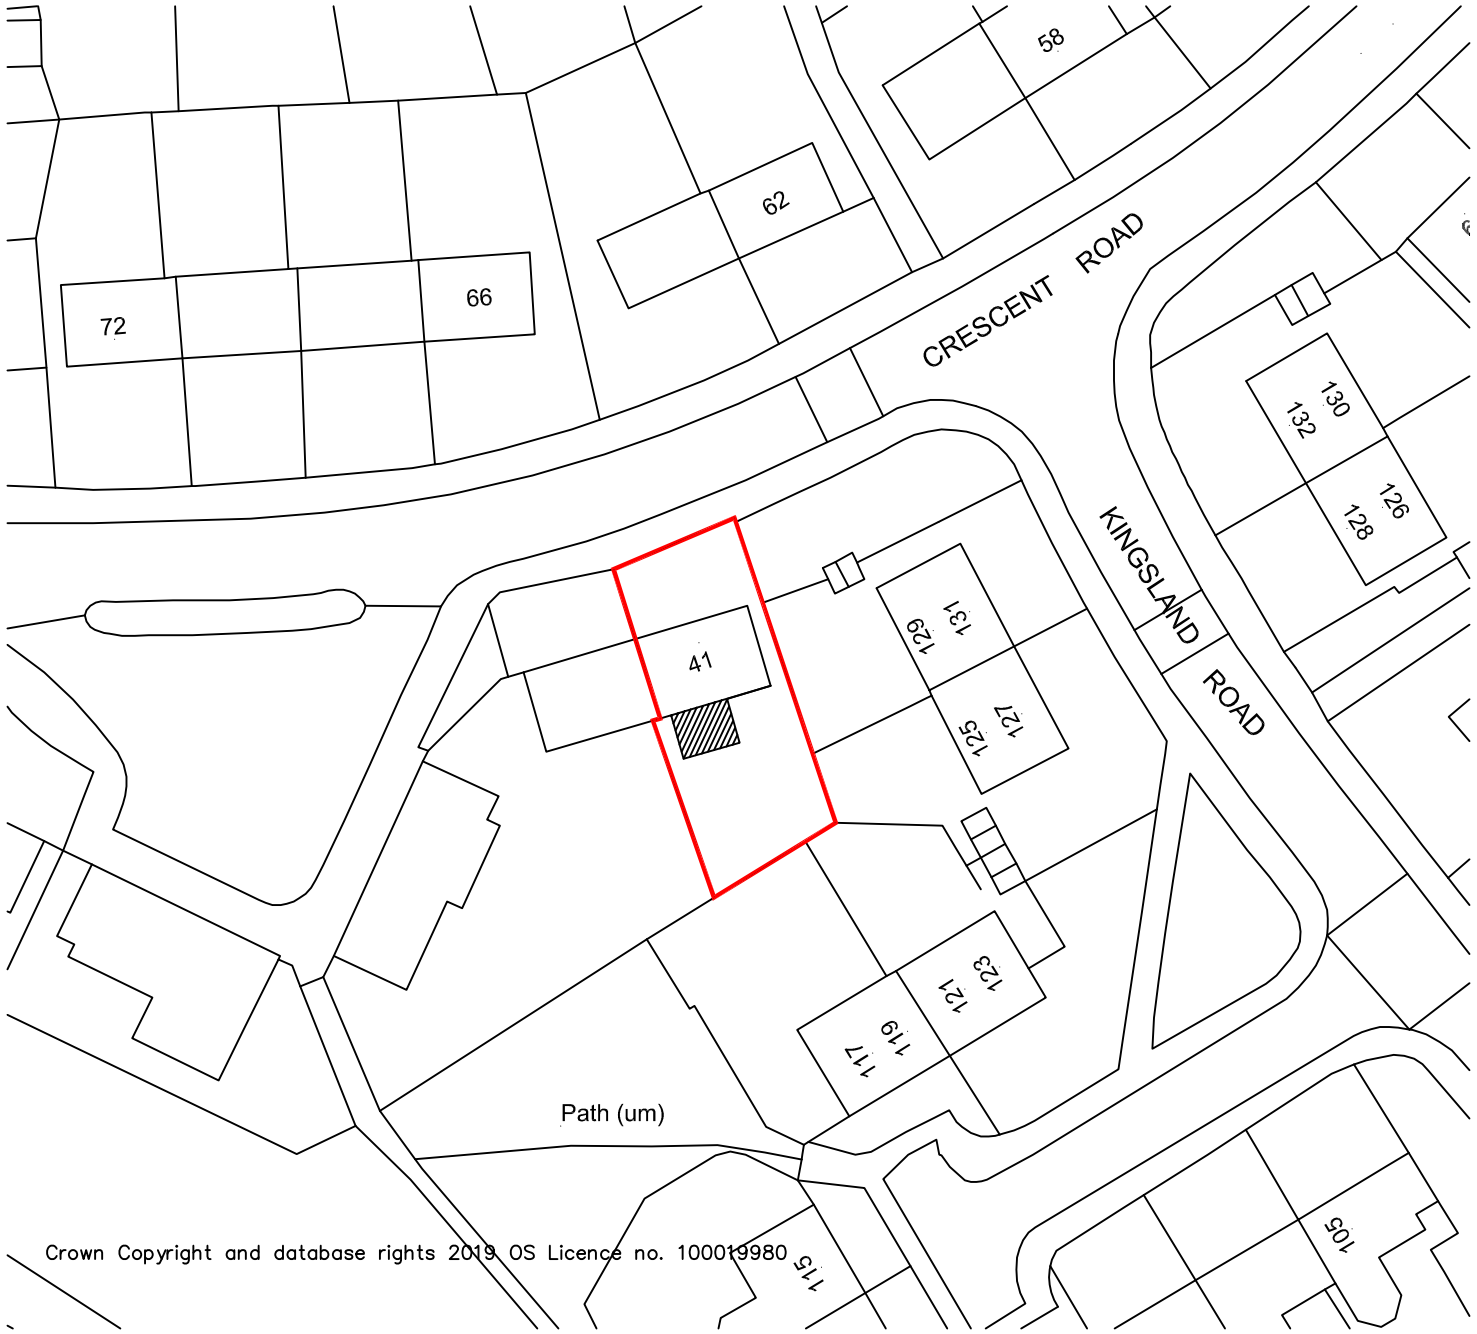

Proposed Site Layout Plan Scale 1:500



Extg Block Plan Scale 1:1250

REV	DESCRIPTION	CHECK	DATE

CLIENT

Mr Irshad Ali
41, Crescent Road, Rochdale. OL11 3LG

PROJECT

Proposed Two Storey Rear Extension

DRAWING

Site Layout/Block Plan

SCALE	DATE	DRAWN	CHECKED
A3 sheet	Nov 2019		

DRAWING NO.	CAD REFERENCE NO.	REVISION
1934/IA/03		