


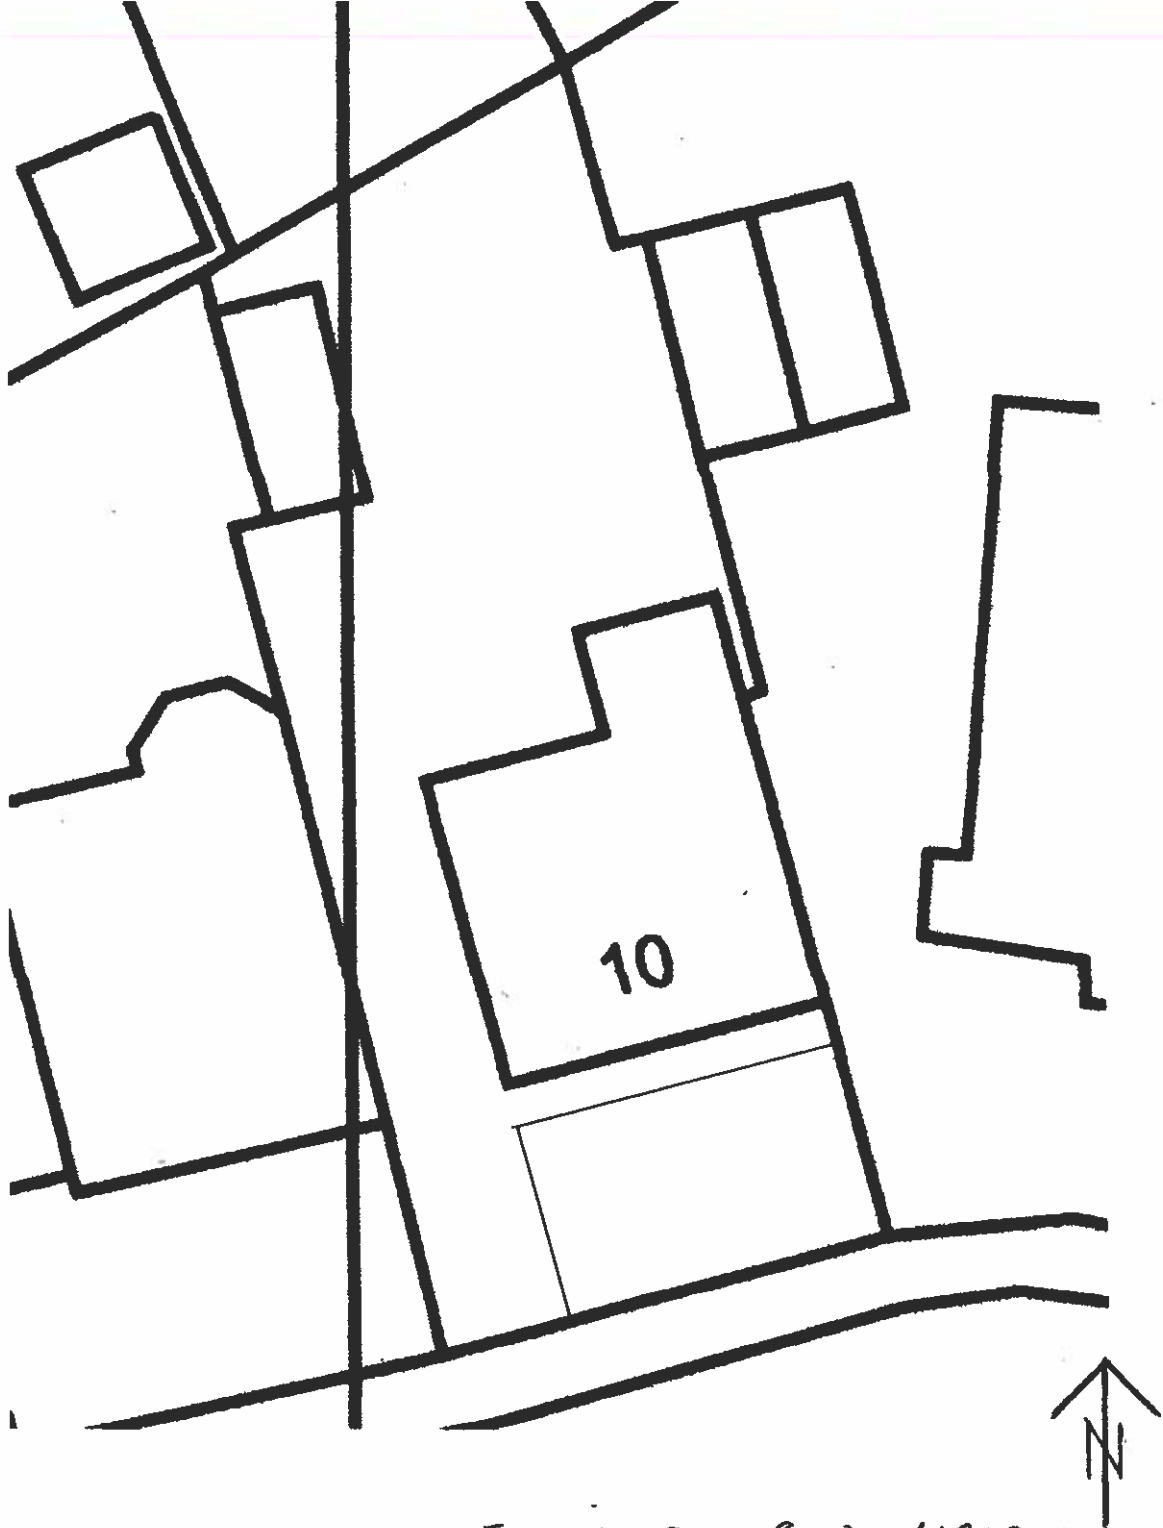


EXISTING SITE PLAN 11200

Rochdale BC

- 9 MAY 2023

**Planning and Development
Service**

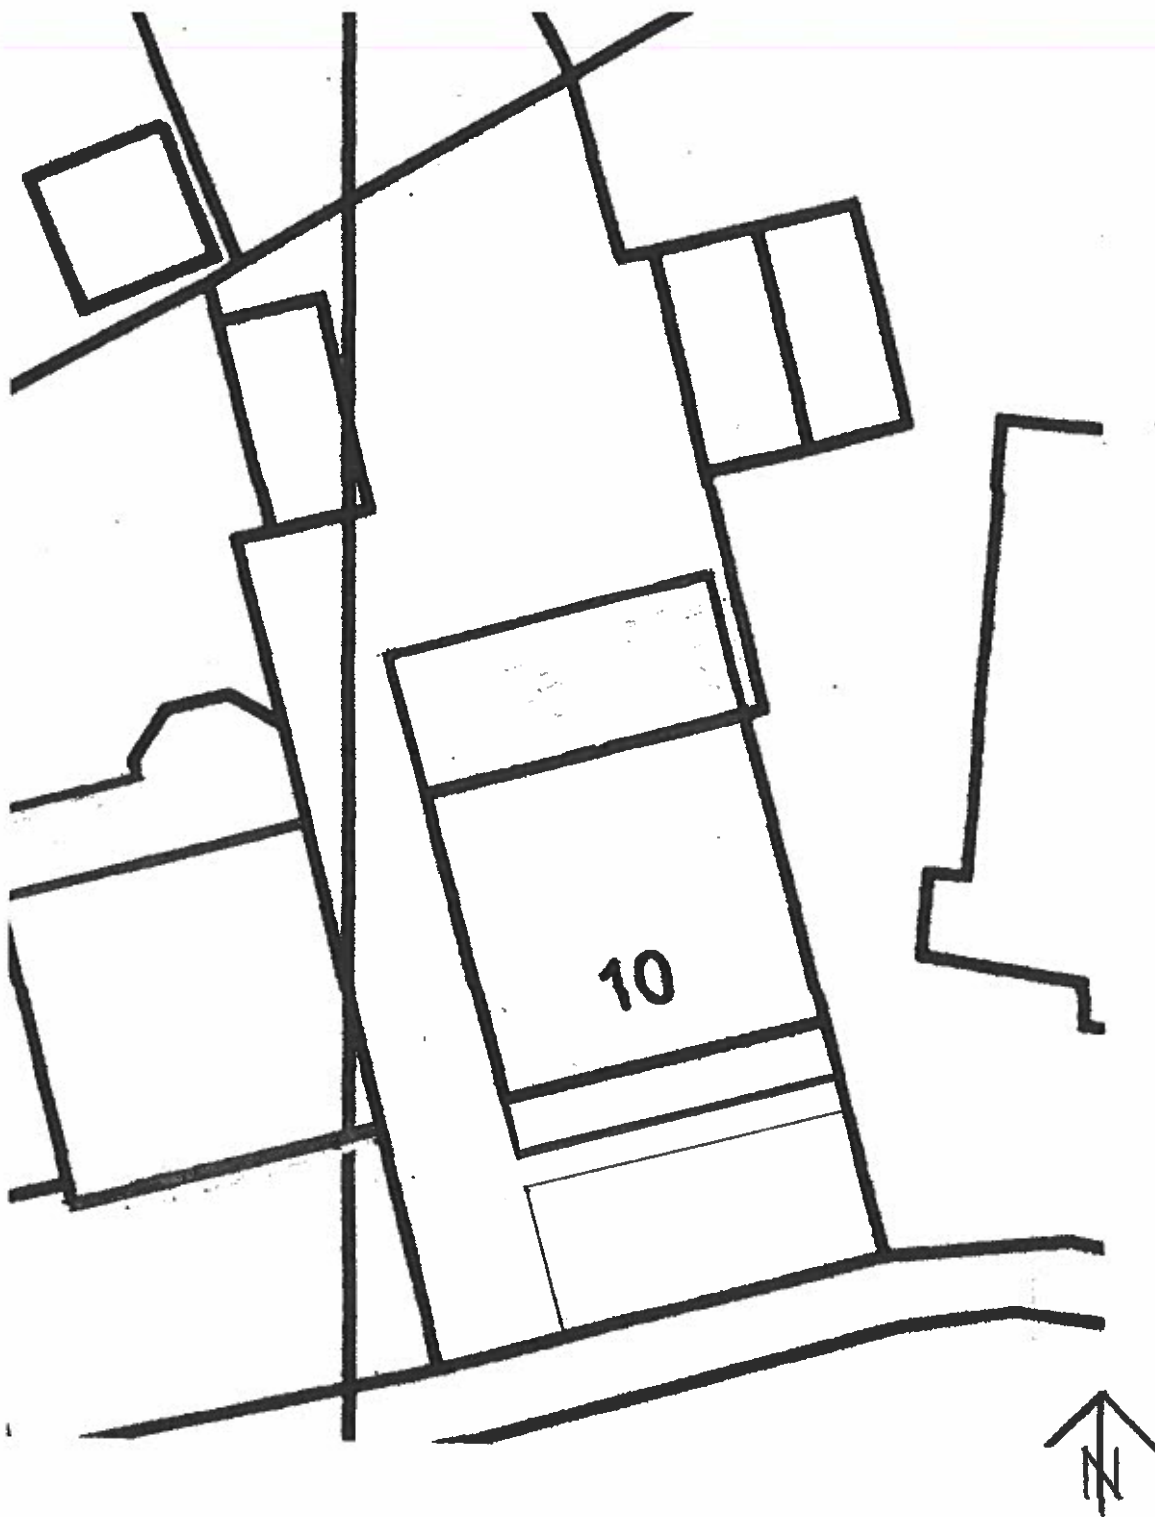

PROPOSED SITE PLAN 1:200

Rochdale BC

- 9 MAY 2023

**Planning and Development
Service**