


— Site Boundary

— Client Ownership Boundary

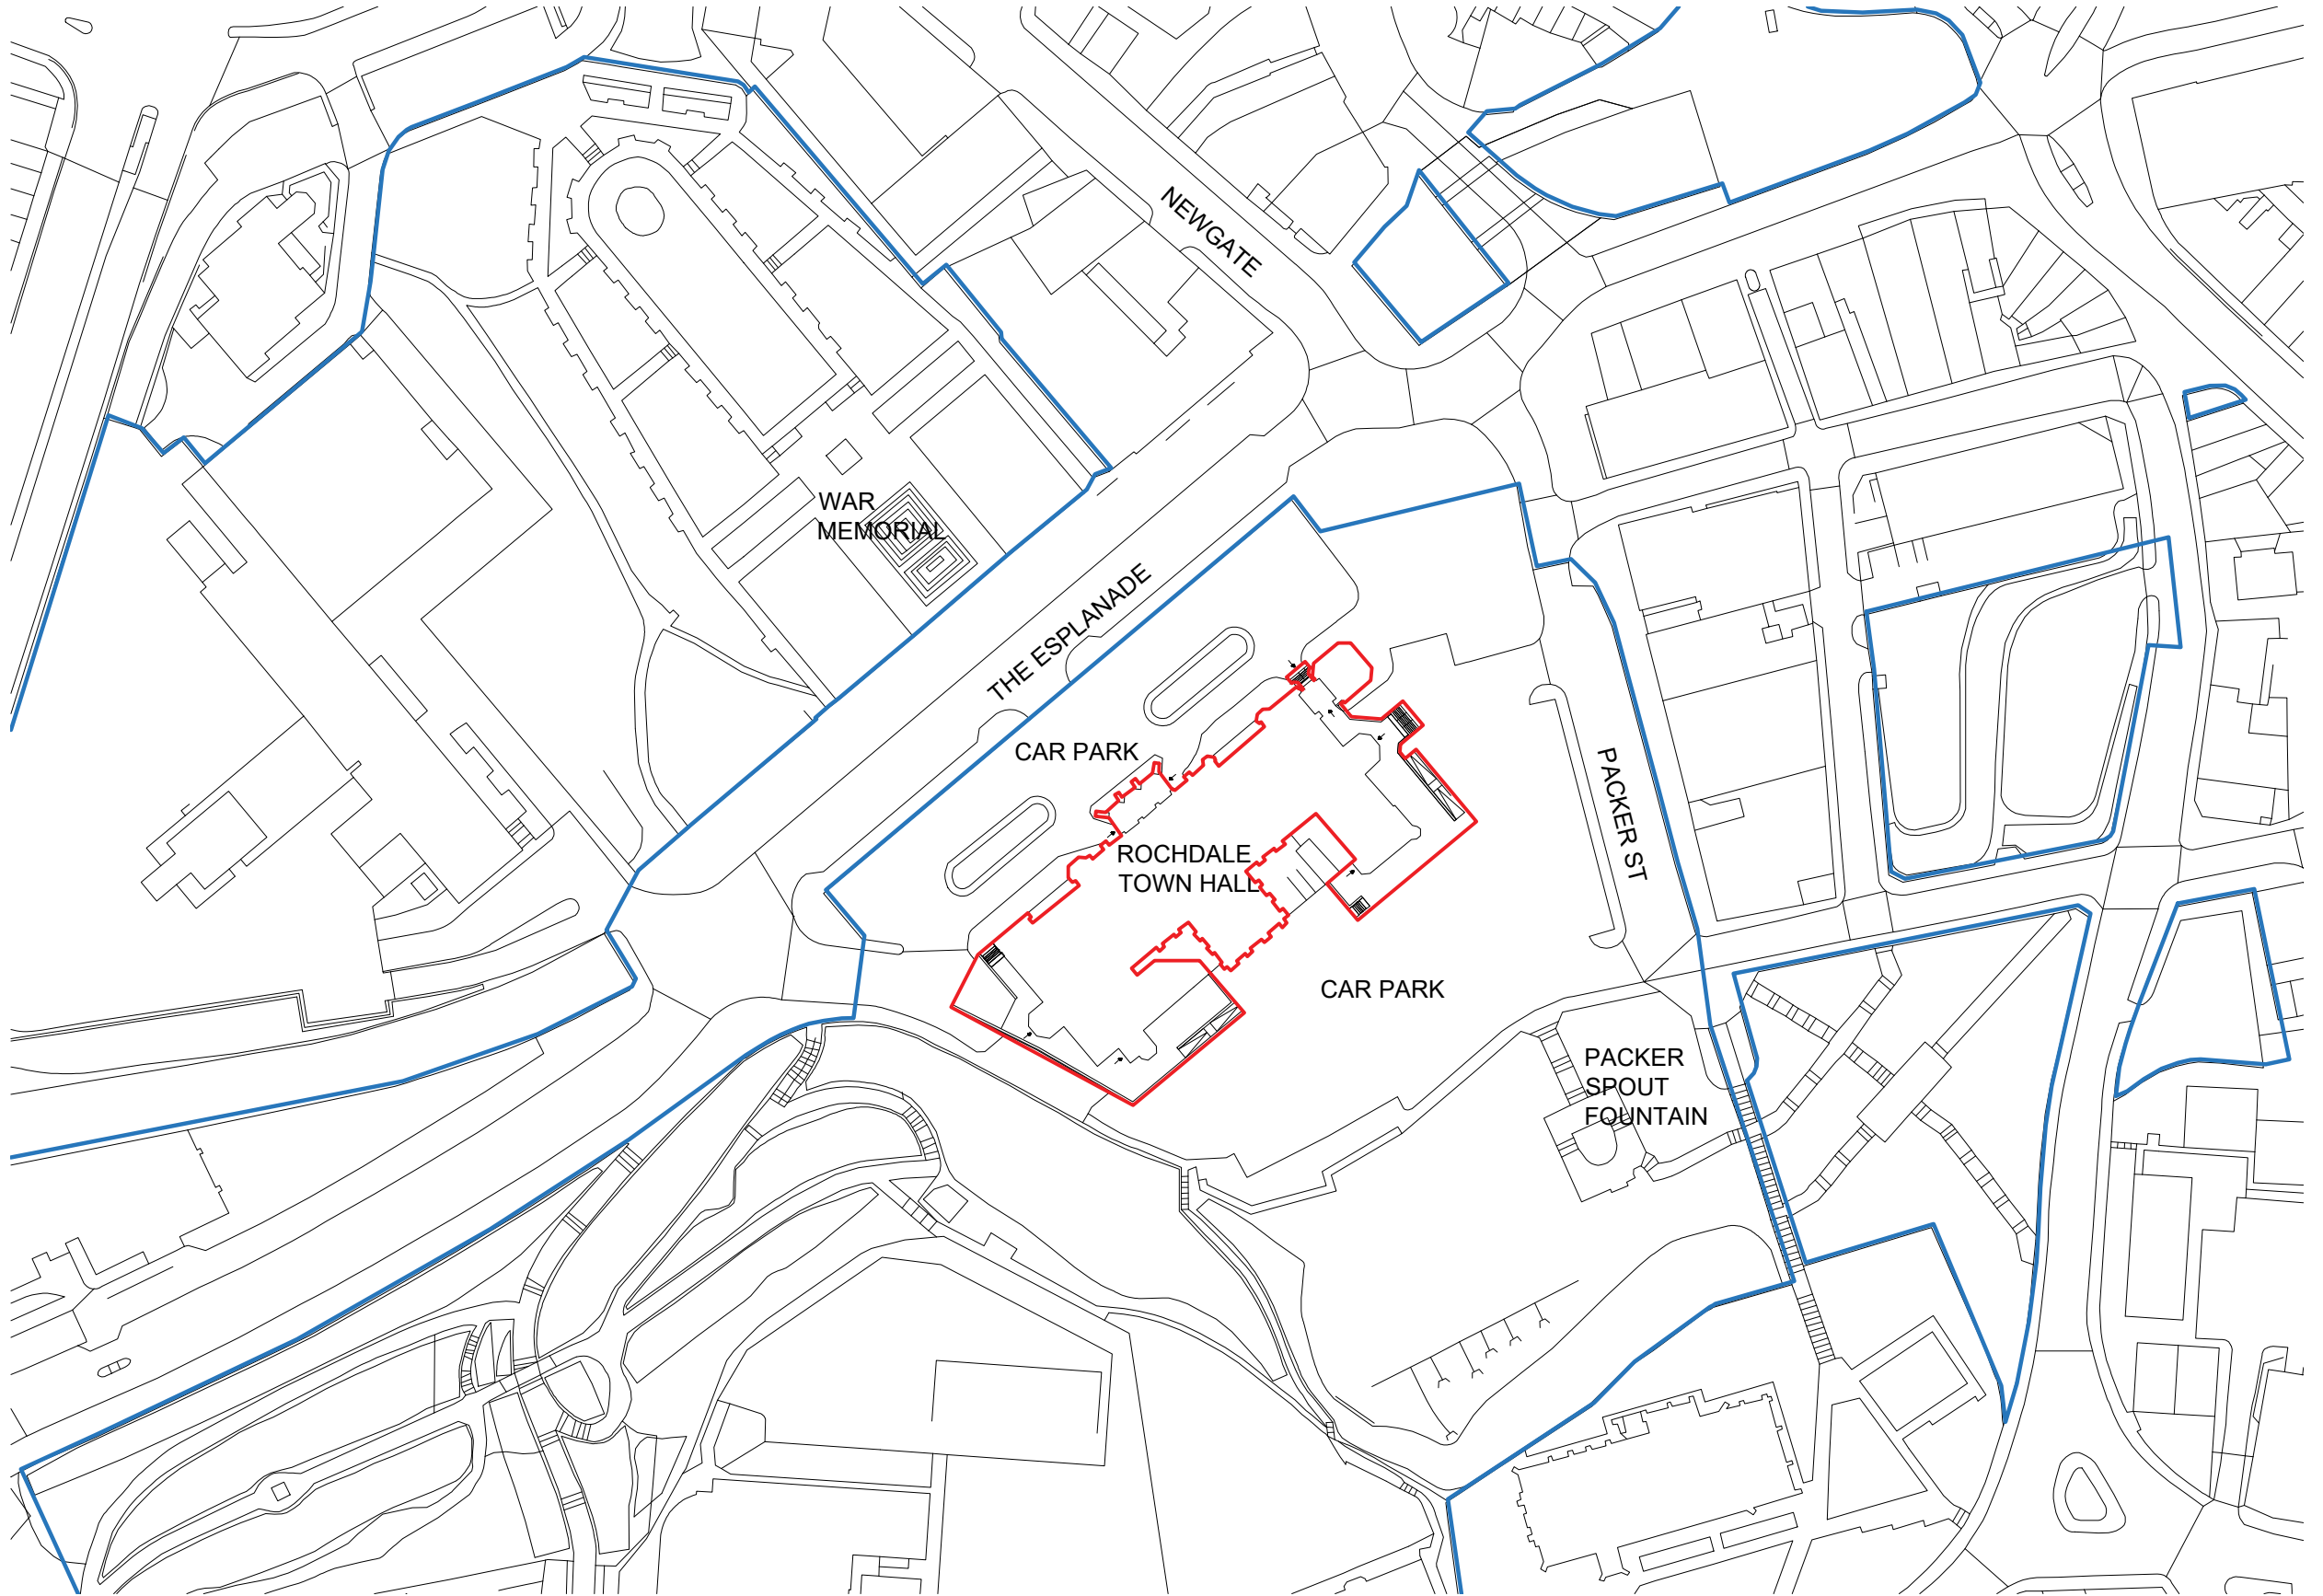

Notes 1. Any dwg format drawing is to be read in conjunction with and at the scale of the accompanying pdf. 2. Where colours other than black or grey are used, the drawing must be plotted in colour. 3. For status 'C' (Construction) drawings all dimensions are to be checked on site by the contractor, scaling is for Local Authority purposes only. 4. Unless otherwise indicated, all dimensions are in millimeters. 5. All information on this drawing is to be read in conjunction with the relevant Donald Insall Associates specification and trade contractors' drawings and information by specialists. 6. In the event of any discrepancy, please contact us immediately. 7. This drawing may contain survey information by others and is to be used solely for the purposes for which it was issued. 8. These are uncontrolled documents issued for information purposes only. If you have any queries regarding the drawings, please contact DIA immediately. 9. Please note DIA cannot be held responsible for any errors arising from changes made to an uncontrolled dwg file.										Status codes S0 Work in Progress S1 Suitable for Co-ordination S2 Suitable for Information S3 Suitable for Review & Comment S4 Suitable for Stage Approval D1 Suitable for Costing D2 Suitable for Tender D3 Suitable for Contractor Design D4 Suitable for Manufacture/Procurement A1,A2,A3, An etc. Approved and accepted as stage complete B1,B2,B3, Bn etc. Partially signed off: with minor comments from the Client CR Construction Record										P0122-05-20EXWRZMUpdated following client amendments, issued for RIBA 3 & consents P0127-03-20SZGRZMInitial Issue RevDateDwnAuthRevision RevDateDwnAuthRevision										Donald Insall Associates Chartered Architects and Historic Building Consultants Rochdale Town Hall for Rochdale Development Agency Location Plan Phase Two Bridgegate House, 5 Bridge Place, Chester CH1 1SA (+44) 01244 350 063 chester@insall-architects.co.uk Scale A3@1250 StatusS4 Purpose of issueFor RIBA Stage 3 & Consents File Name RTH - DIA - D5- XX - DR- A - 4070 P01 Project Originator Volume Level Type Role Number Revision									
--	--	--	--	--	--	--	--	--	--	---	--	--	--	--	--	--	--	--	--	---	--	--	--	--	--	--	--	--	--	---	--	--	--	--	--	--	--	--	--