


This drawing is property of Urban Design and Consult Ltd and copyright is reserved. This drawing is not to be copied or disclosed by or to any unauthorized persons without prior consent.

All dimensions are to be checked on site prior to construction, manufacture of any components and ordering of materials and equipment.

Revision	Description	Rev By	Date of Rev
A	Modify Tank,HBVMH,Deep	IC	21 Oct 2020

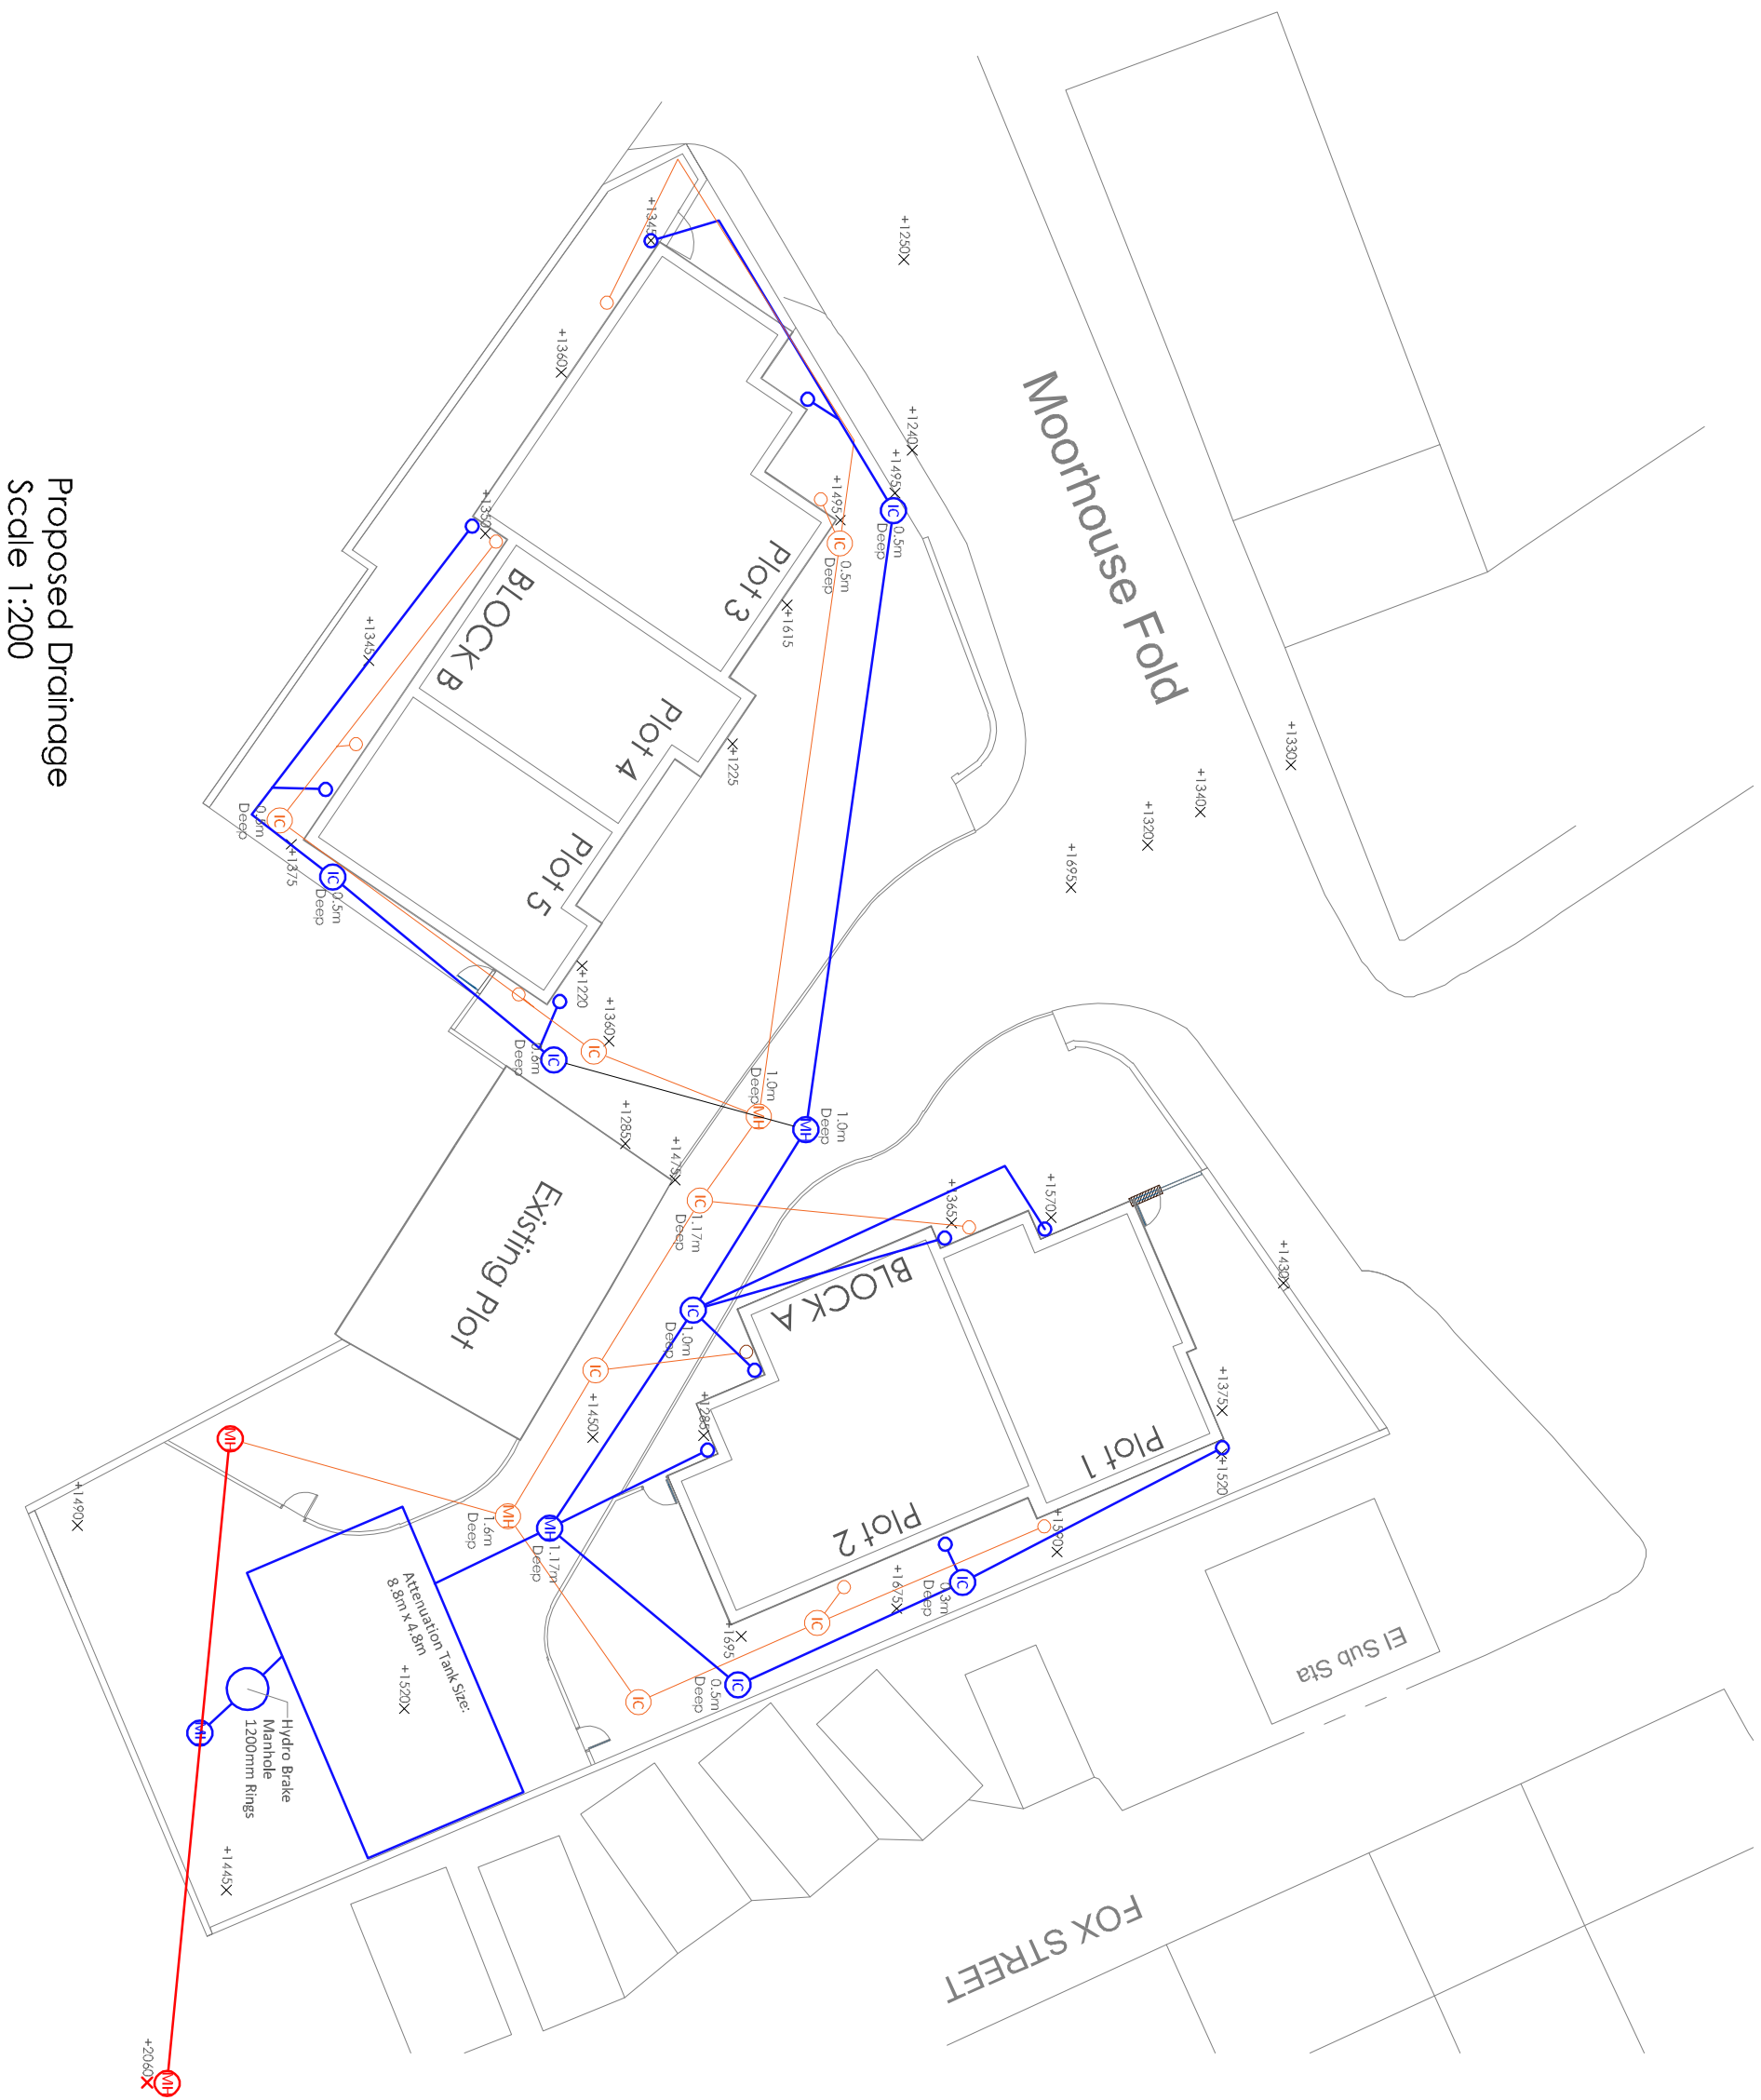

Proposed Drainage
Scale 1:200



0845 468 0250
info@udc-lltd.co.uk
www.udc-lltd.co.uk