


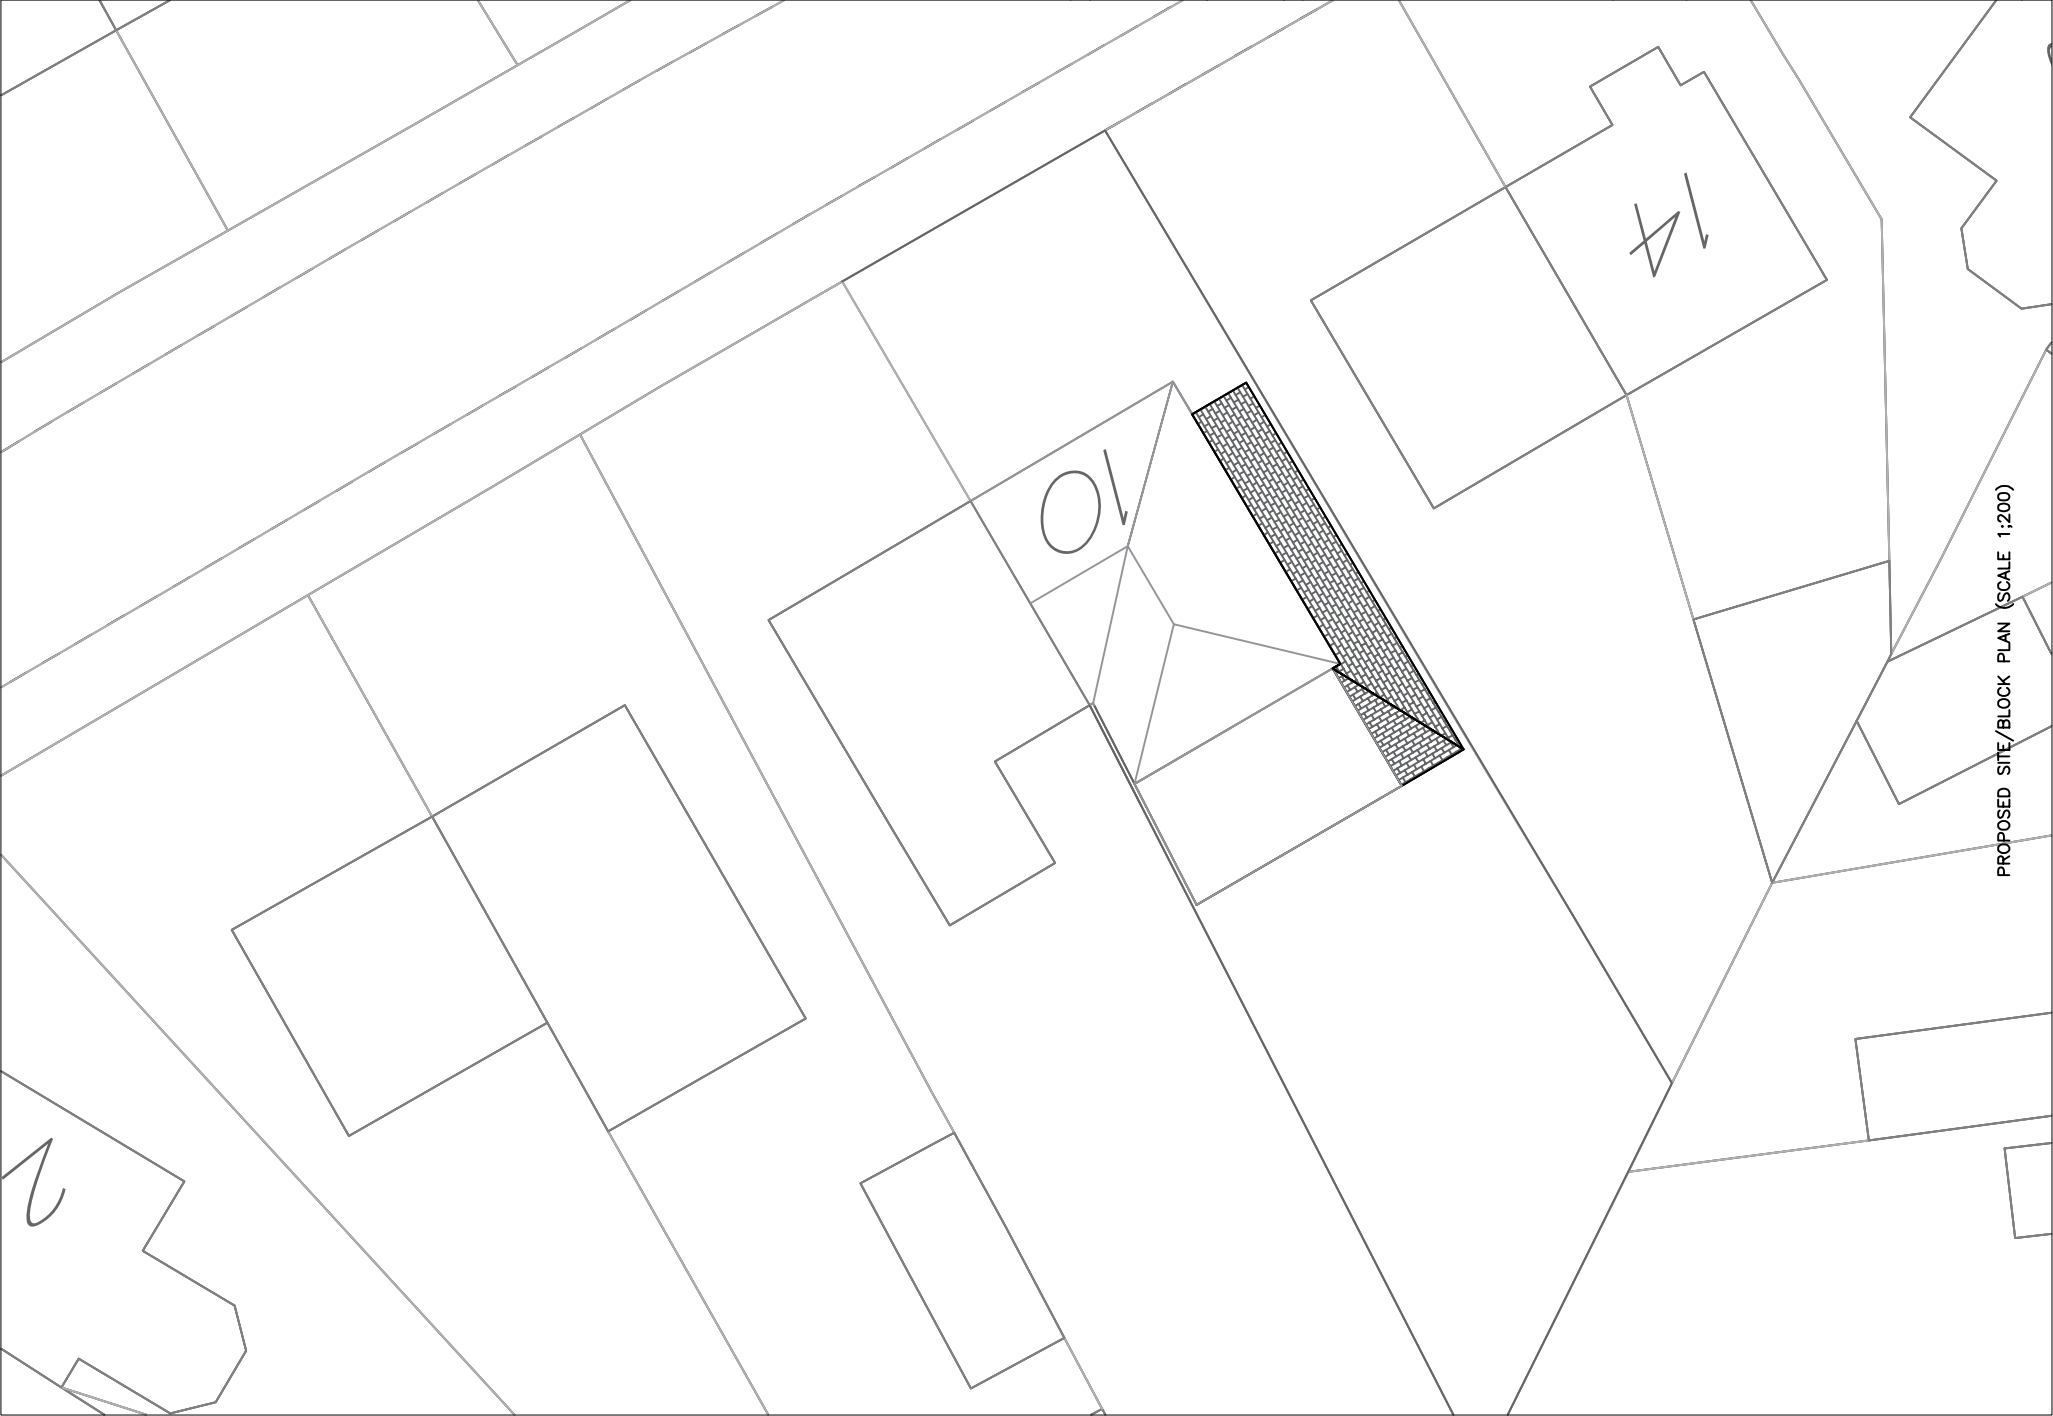

PROPOSED SITE/BLOCK PLAN (SCALE 1:200)



SITE LOCATION PLAN (SCALE 1:1250)



EXISTING SITE/BLOCK PLAN (SCALE 1:500)

COPYRIGHT:
ALL RIGHTS RESERVED
THIS DRAWING MUST NOT BE REPRODUCED
WITHOUT WRITTEN PERMISSION FROM NORDEN
QUANTITY SURVEYING AND CONSTRUCTION
SERVICES LIMITED.

DO NOT SCALE OFF THIS DRAWING.

ALL DIMENSIONS ARE TO BE CHECKED ON
SITE BY THE CONTRACTOR /
SUB-CONTRACTOR. ANY DISCREPANCIES ARE
TO BE REPORTED TO NORDEN QUANTITY
SURVEYING AND CONSTRUCTION SERVICES
LIMITED.

Rev.	Description	Dwn	Chk	Date
	Norden Quantity Surveying and ConstructionServices LTD 732 Edenfield Road, Norden, Rochdale, OL13 7PP			

Contract 10 BERTHA ROAD, ROCHDALE,
OL16 5BE

Title PROPOSED SINGLE STOREY SIDE AND
REAR EXTENSION

Scales	AS SHOWN	Sheet Size	A3
Drawn	-	Checked	-
Dwg. No.	DWG 1 OF 5	Date	06.03.2023
		Revision	D