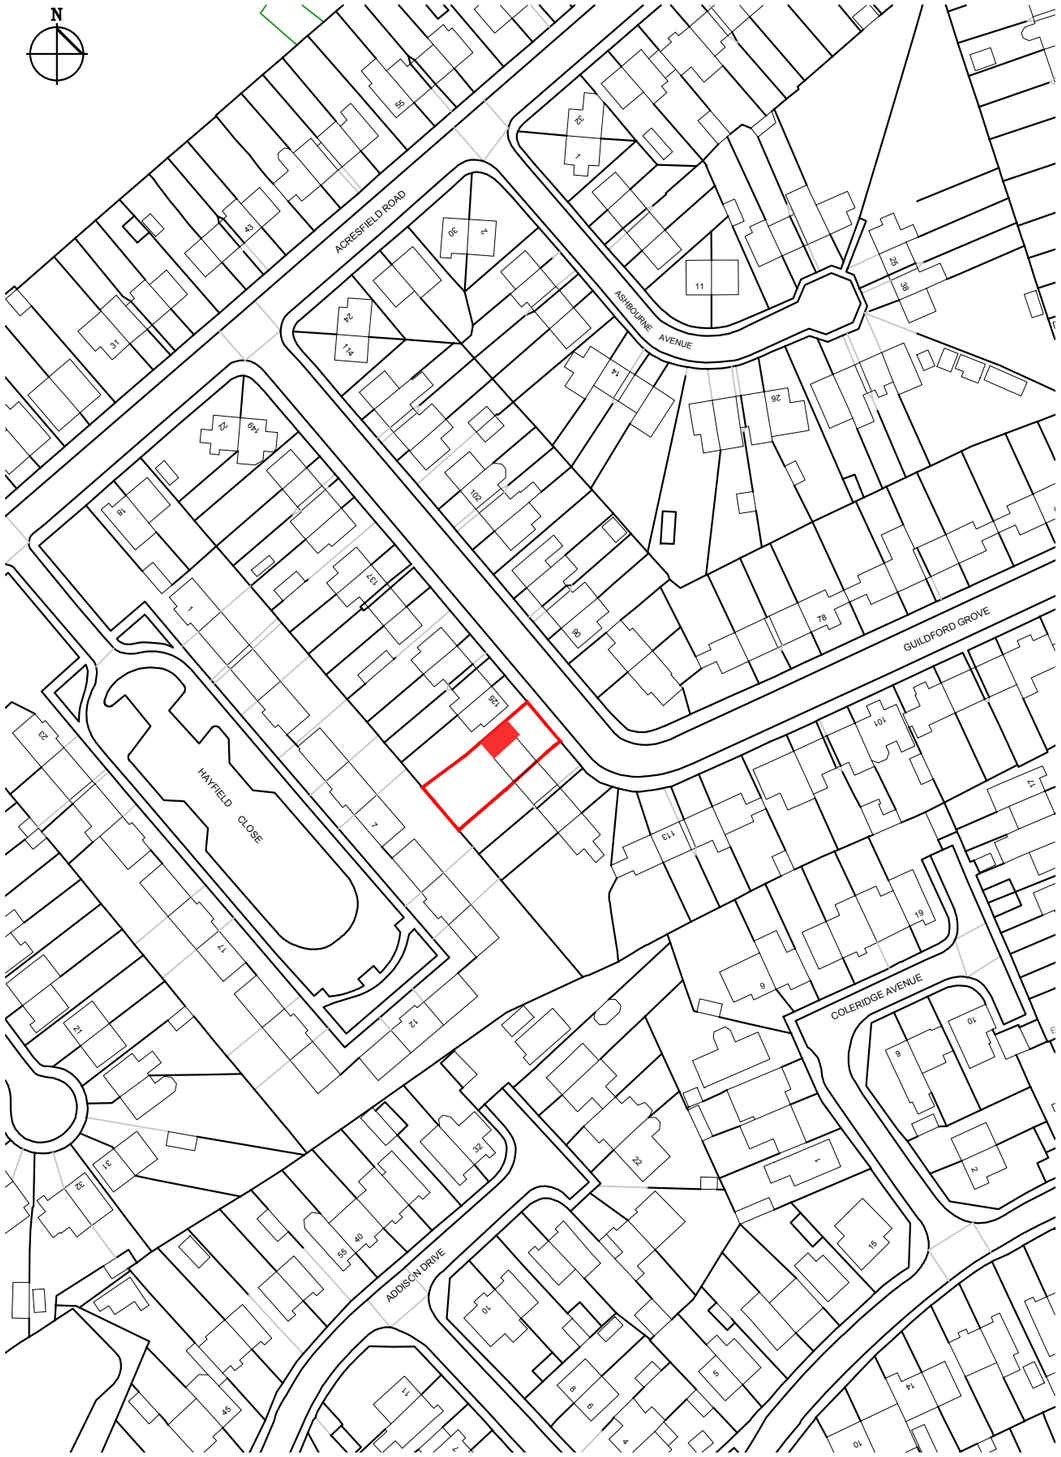

LOCATION PLAN

SCALE: 1:1250 @A3

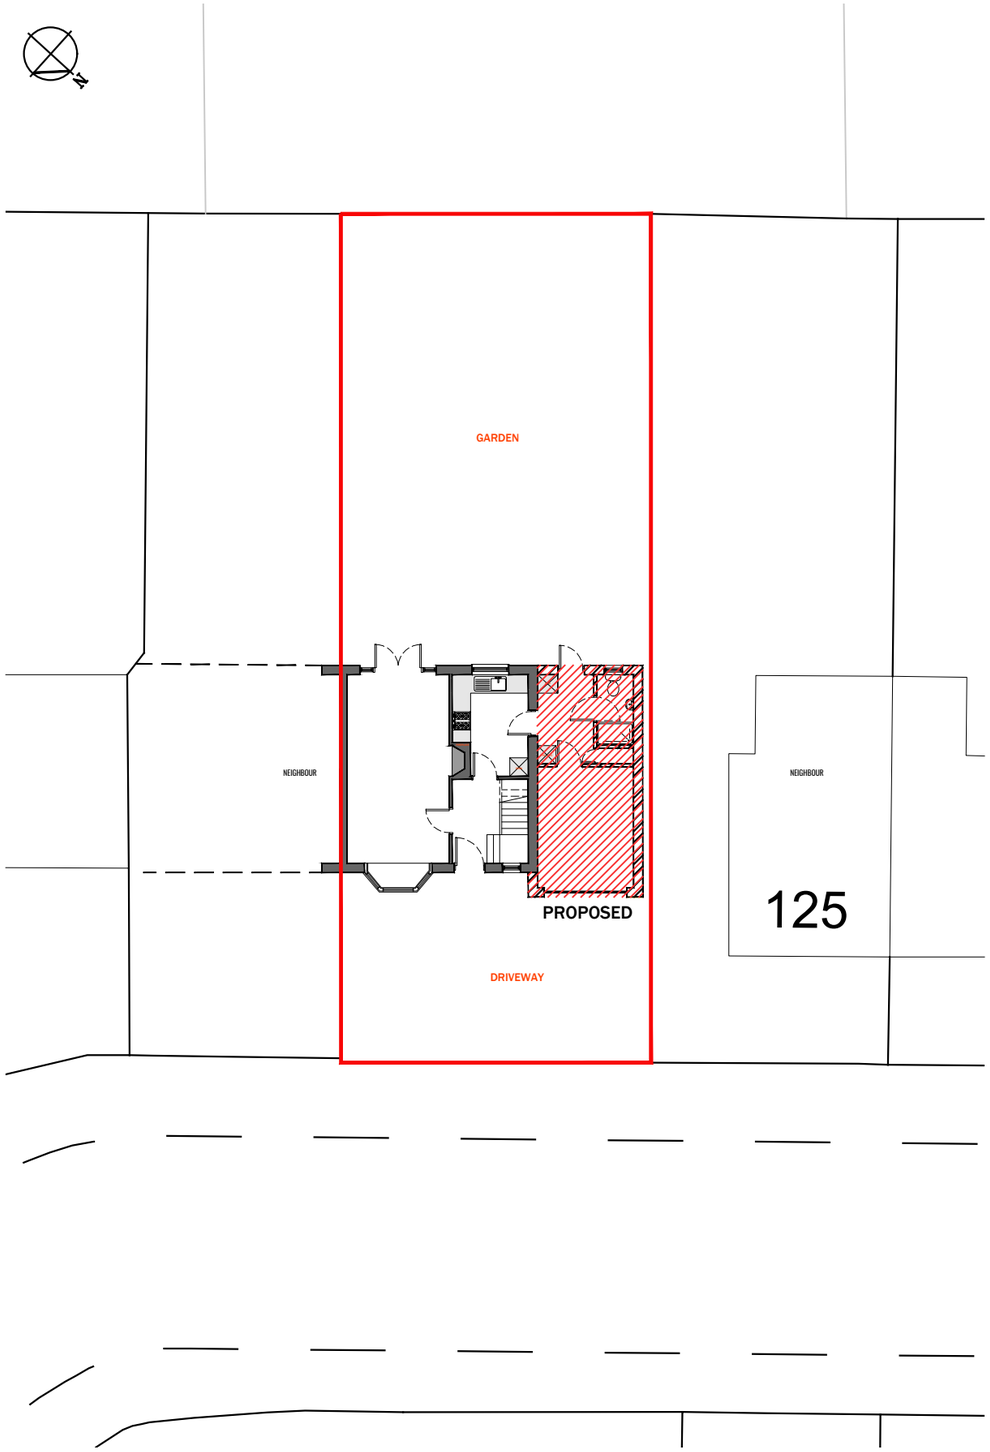

SITE PLAN

SCALE: 1:200 @A3

PROJECT

TWO STOREY SIDE EXTENSION

Kevin Greenhalgh

123 Guildford Grove, Middleton

DATE:	27/01/21
PROJECT NO.	X21-02

REVISION

1
2
3
4
5
6

DRAWING DESCRIPTION:

PROPOSED LOCATION & SITE PLAN

SCALE:	As stated
	A3.1
DRAWN BY:	DA