
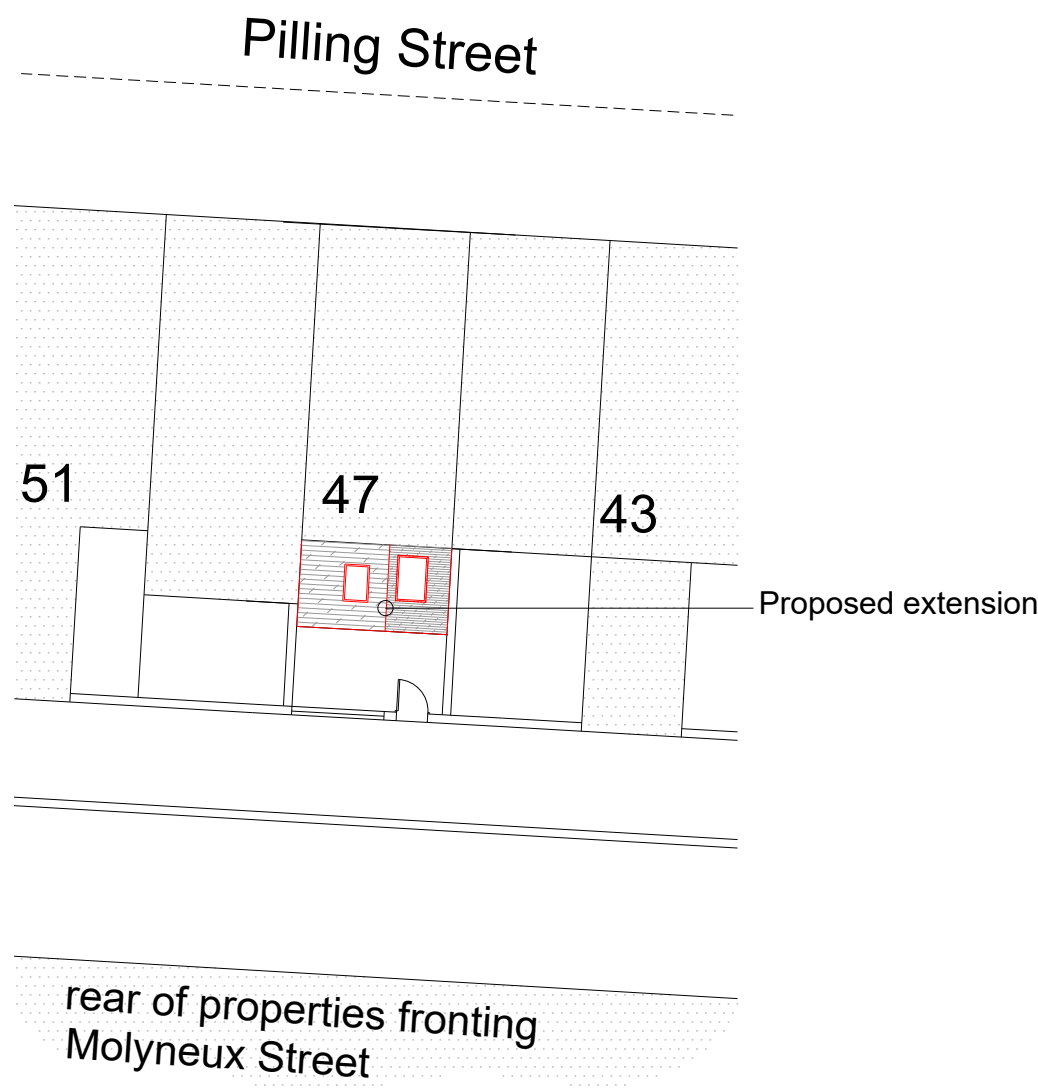
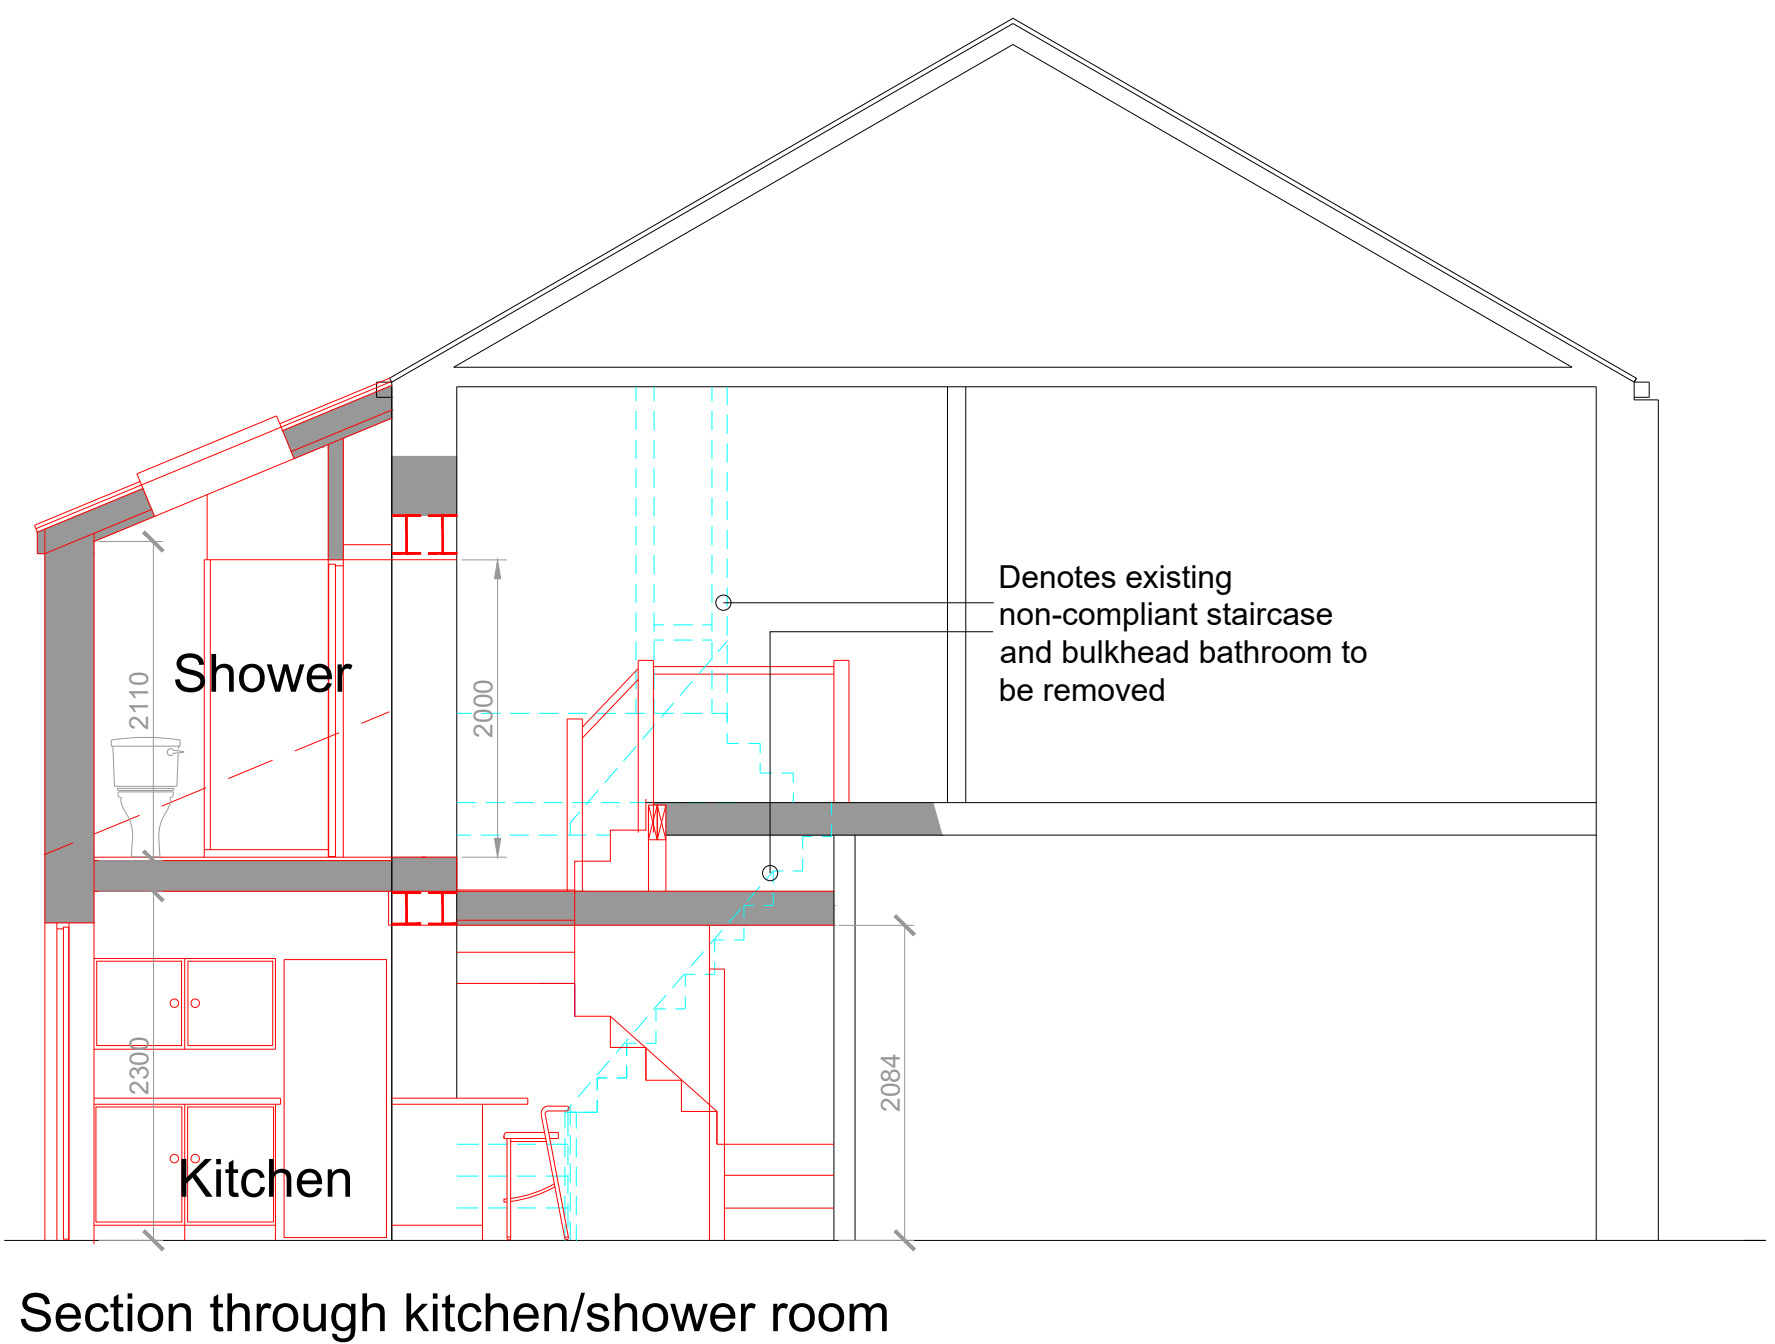
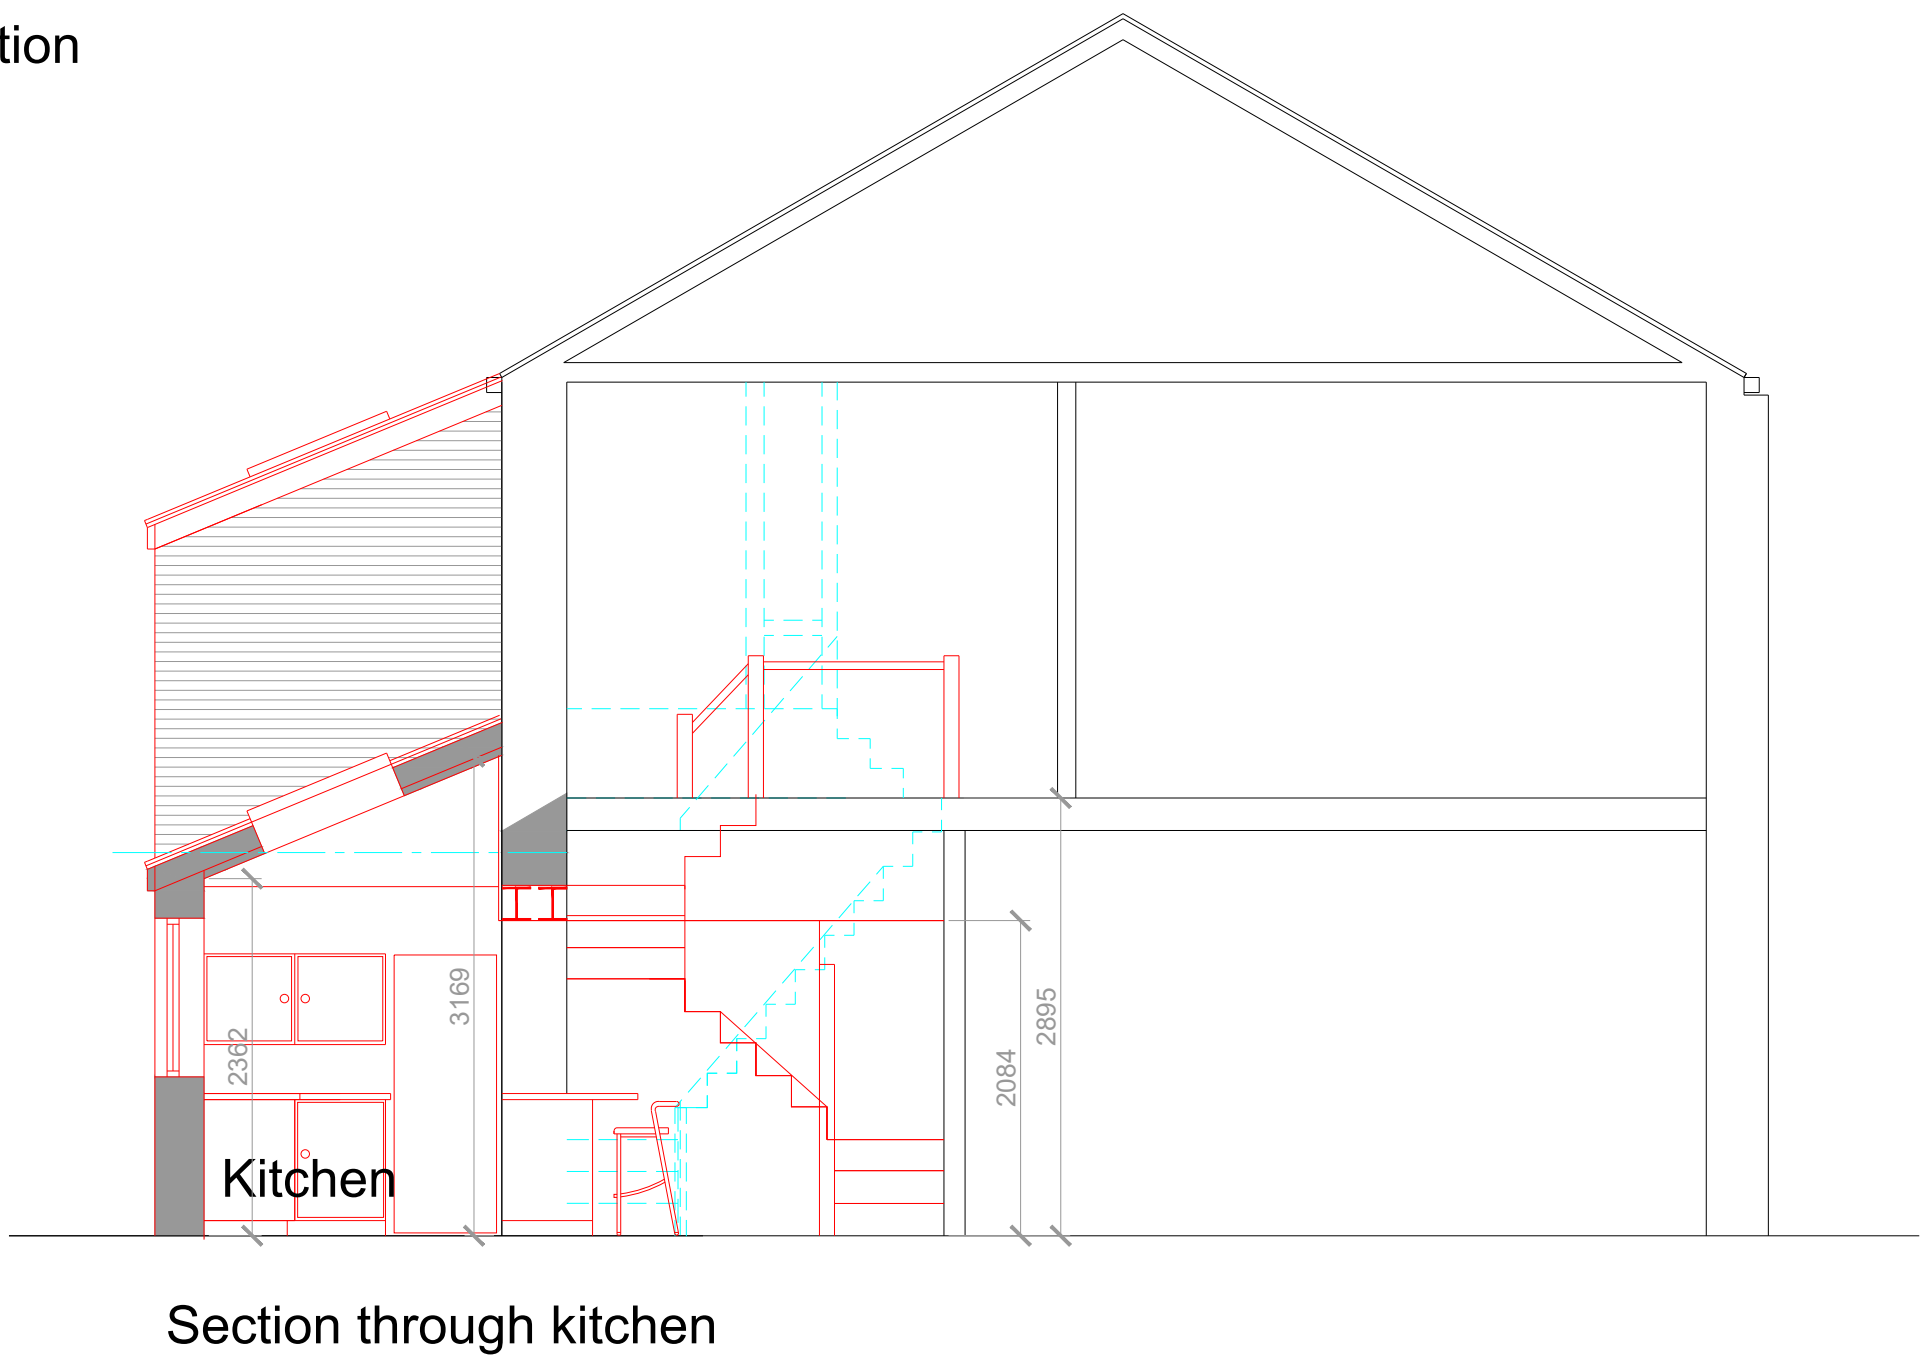
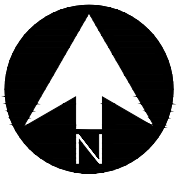


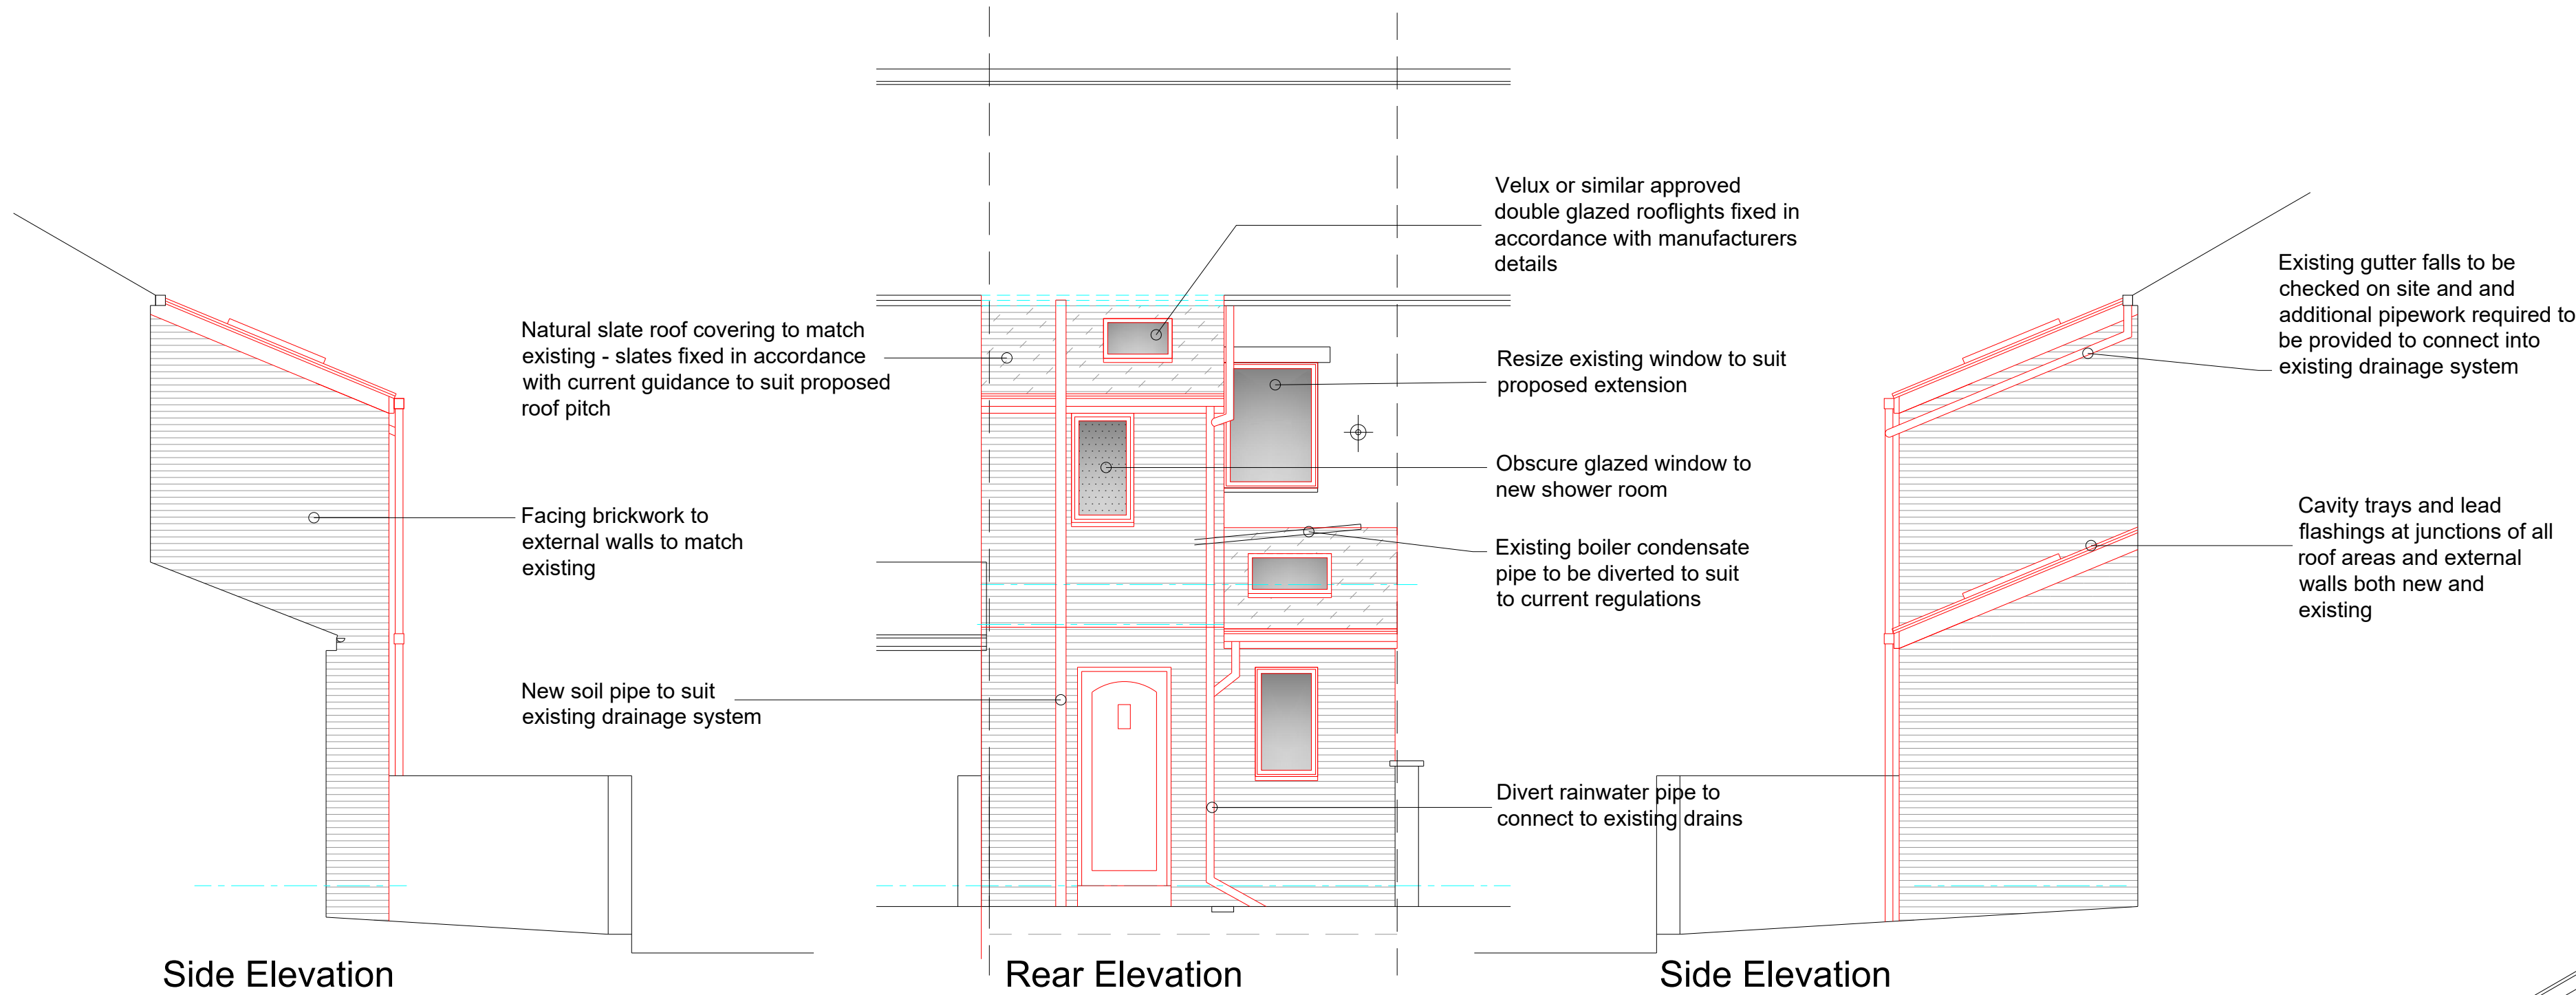

rev:	date:	description:
 AJ COCKER ASSOCIATES CHARTERED BUILDING SURVEYORS		
New Century House 176 Drake Street Rochdale OL16 1UP Tel: 01706 764880 Fax: 01706 764881 www.ajcockerassociates.co.uk mail@ajcockerassociates.co.uk		
 the mark of property professionalism worldwide		
Project: Proposed extension and alterations at 47 Pilling Street, Rochdale Proposed		scale: 1:50 date: July 2022 drawn: NL
Client: Mr.&Mrs. Holt		Dwg. Nr. H465-02