




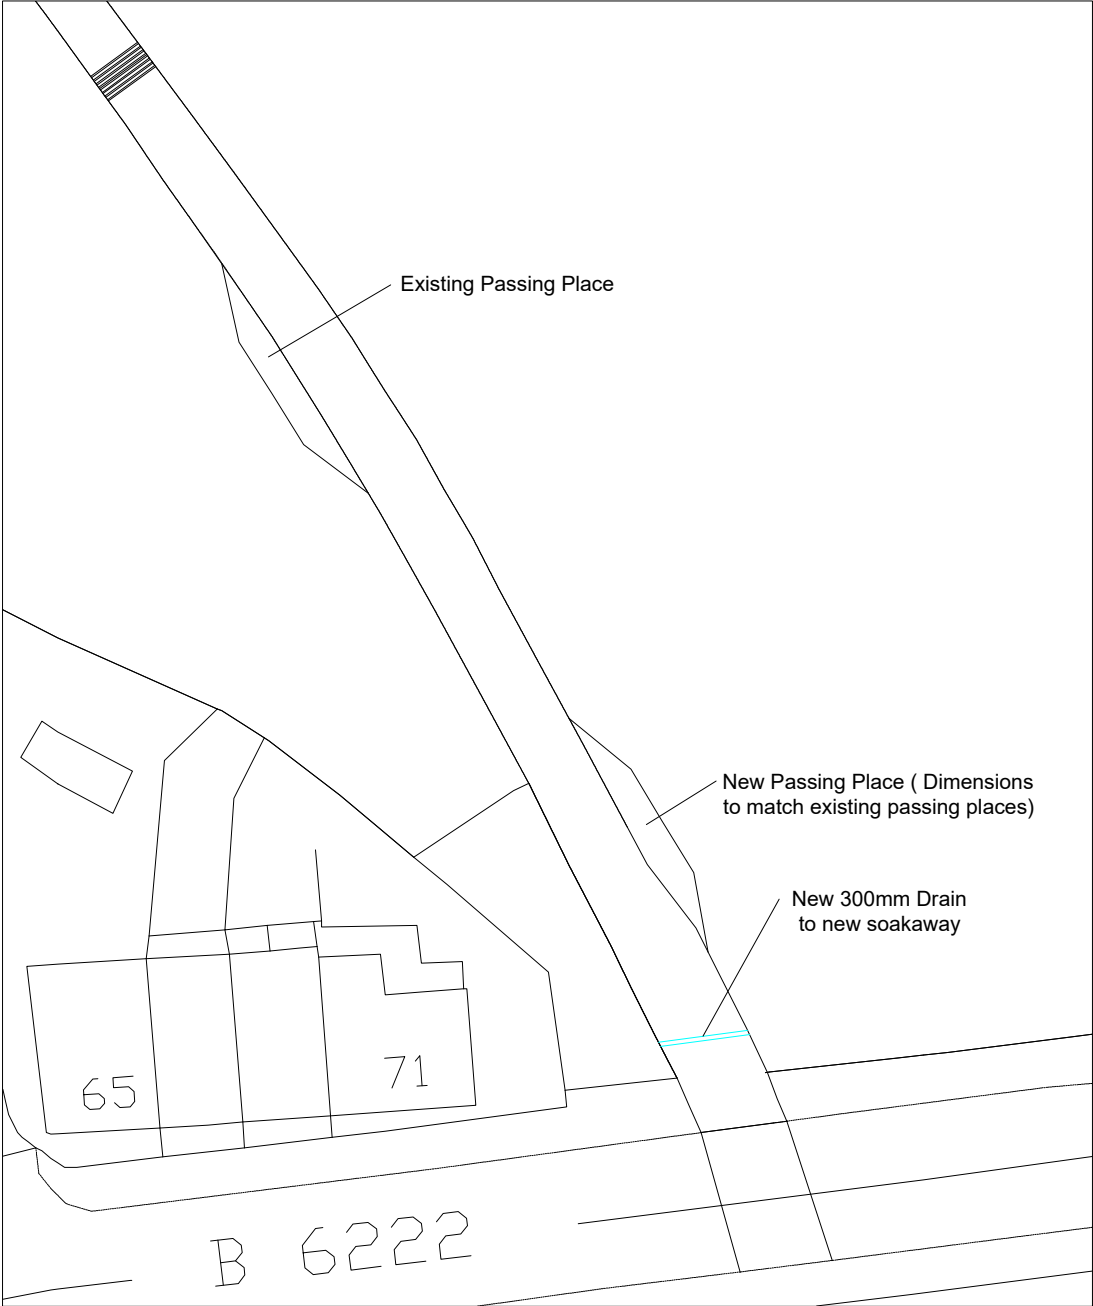


Location of New Passing Place - 1:500

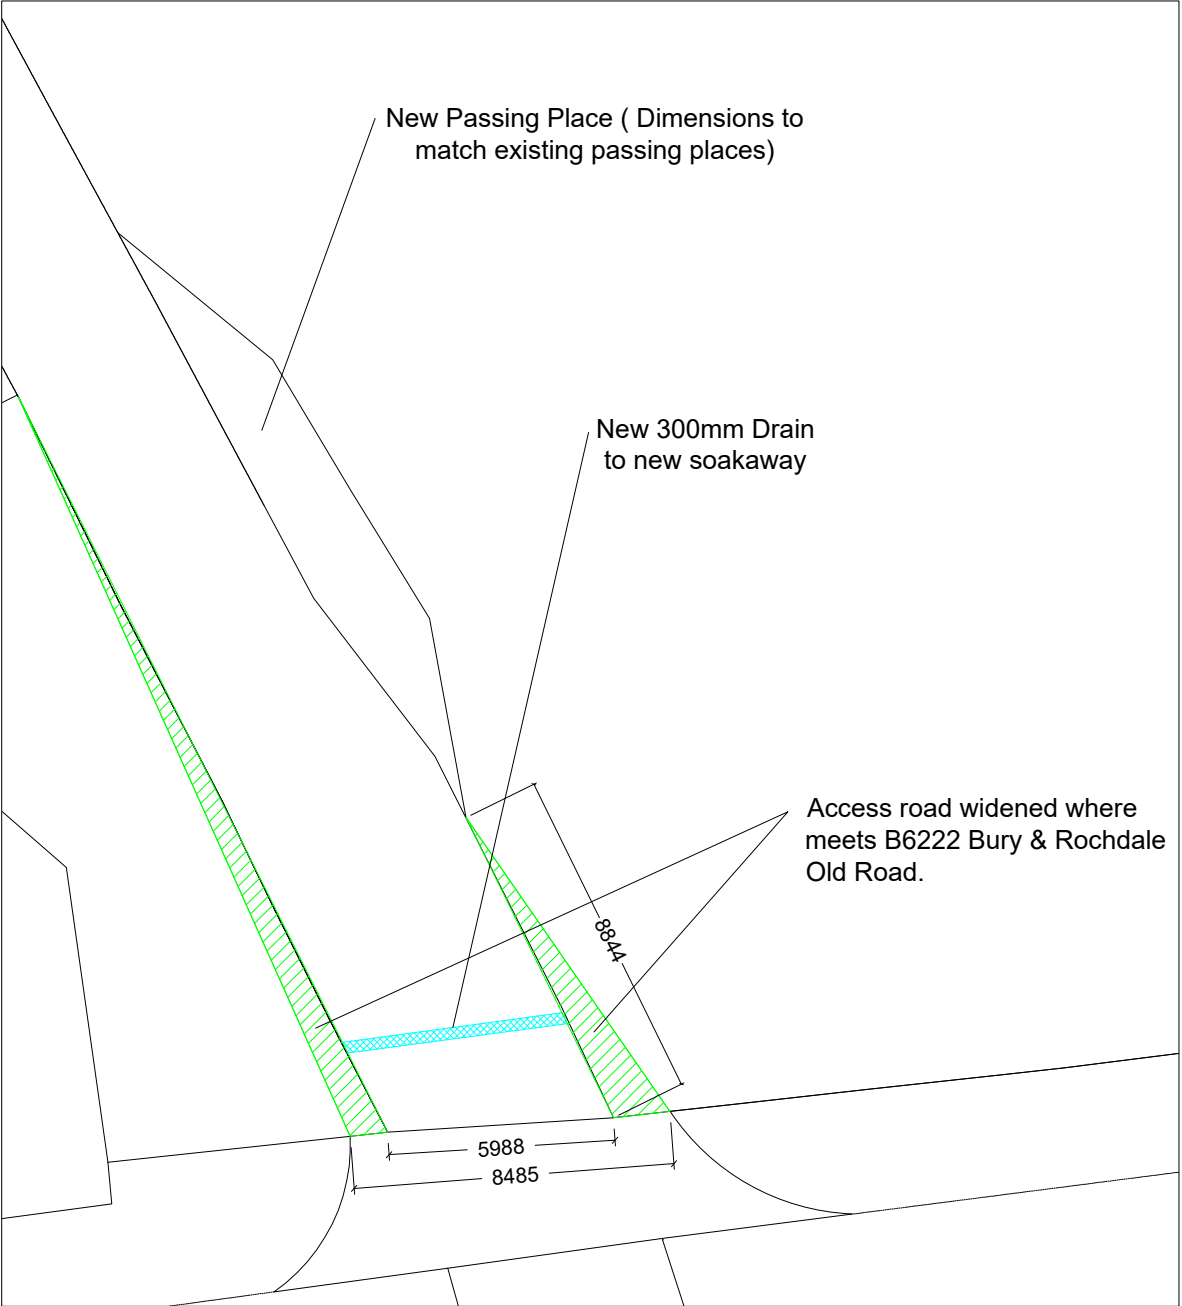

Widening of Road access - 1:200

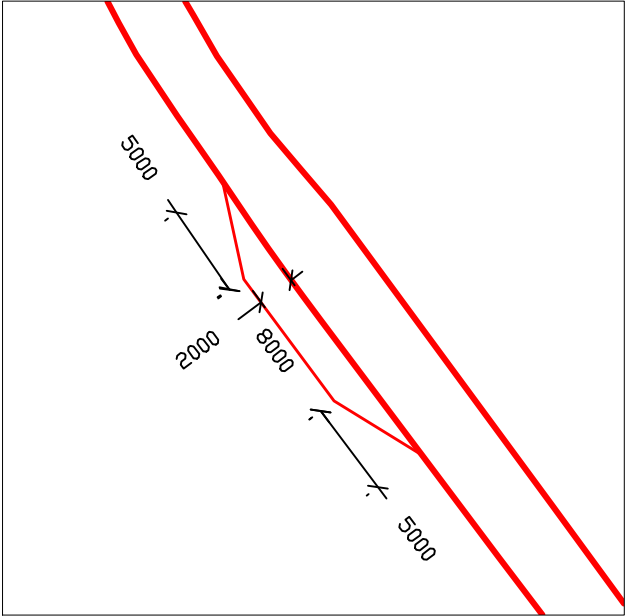

Existing Passing Point - 1:400

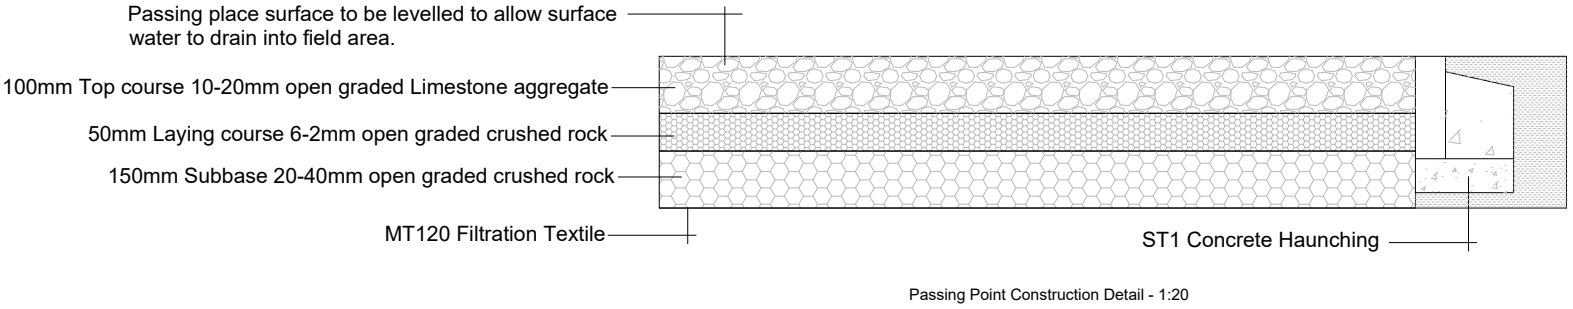

Notes:

All work is to be carried out to the latest current British standards Codes of Practice and recognised working practices.

All work and materials should comply with Health and Safety legislation.

All dimensions are in millimetres where explicitly shown otherwise.

The contractor should check and certify all dimensions as work proceeds and notify the architect of any discrepancies.

Do not scale off the drawings, if in doubt ask.



Gary Hoerty Associates
Gary Hoerty Associates Chartered Surveyors
Suite 9 - Grindleton Business Centre
The Spinney
Grindleton
Clitheroe
Lancashire BB7 4DH
T: 01200 449700
Email: info@ghaonline.co.uk

Project: (Ref: Cle/726/2727)

Discharge of Conditions for application reference 19/01075/FUL at:

Lower Tack Lea Farm
Bury & Rochdale Old Road
Heywood, Rochdale, BL9 6UY

Title: Discharge of Condition number 3 of application reference 19/01075/FUL

Drawing No: Cle.726.2727.07	Drawn: KA
------------------------------------	------------------

Client: Mr. P. Cleasby

Date: 06.09.22	Scale: 1:500,1:400, 1:200, 1:20 @ A3
-----------------------	---

Amendments:							
--------------------	--	--	--	--	--	--	--