




PROPOSED GROUND FLOOR PLAN
1:50 @ A1



PROPOSED FIRST FLOOR PLAN
1:50 @ A1

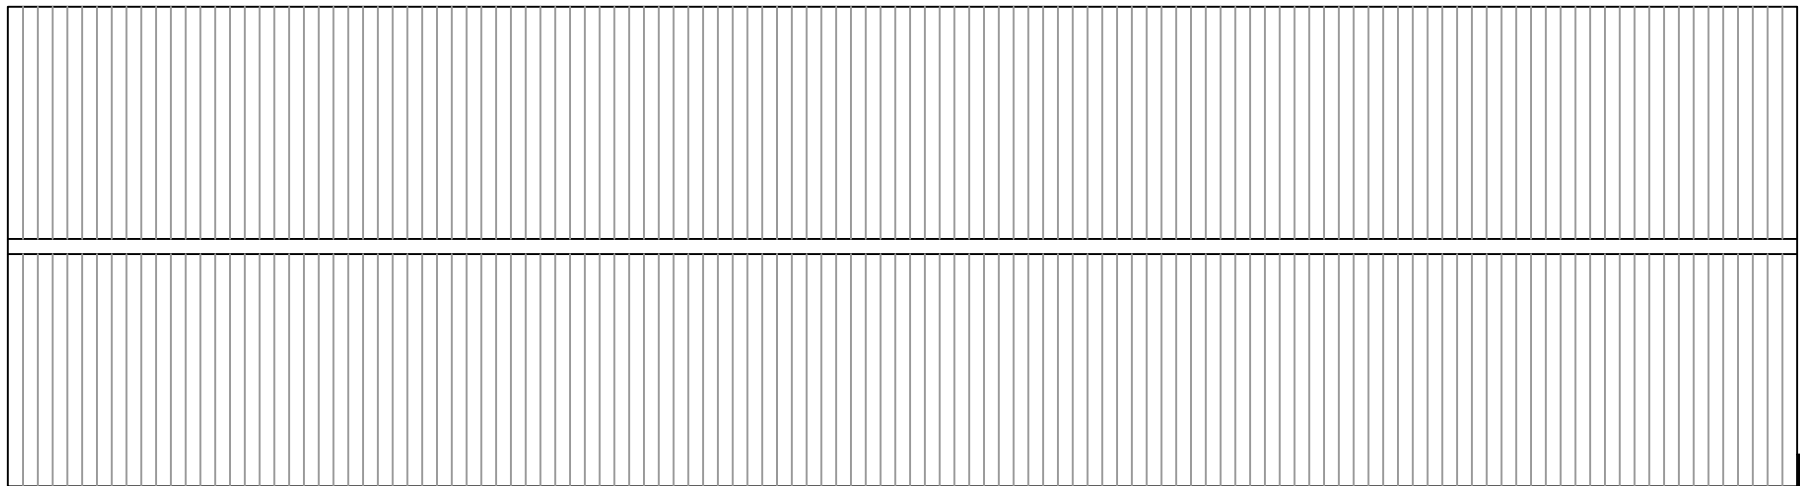