


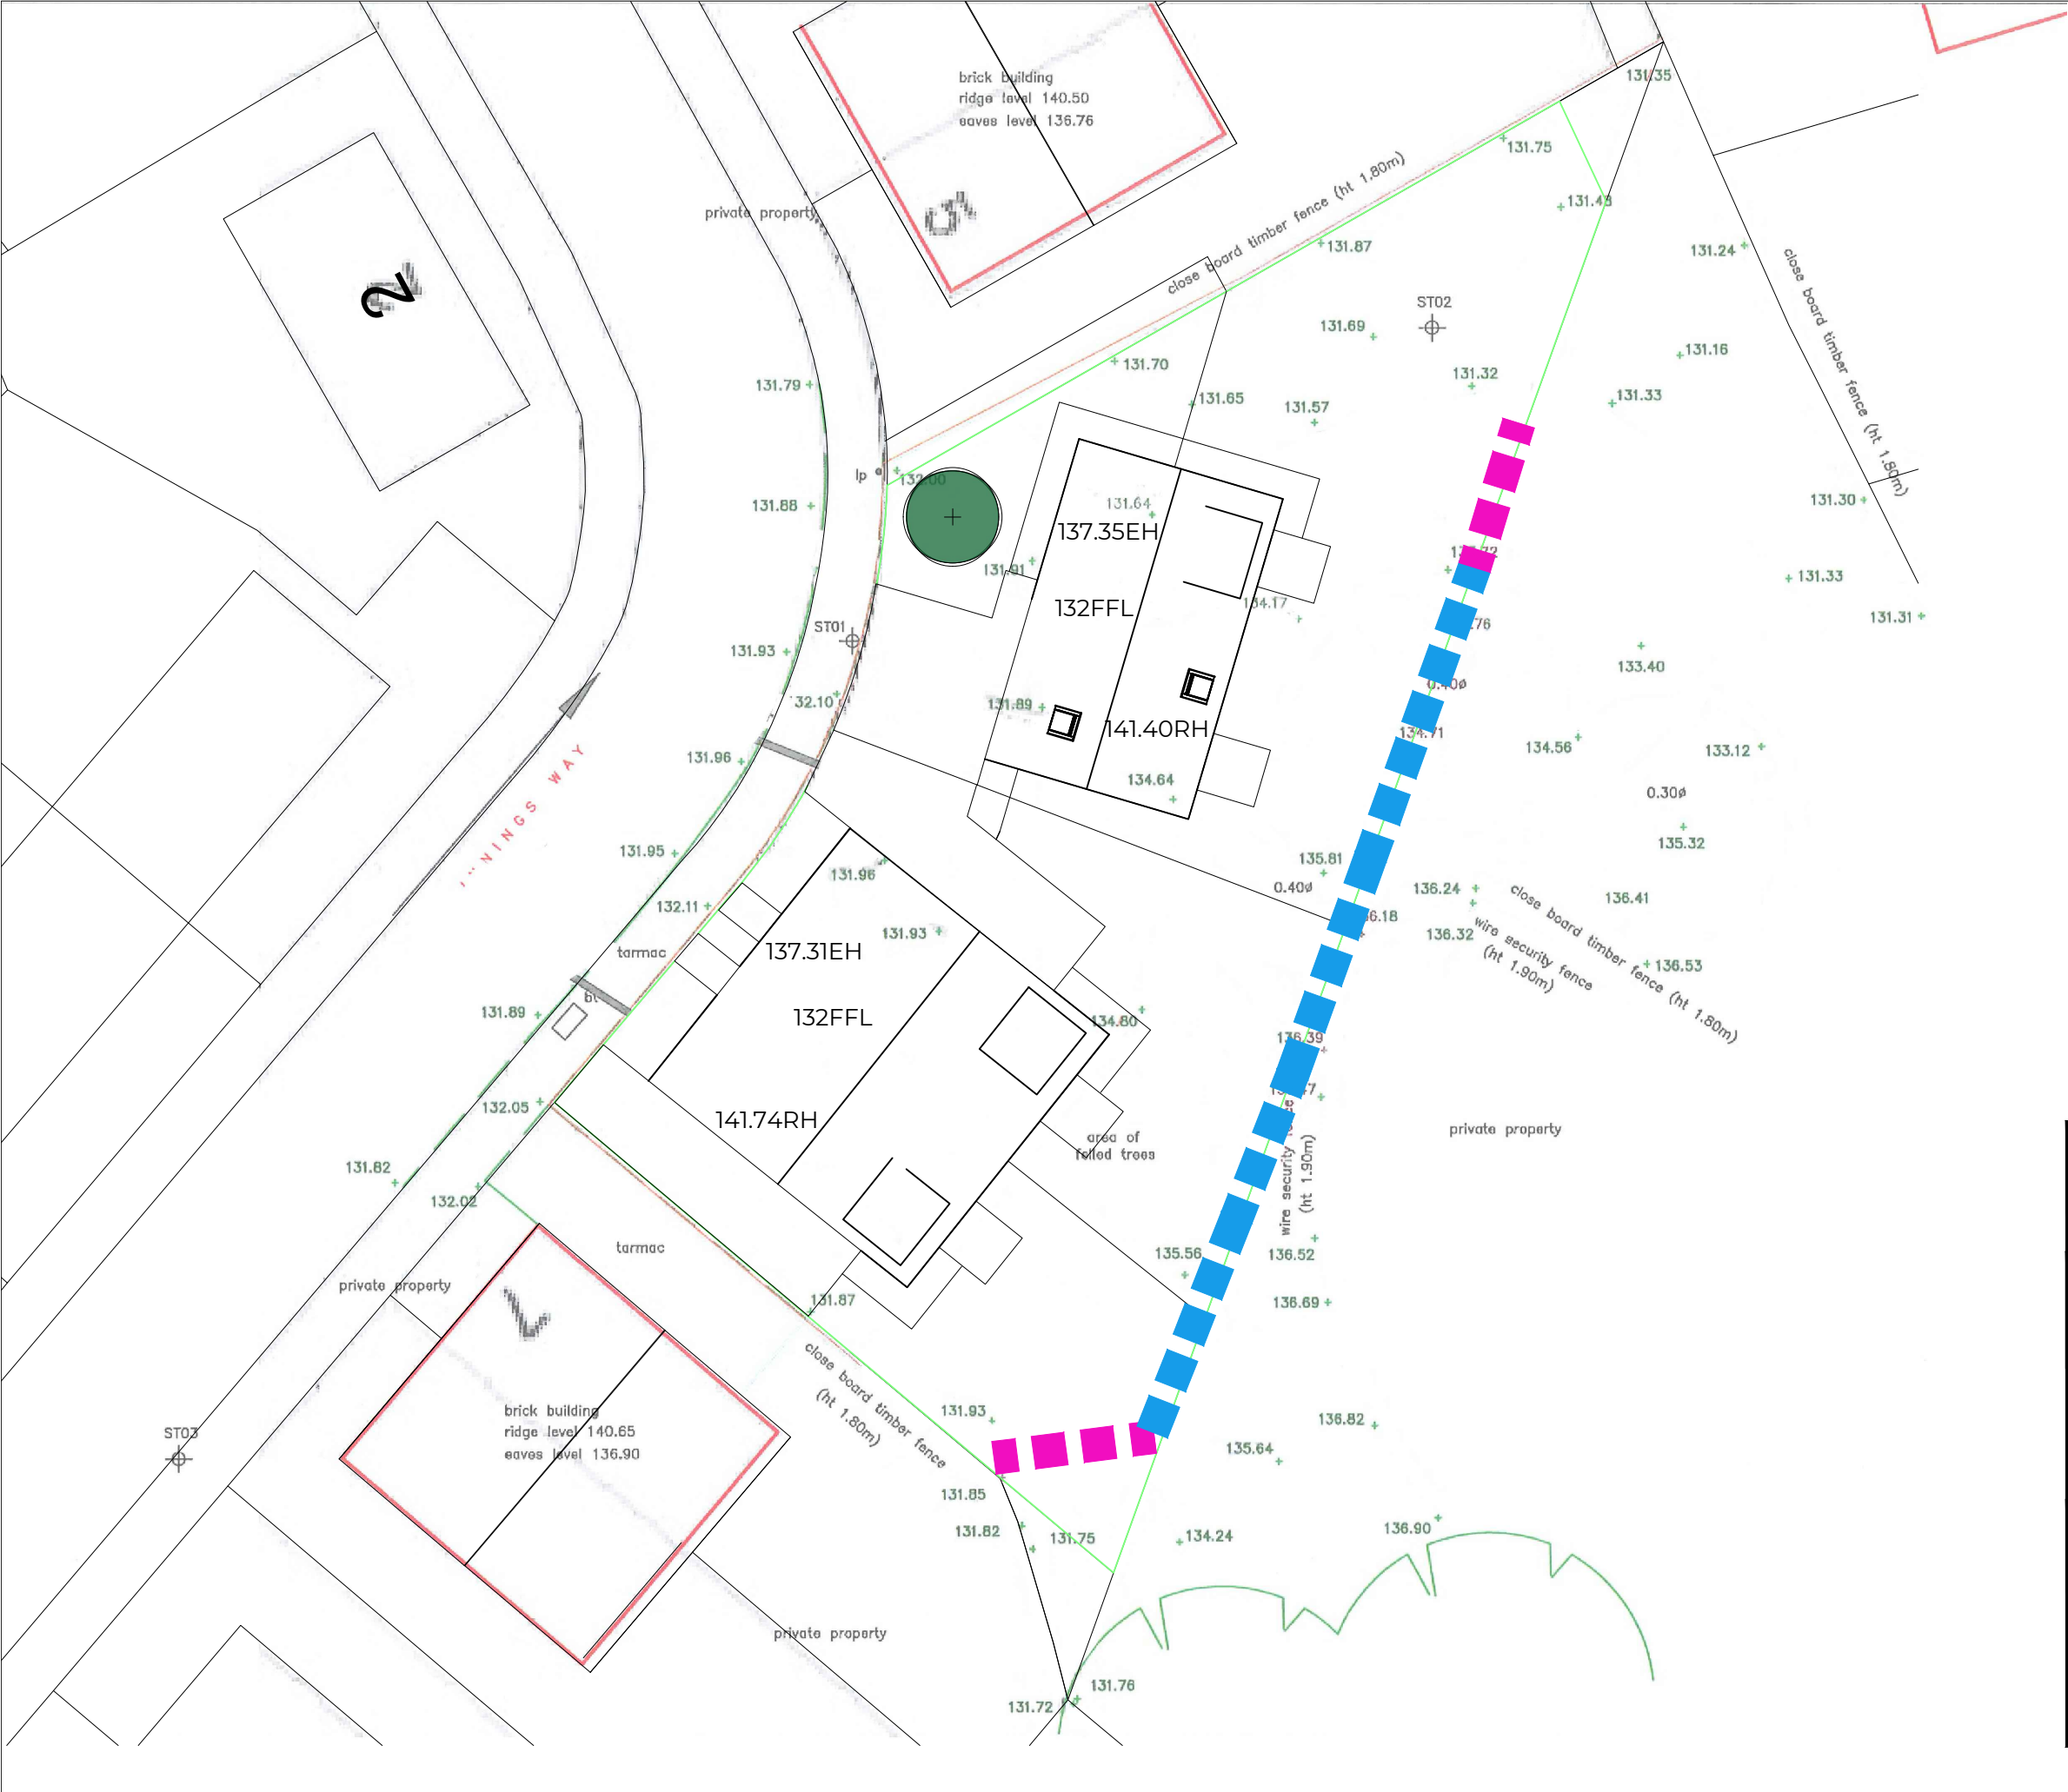

Legend

3m High Gabion Retainer Wall

1m High Gabion Retainer Wall

Indicative tree planting

|                                                                               |                       |
|-------------------------------------------------------------------------------|-----------------------|
| Castleton Property Development Ltd<br>115 St John Street<br>Oldham<br>OL4 3DJ |                       |
| site:                                                                         | Innings Way, Rochdale |
| title:                                                                        | External Works Layout |
| scale:<br>@A2                                                                 | 1:500                 |
| date:                                                                         | JUL 23                |
| drawing no:                                                                   | IW-EW-01              |
| sheet no:                                                                     | Sheet 1 of 1          |
| drawn by:                                                                     | JB                    |
| checked:                                                                      |                       |
| revision:                                                                     |                       |