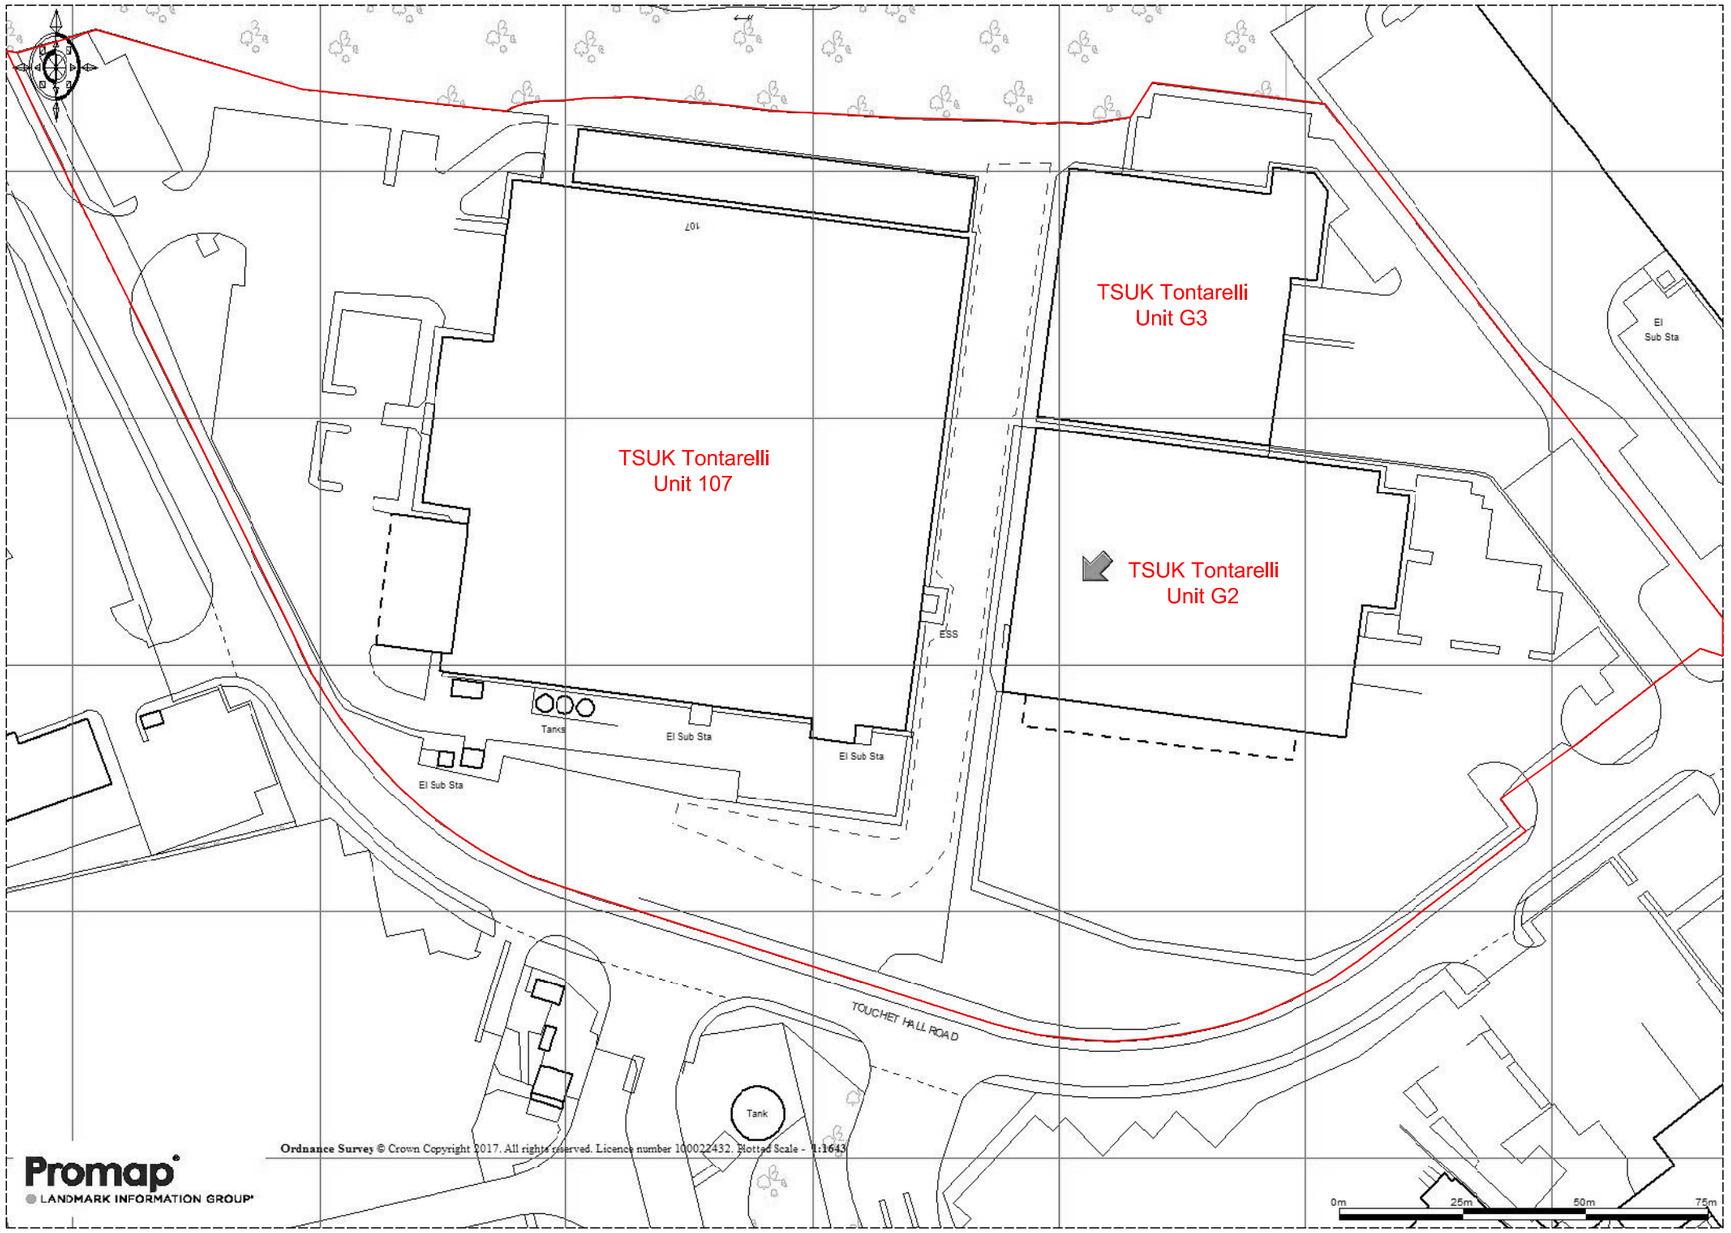

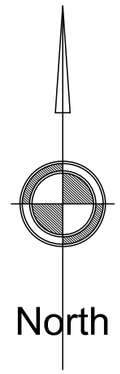

REV	DATE	AMENDMENT	BY	CHKD
A	25/02/21	Boundary extents confirmed by Client	TR	GG

HNAarchitects
Architecture | Planning | Design

PROJECT:	Car Park Extension, Tontarelli, Touchet Hall Road						
CLIENT:	TS UK Ltd.						
DRAWING:	Site Location Plan						
DRAWN BY:	TR	CHECKED BY:	GG	DATE: 11/02/21	SCALE: 1:1,250 @ A3		
STATUS:	Planning			DRAWING No: 1336/SLP	REVISION: A		

DO NOT SCALE.
COPYRIGHT REMAINS WITH HNA ARCHITECTS Ltd.

HOLLINWOOD BUSINESS CENTRE, ALBERT STREET, OLDHAM, OL8 3QL
TEL: 0161 688 1820
E-MAIL: garry@hna-architects.co.uk : michael@hna-architects.co.uk

RIBA Chartered Practice