




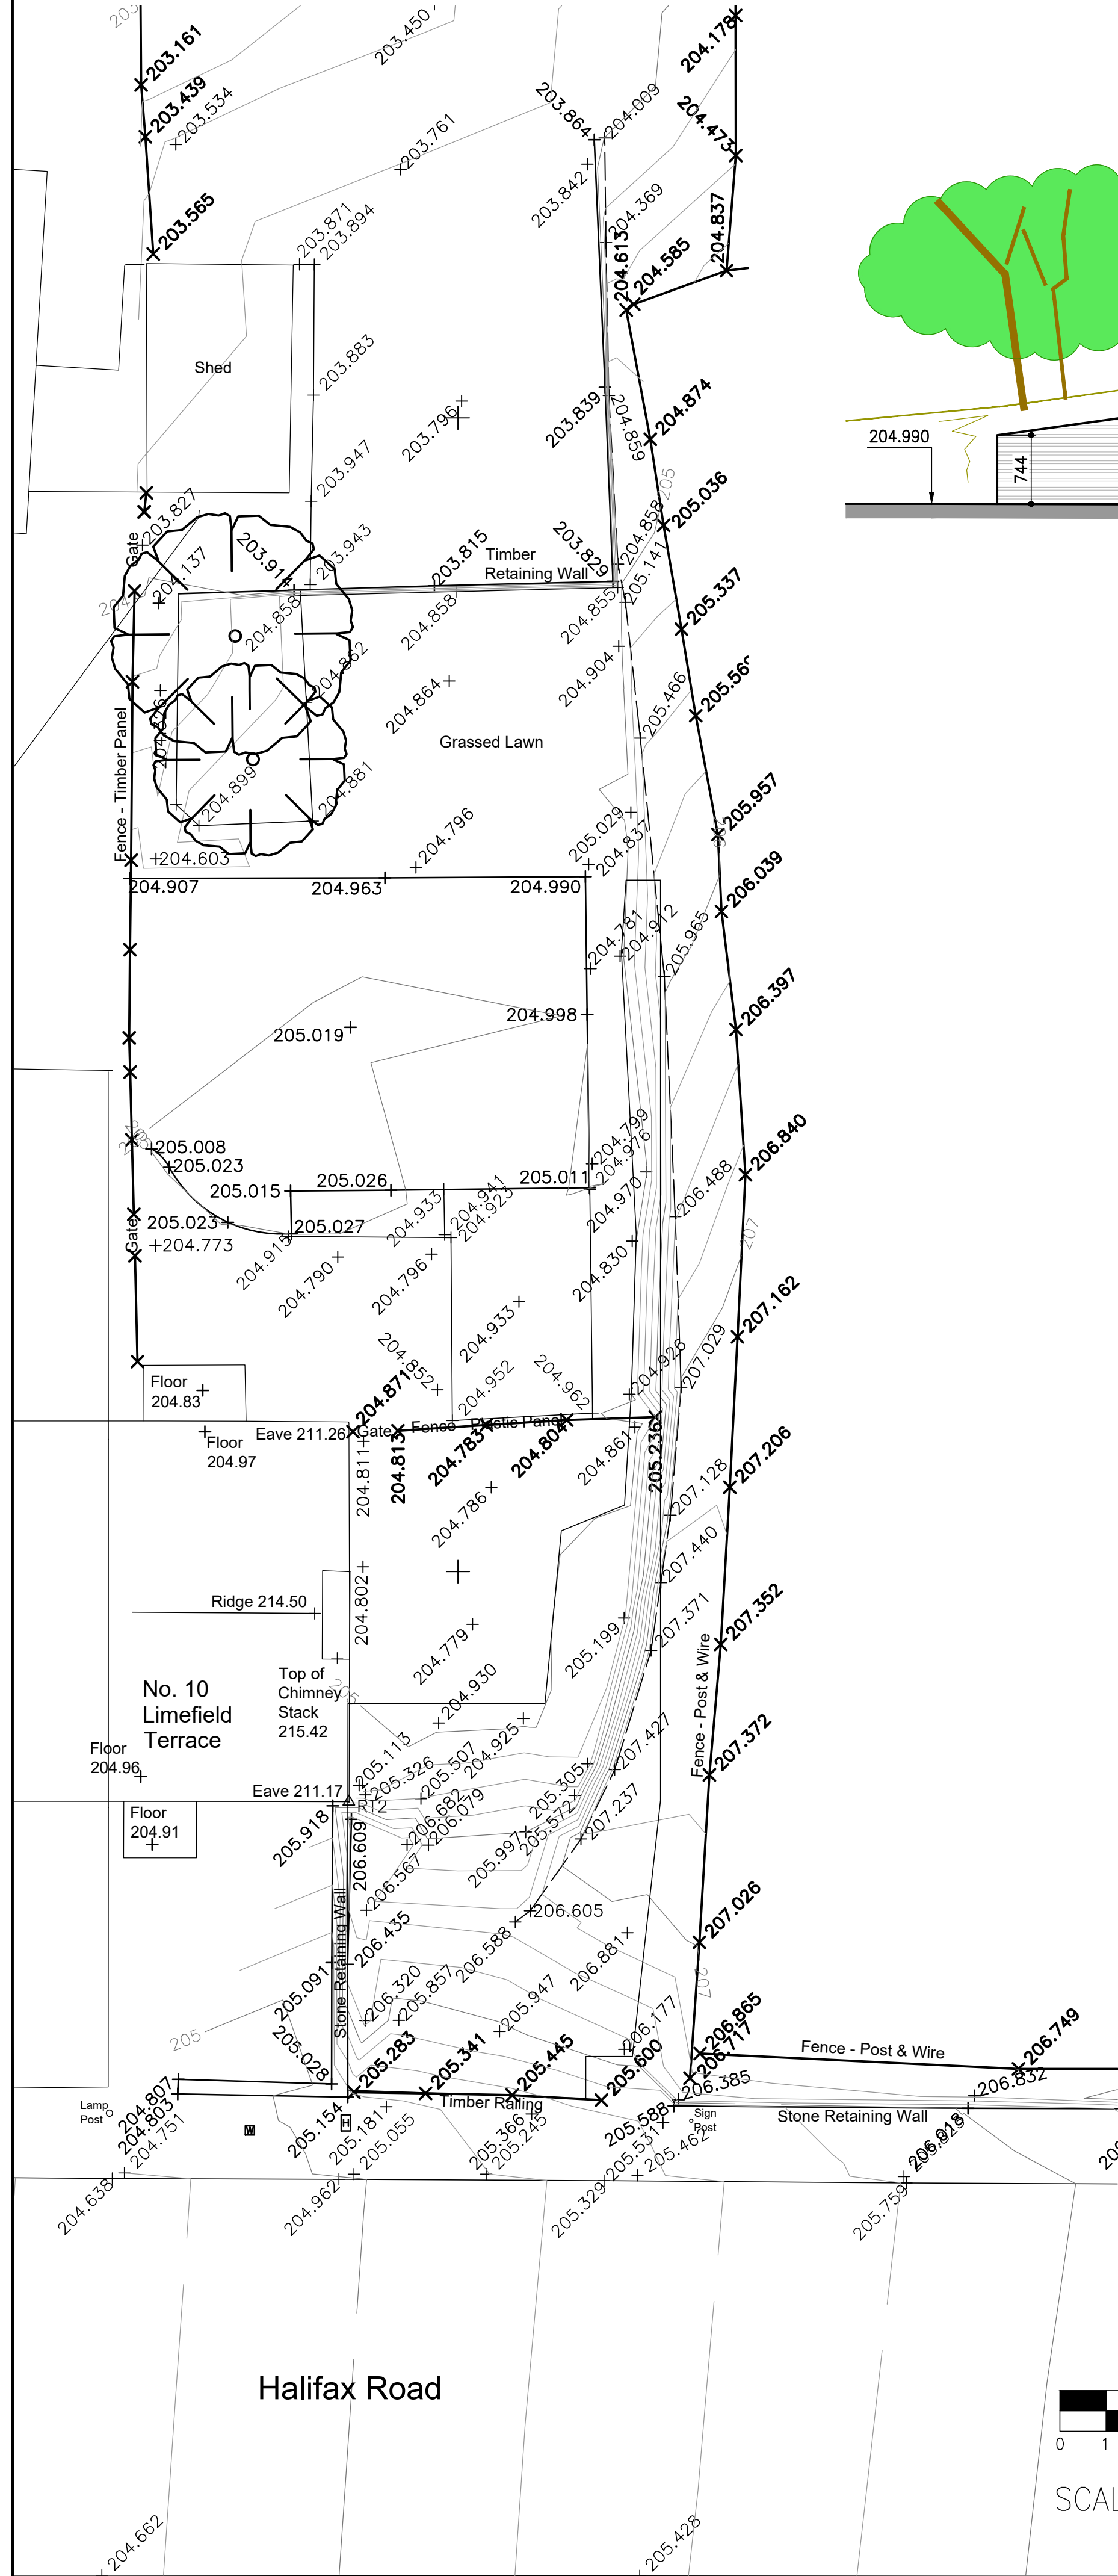


EXISTING TOPOGRAPHICAL SURVEY (1:100)

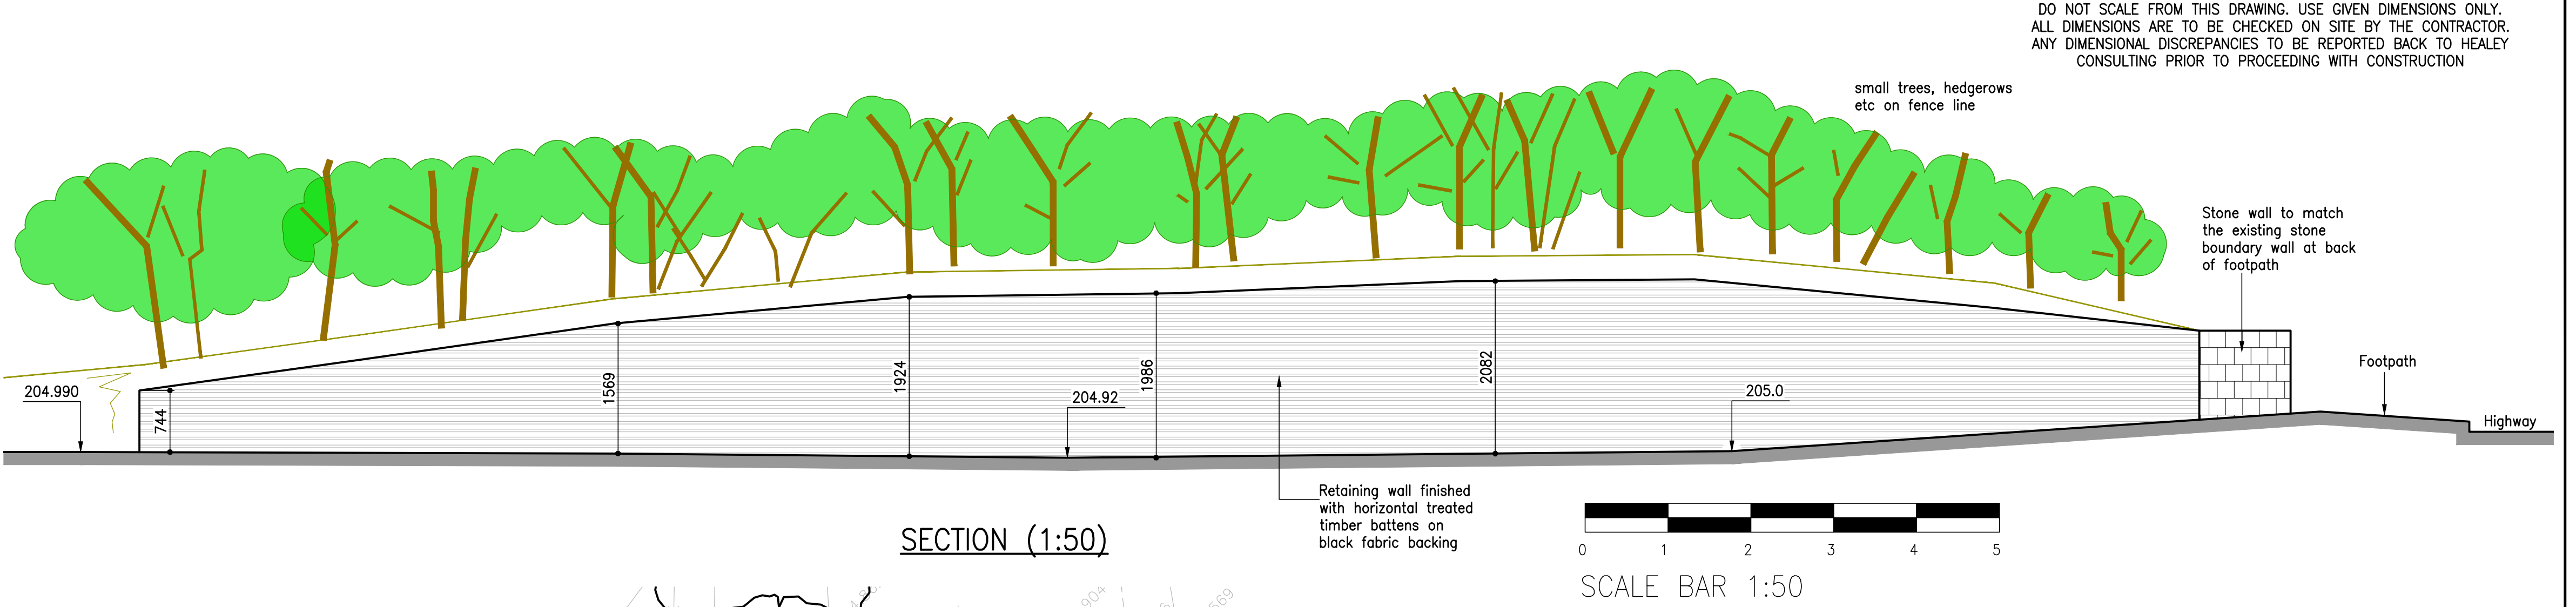

SECTION (1:50)

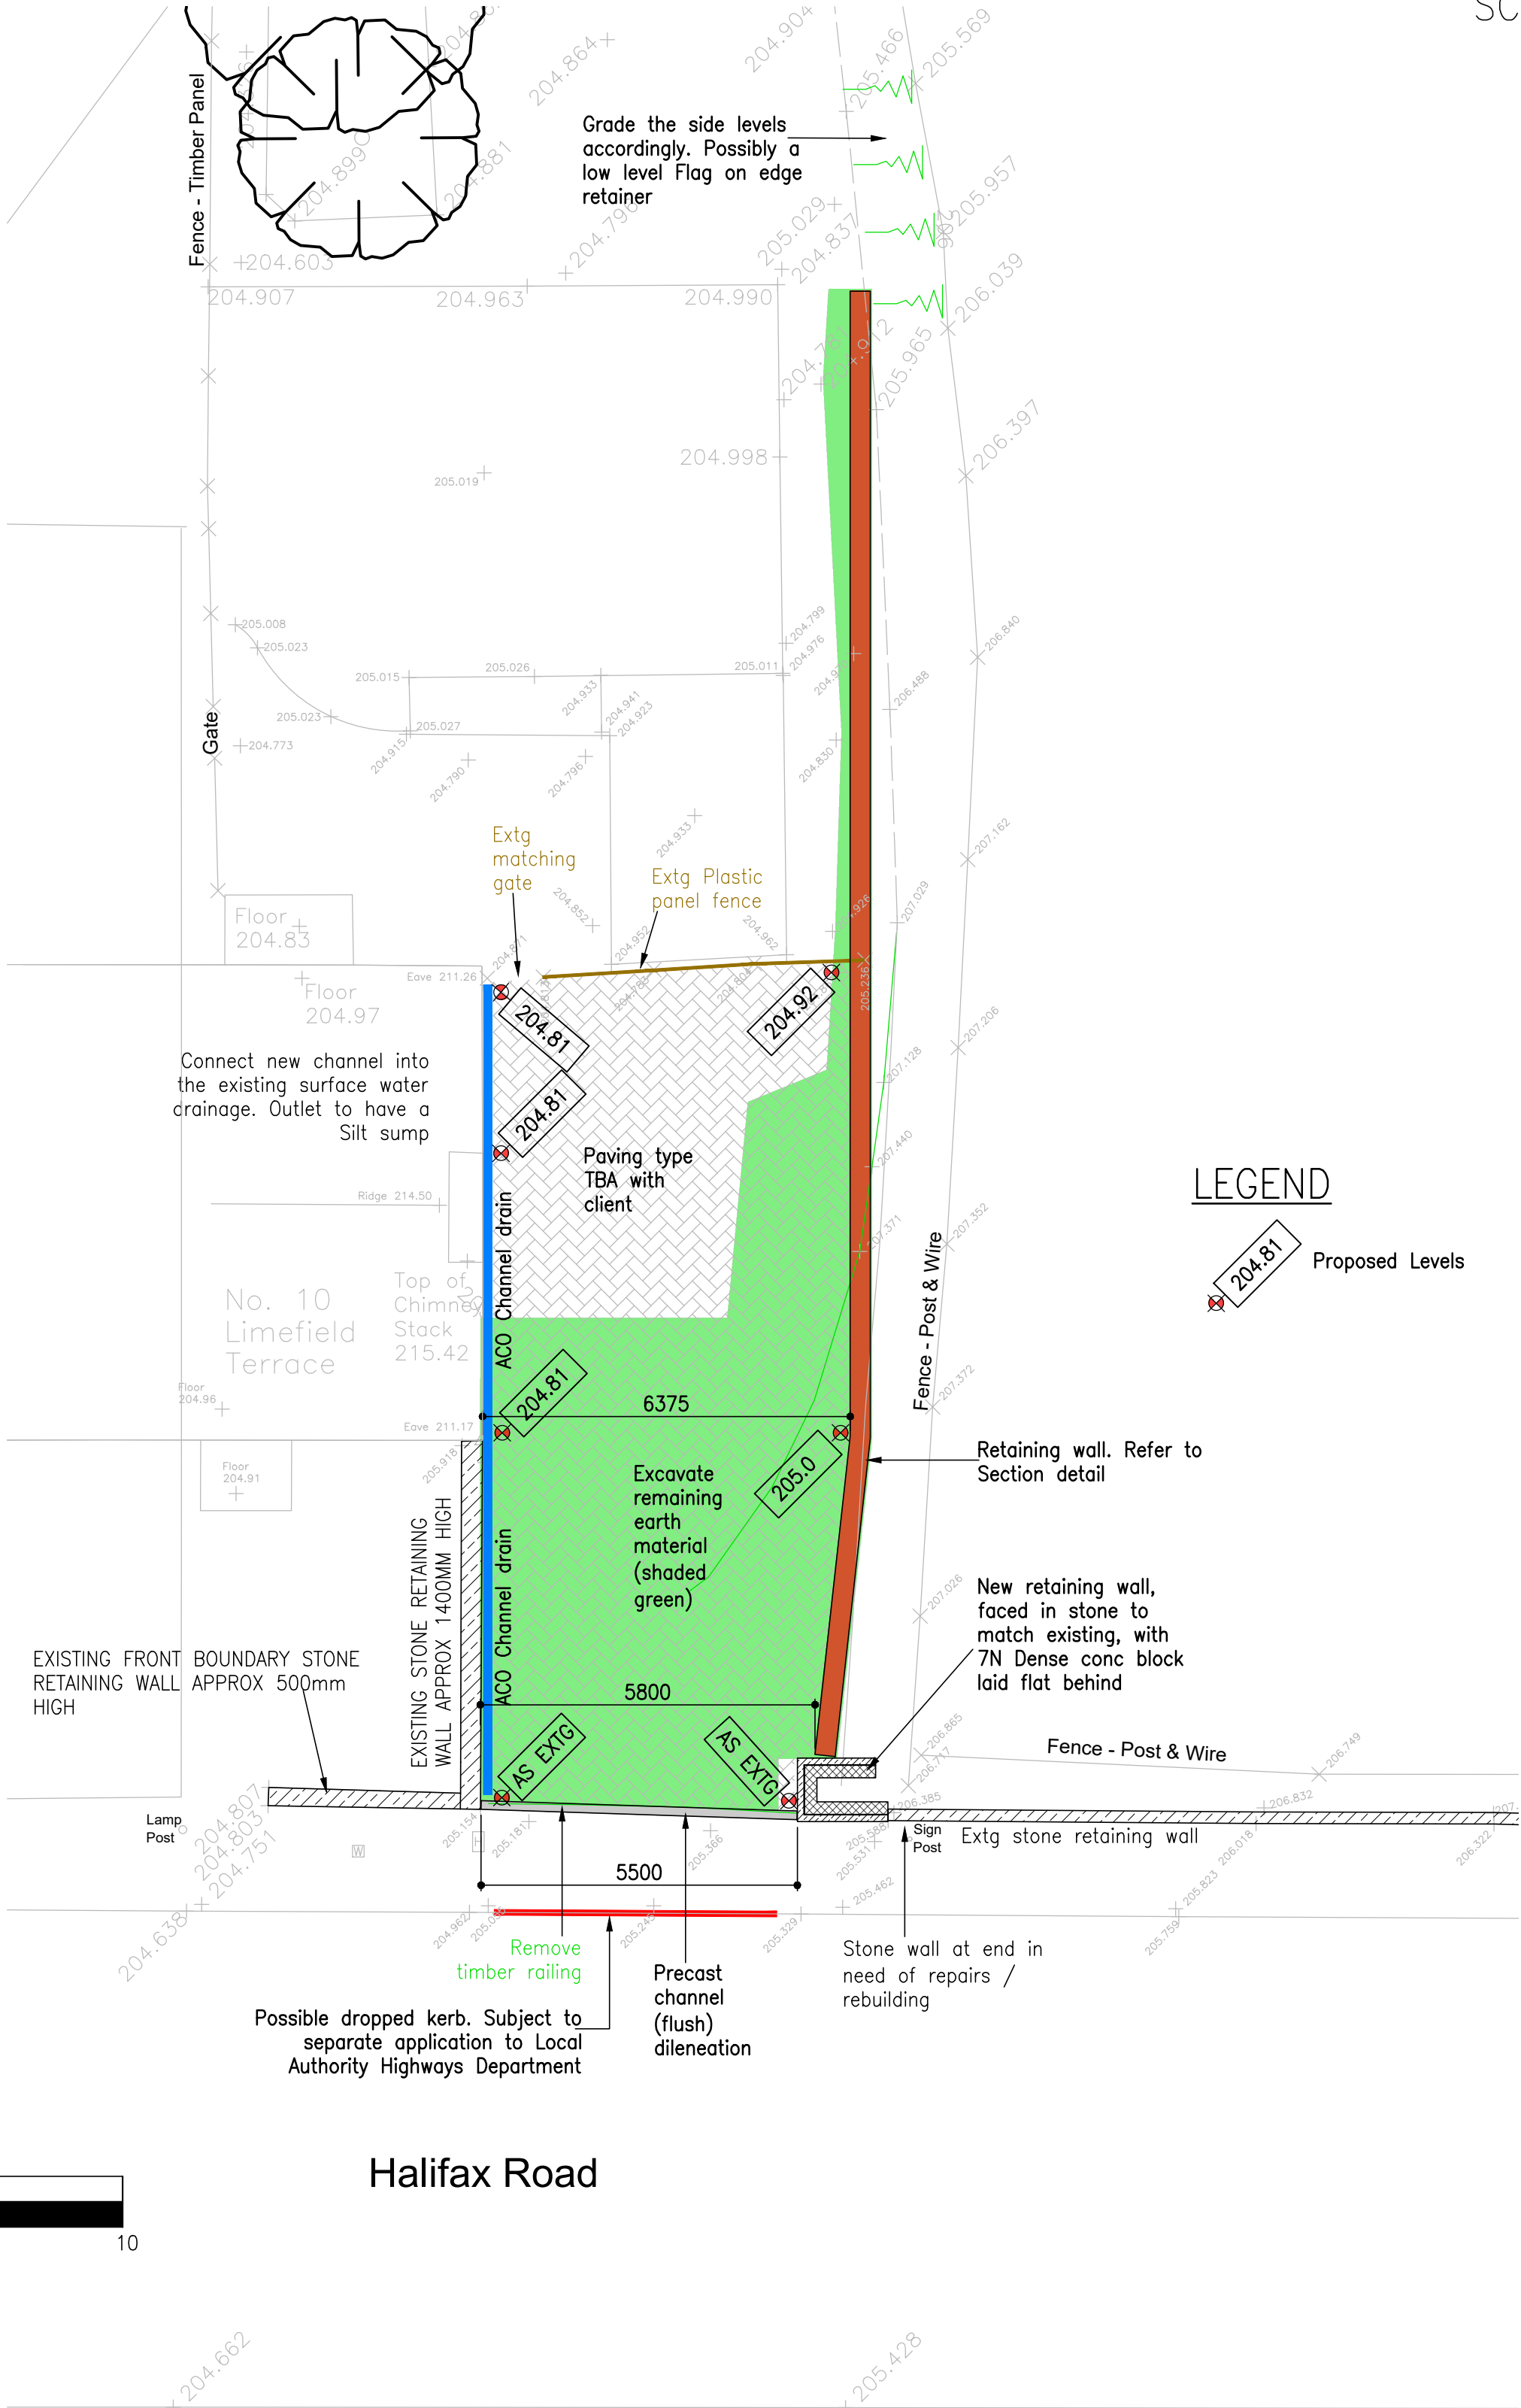

PROPOSED SITE PLAN (1:100)

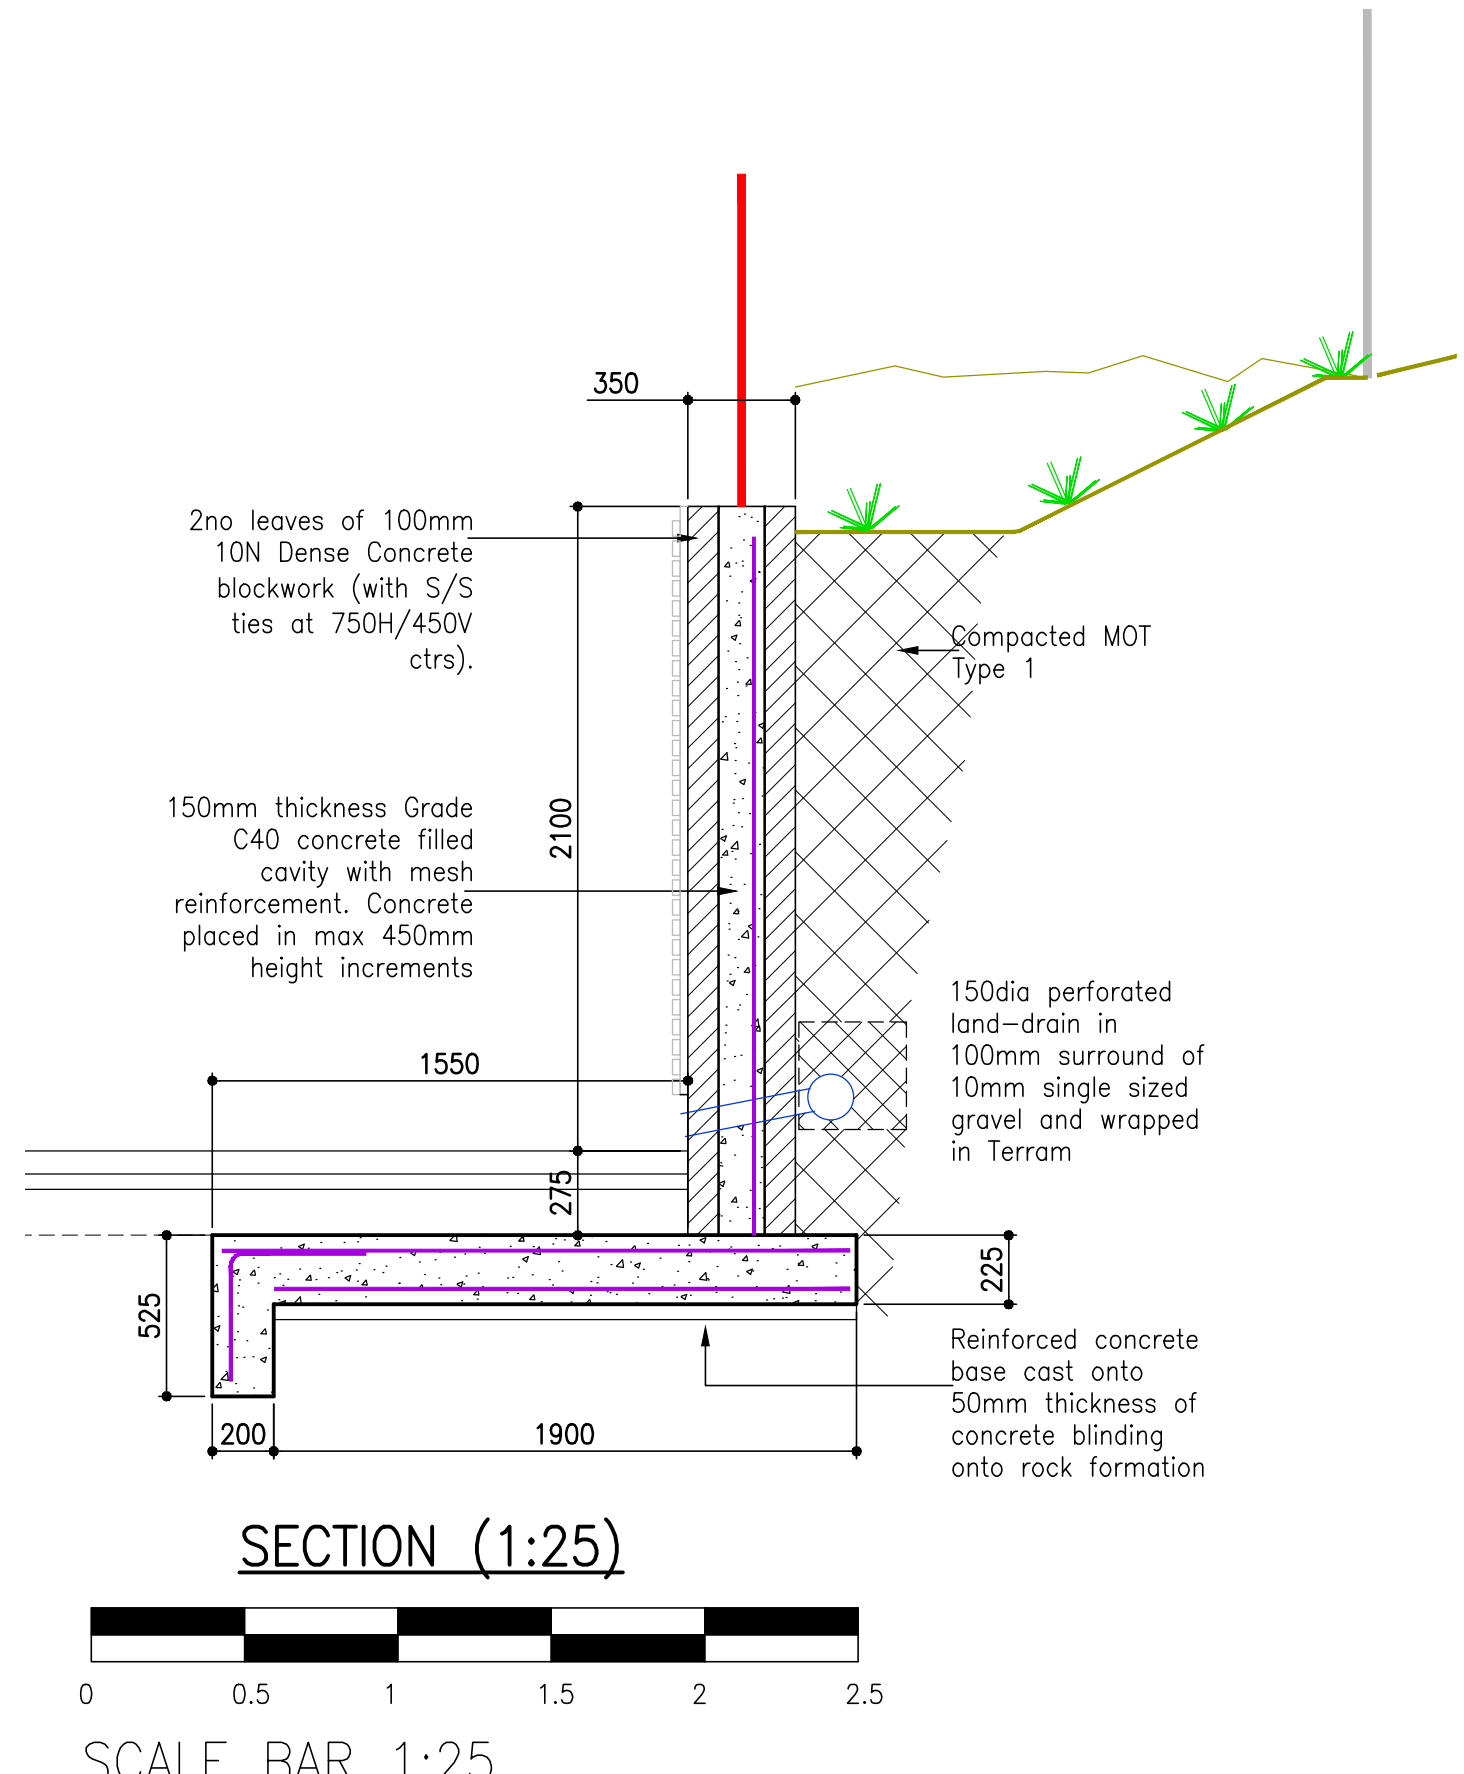

SECTION (1:25)

PLANNING APPLICATION

| |
|---|
| |
|---|

