


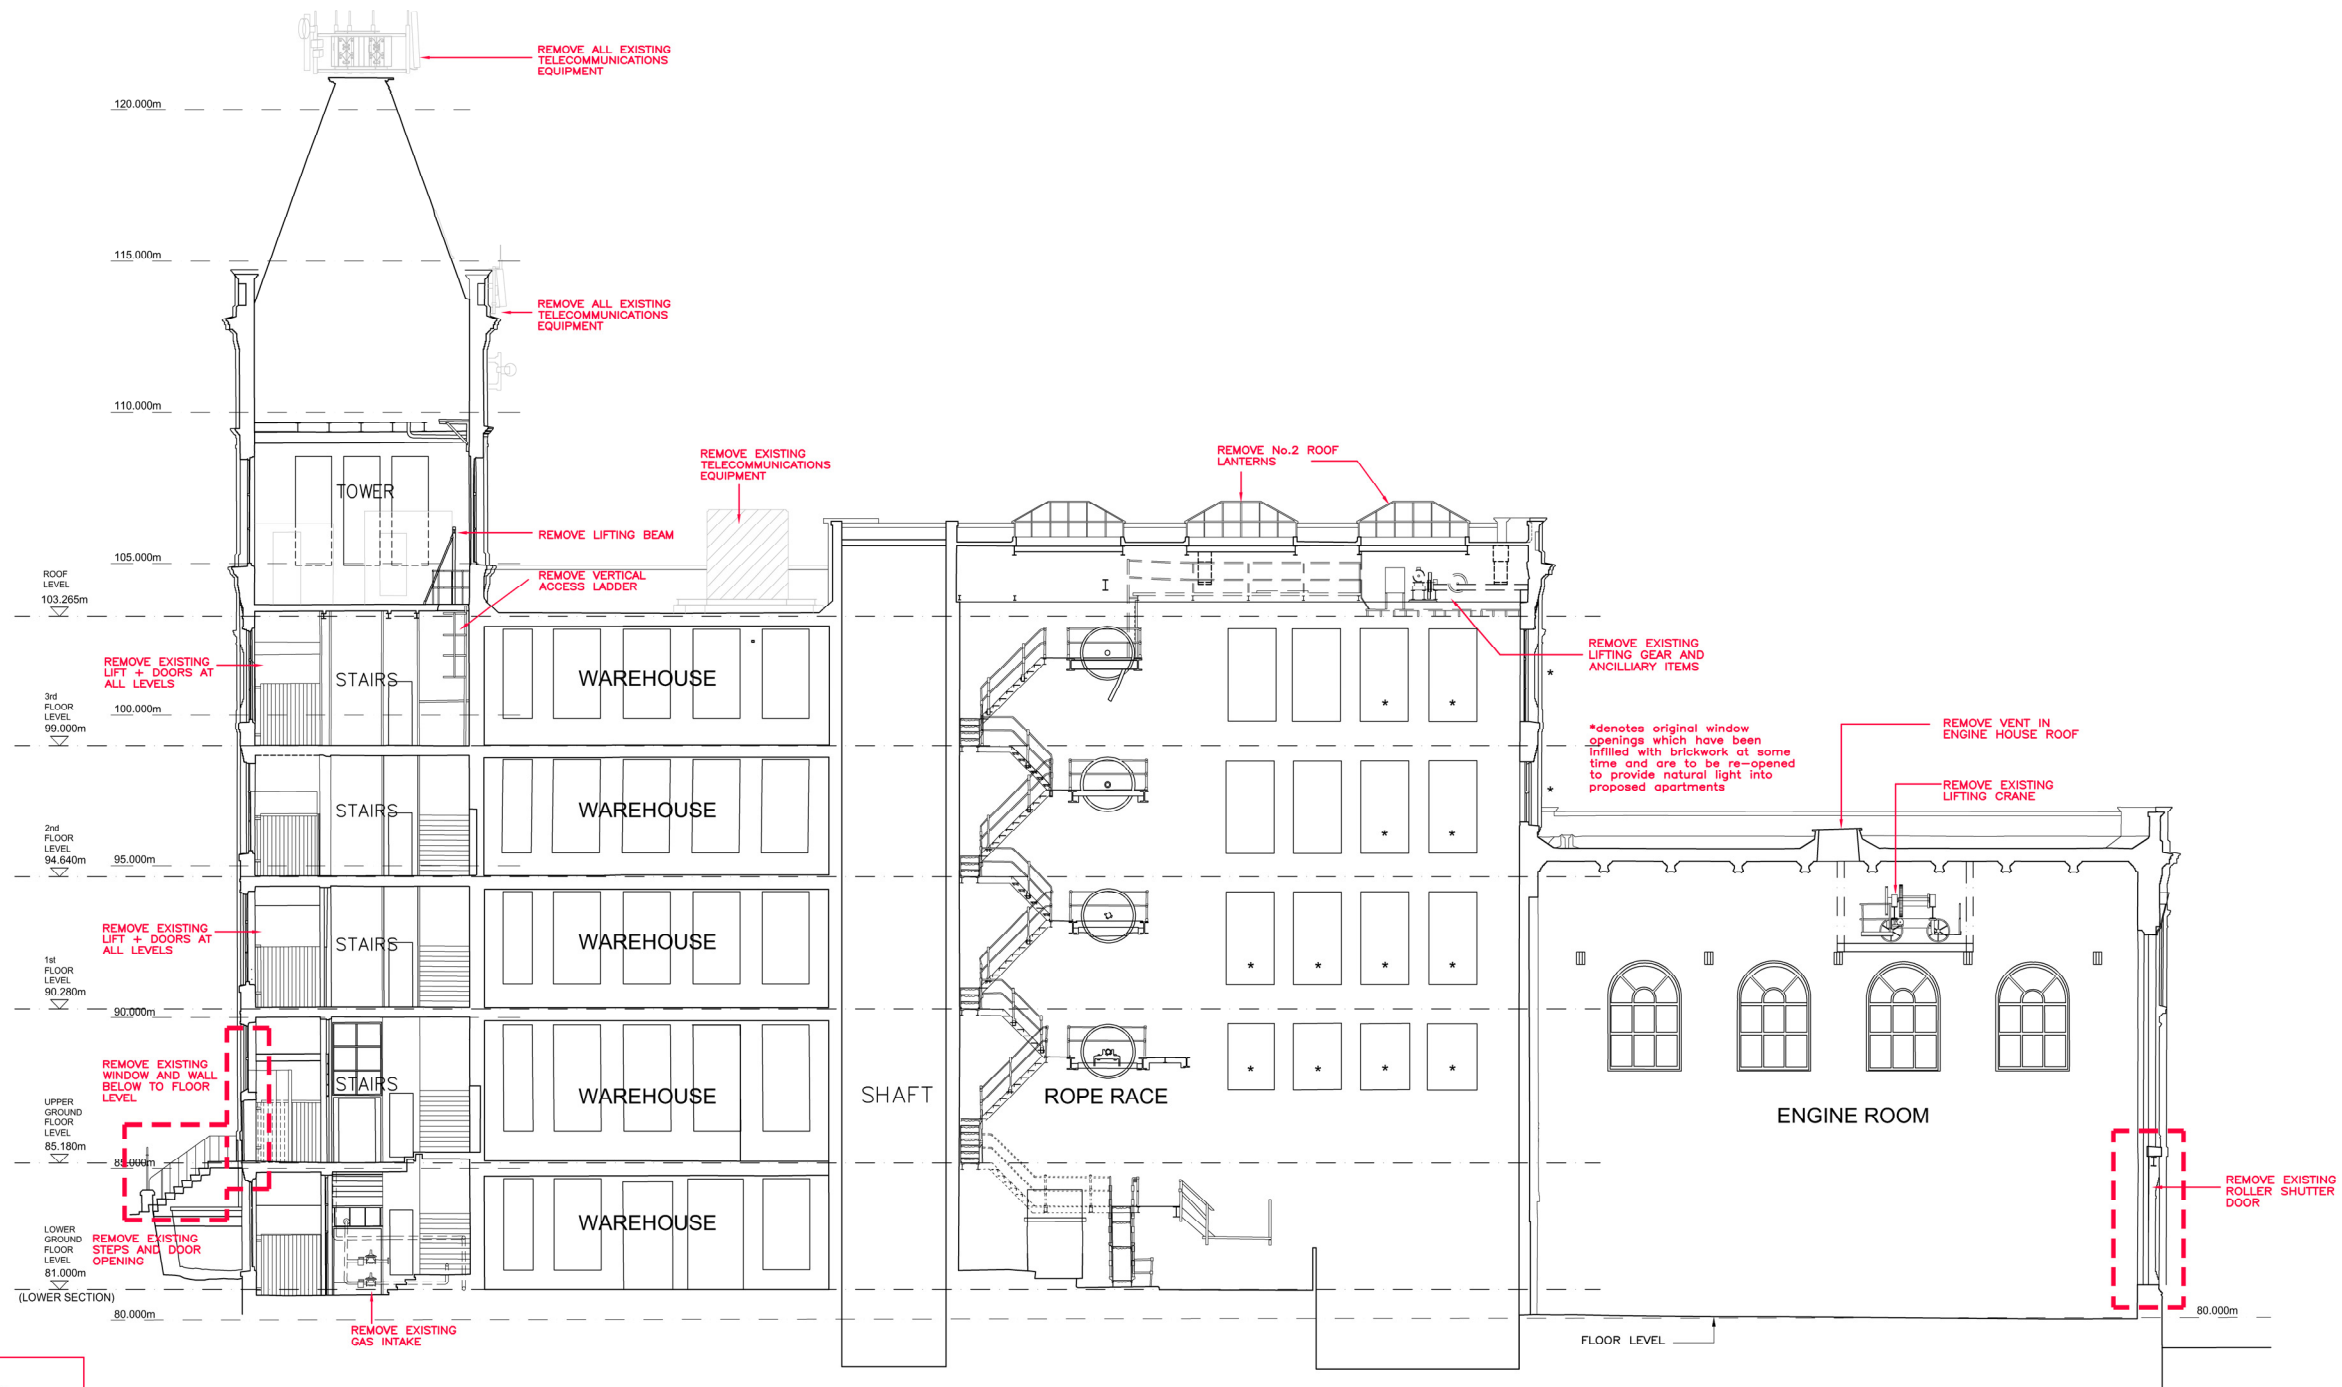

SECTION C-C

- GENERAL NOTES
- 1.0 REMOVE ALL EXTERNAL PIPEWORK (RAINWATER GOODS AND SOIL PIPES TO BE REPLACED TO MATCH EXISTING)
 - 2.0 REPLACE ALL EXISTING WINDOWS AND DOORS TO MATCH EXISTING
 - 3.0 REMOVE ALL EXTERNAL SIGNAGE EXCLUDING BUILDING NAME
 - 4.0 REMOVE ALL EXISTING TELECOMMUNICATIONS EQUIPMENT
 - 5.0 REMOVE ALL NON-STRUCTURAL MODERN INTERNAL PARTITIONS, SANITARY WARE AND FITTINGS
 - 6.0 DRAWING TO BE READ IN CONJUNCTION WITH DEMOLITION ELEVATIONS Dwg No's. WM-DM-301-304

Notes :

- Dimensions are to be checked on site before fabrication and construction
- Any discrepancies are to be immediately notified to the architects
- Structural measurements are to be taken from the structural engineers drawings
- Do not scale
- Copyright reserved by GMA

GMA ARCHITECTURE
Architects and Designers
UK House 82 Heath Road Twickenham TW1 4BA
Telephone 020 8891 5959 Fax 020 8607 9933
Email enquiries@gmaarchitecture.co.uk
www.gmaarchitecture.co.uk

DRAWING ISSUE STATUS

PLANNING

Project

WARWICK MILL
MIDDLETON MANCHESTER

Client

KAM LEI FONG LTD

Drawing

Demolition
SECTION E-E

Scale

1:250 @ A3

Type

01

Date

June 23

Client

277-01

Drawn

MD


Drawing No

WM DM-203

Checked

IL

Revision

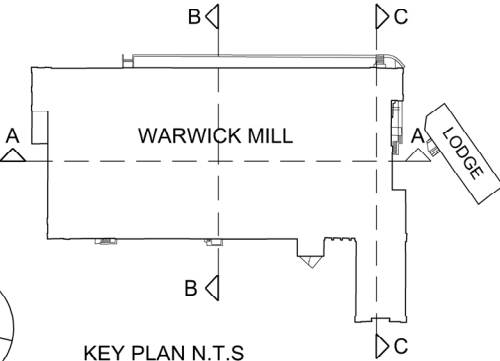

REV	DESCRIPTION	DATE
-----	-------------	------