

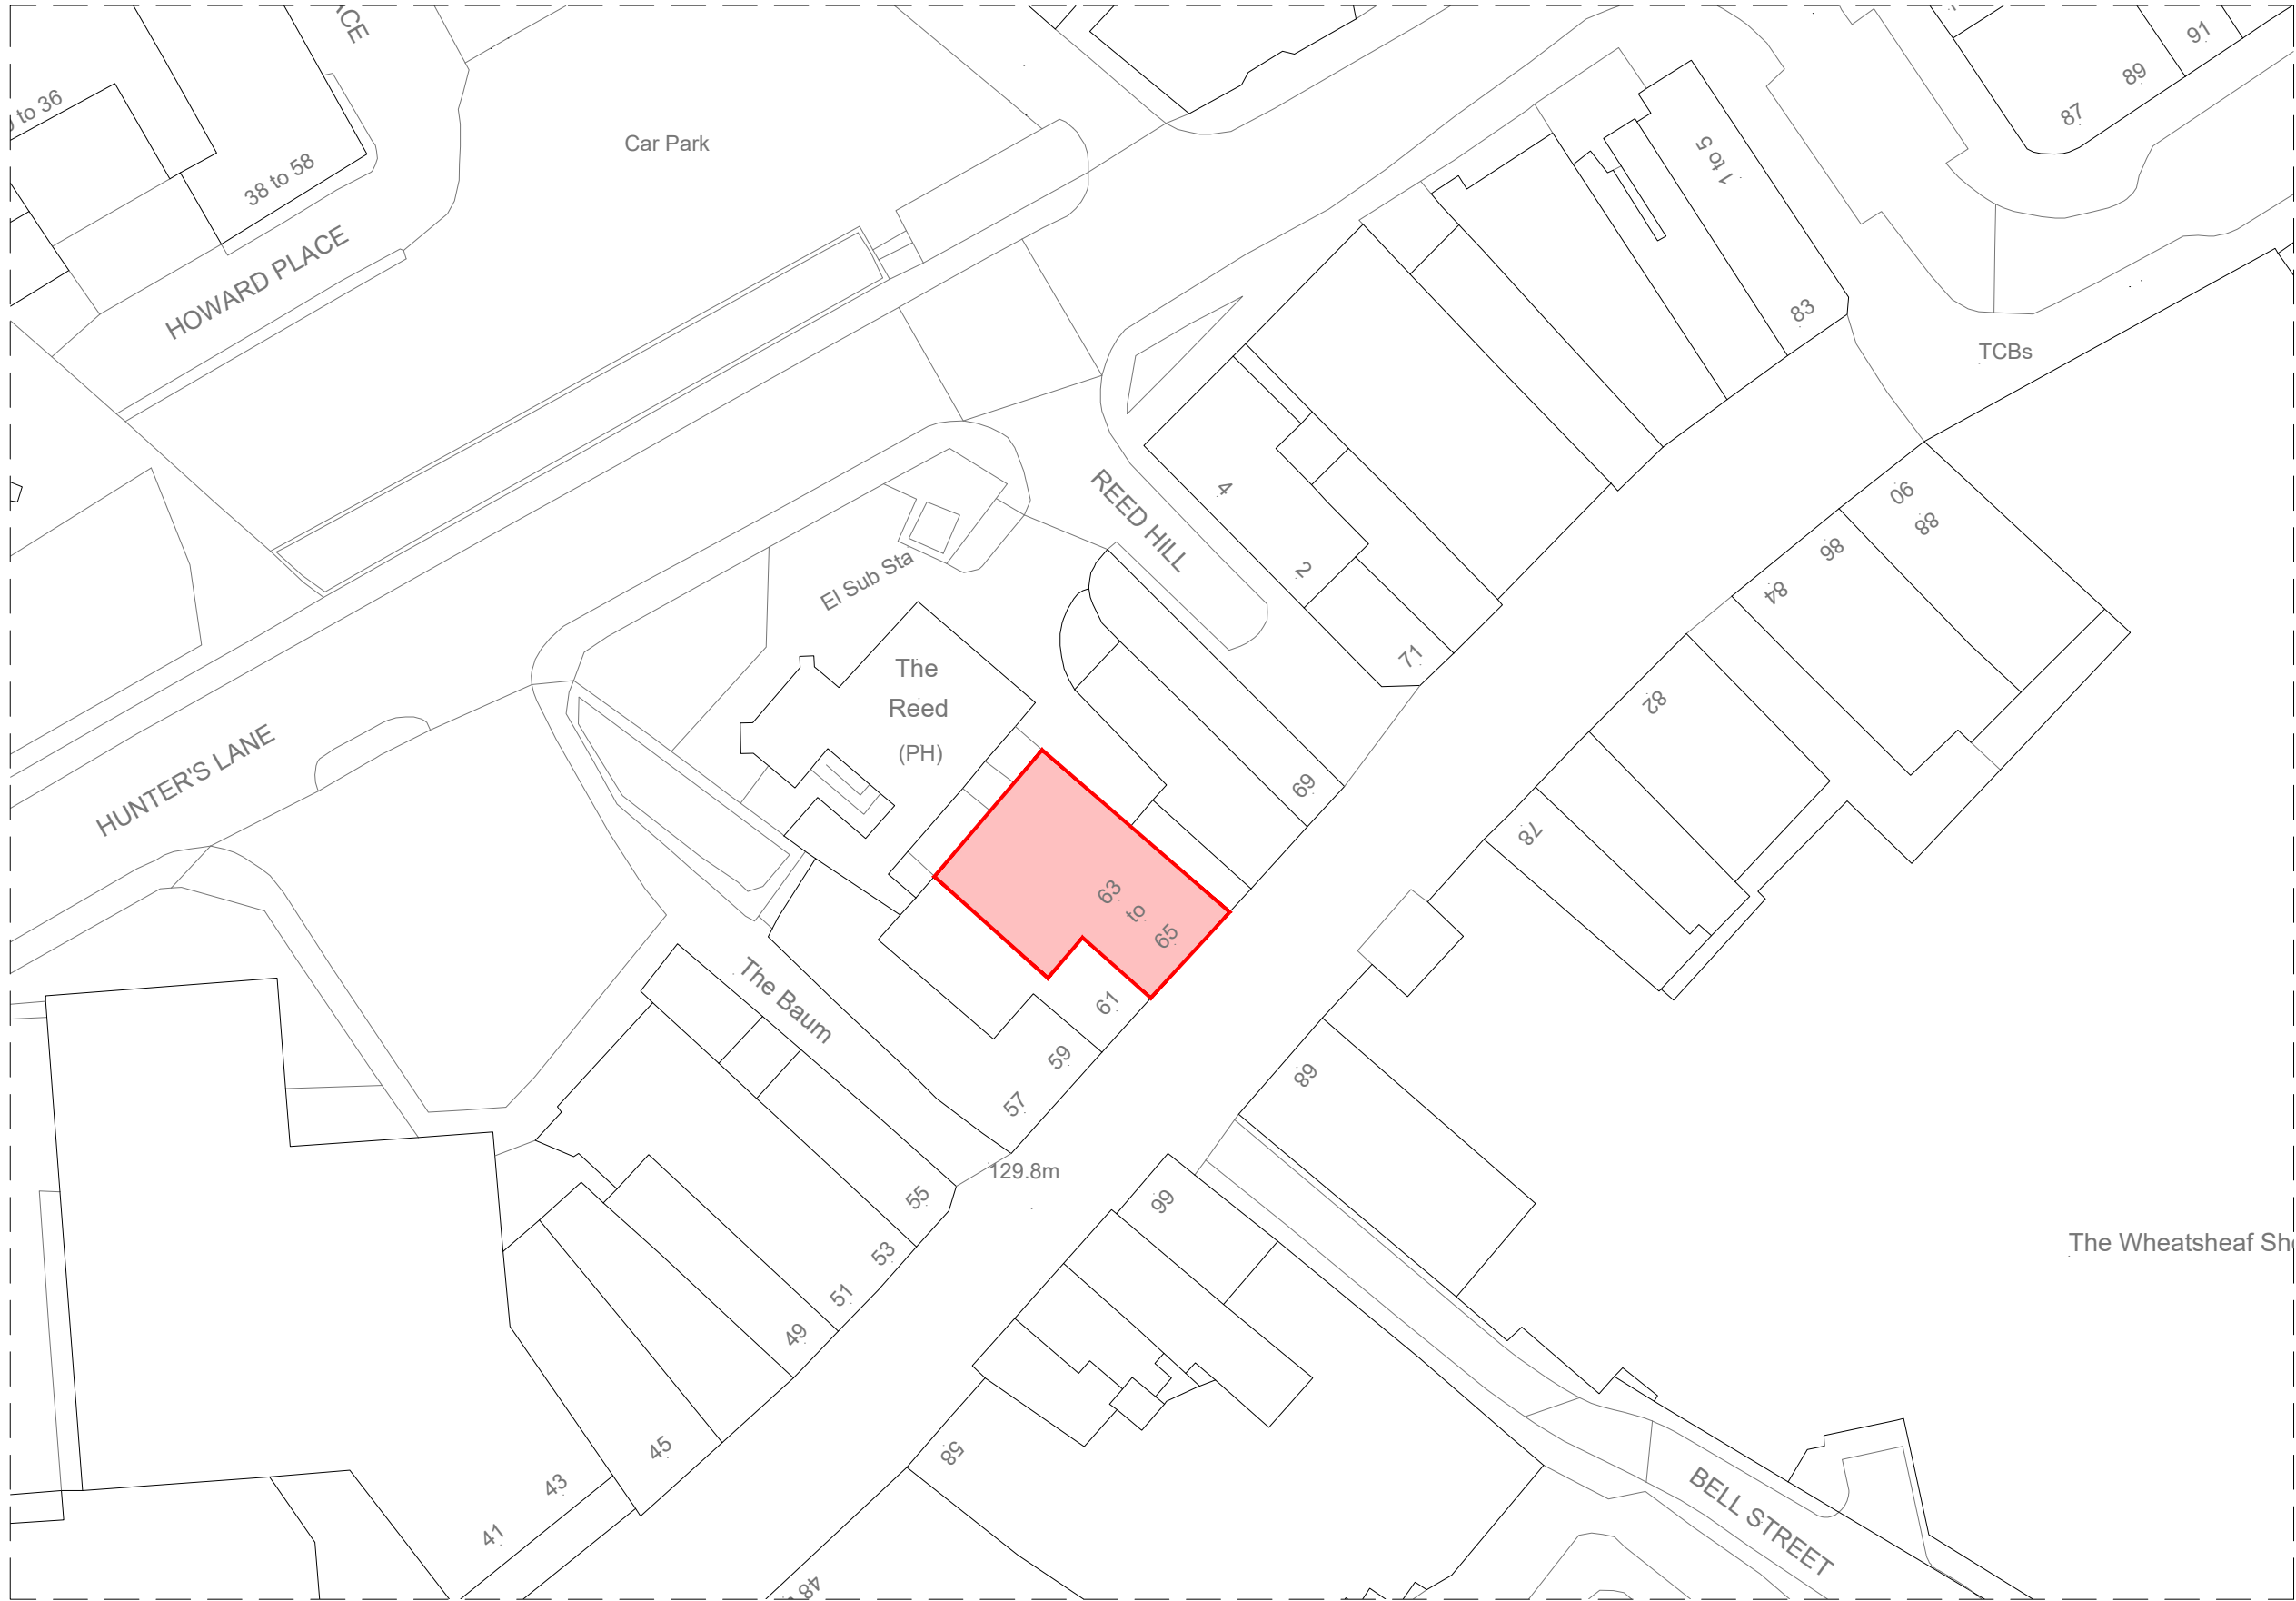


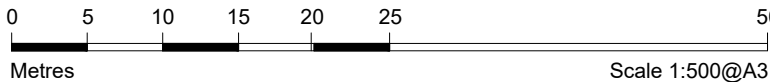

EXISTING & PROPOSED BLOCK PLAN  
1:500 @ A3

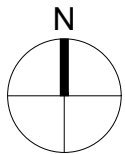

Notes.  
This Drawing is the copyright and property  
of Santander UK PLC. It must not be  
copied or published without written consent.

Do not scale from this drawing.

| Rev | Description | Date | By |
|-----|-------------|------|----|
|     |             |      |    |



Project  
Rochdale YS  
63–65 Yorkshire Street,  
Lancashire, OL16 1BZ

Title  
Existing and Proposed  
Block plan

Scale  
1: 500 @ A3

|                    |      |
|--------------------|------|
| Drn<br>TD          | App  |
| Date<br>05/04/2024 | Date |

|                                                 |           |
|-------------------------------------------------|-----------|
| Consultants' drawing number<br>2201–A–1874–1000 | brand<br> |
|-------------------------------------------------|-----------|

|                                                   |           |
|---------------------------------------------------|-----------|
| Client drawing number<br>RochdaleYS–1874–BP–EX–PR | rev.<br>– |
|---------------------------------------------------|-----------|