


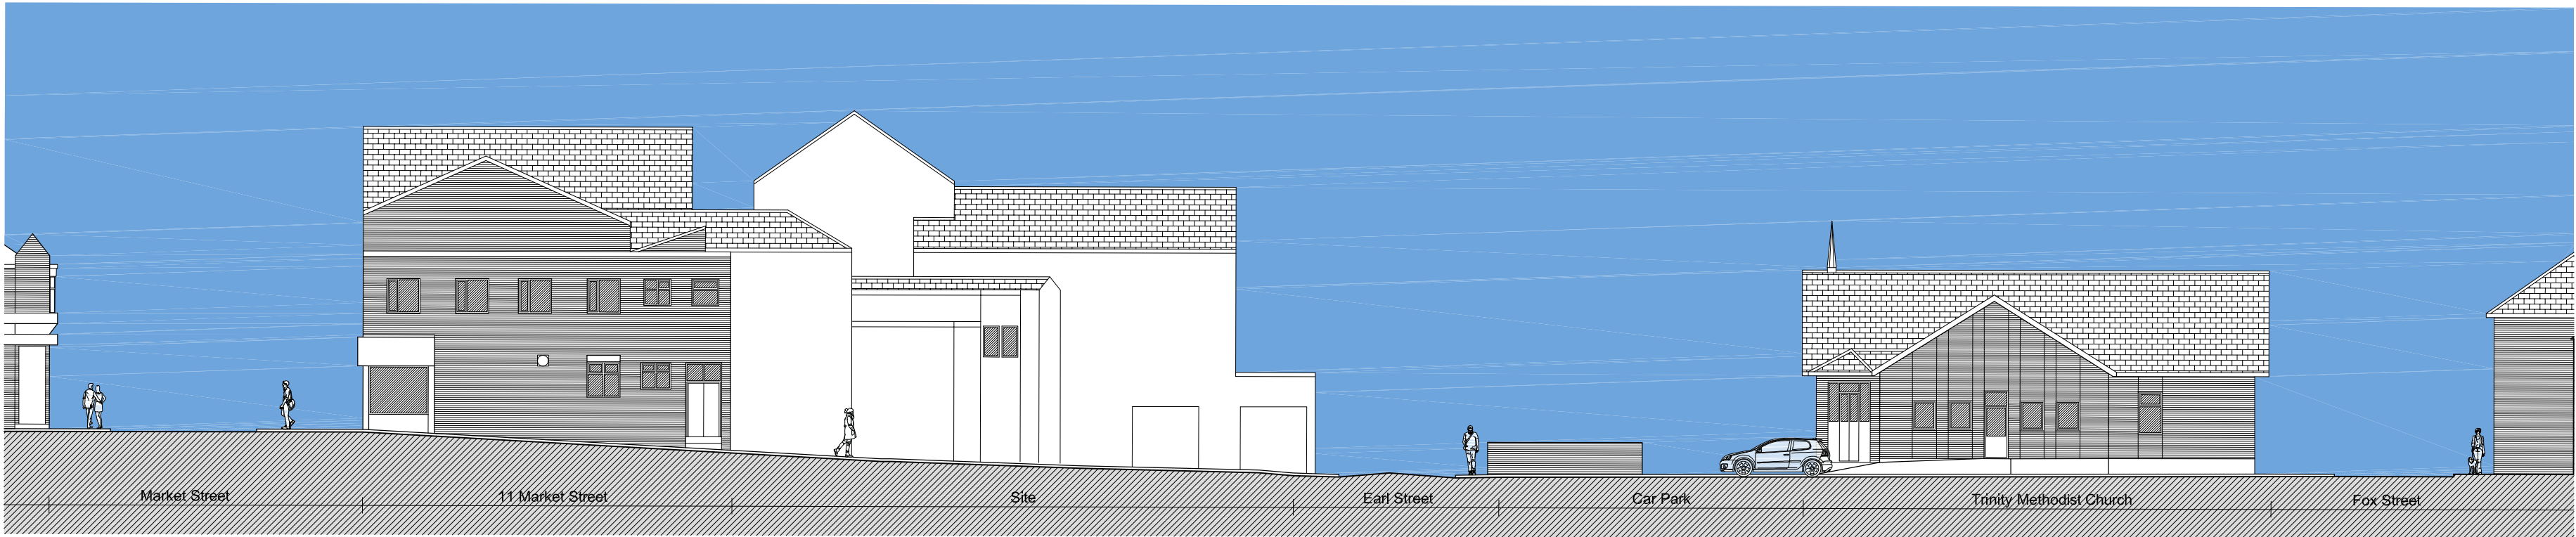

Proposed Bethel Street Elevation 1:200



Existing Bethel Street Elevation 1:200



Proposed Taylor Street Elevation 1:200



Existing Taylor Street Elevation 1:200

Scale Bar 1:200

0 10 20m