


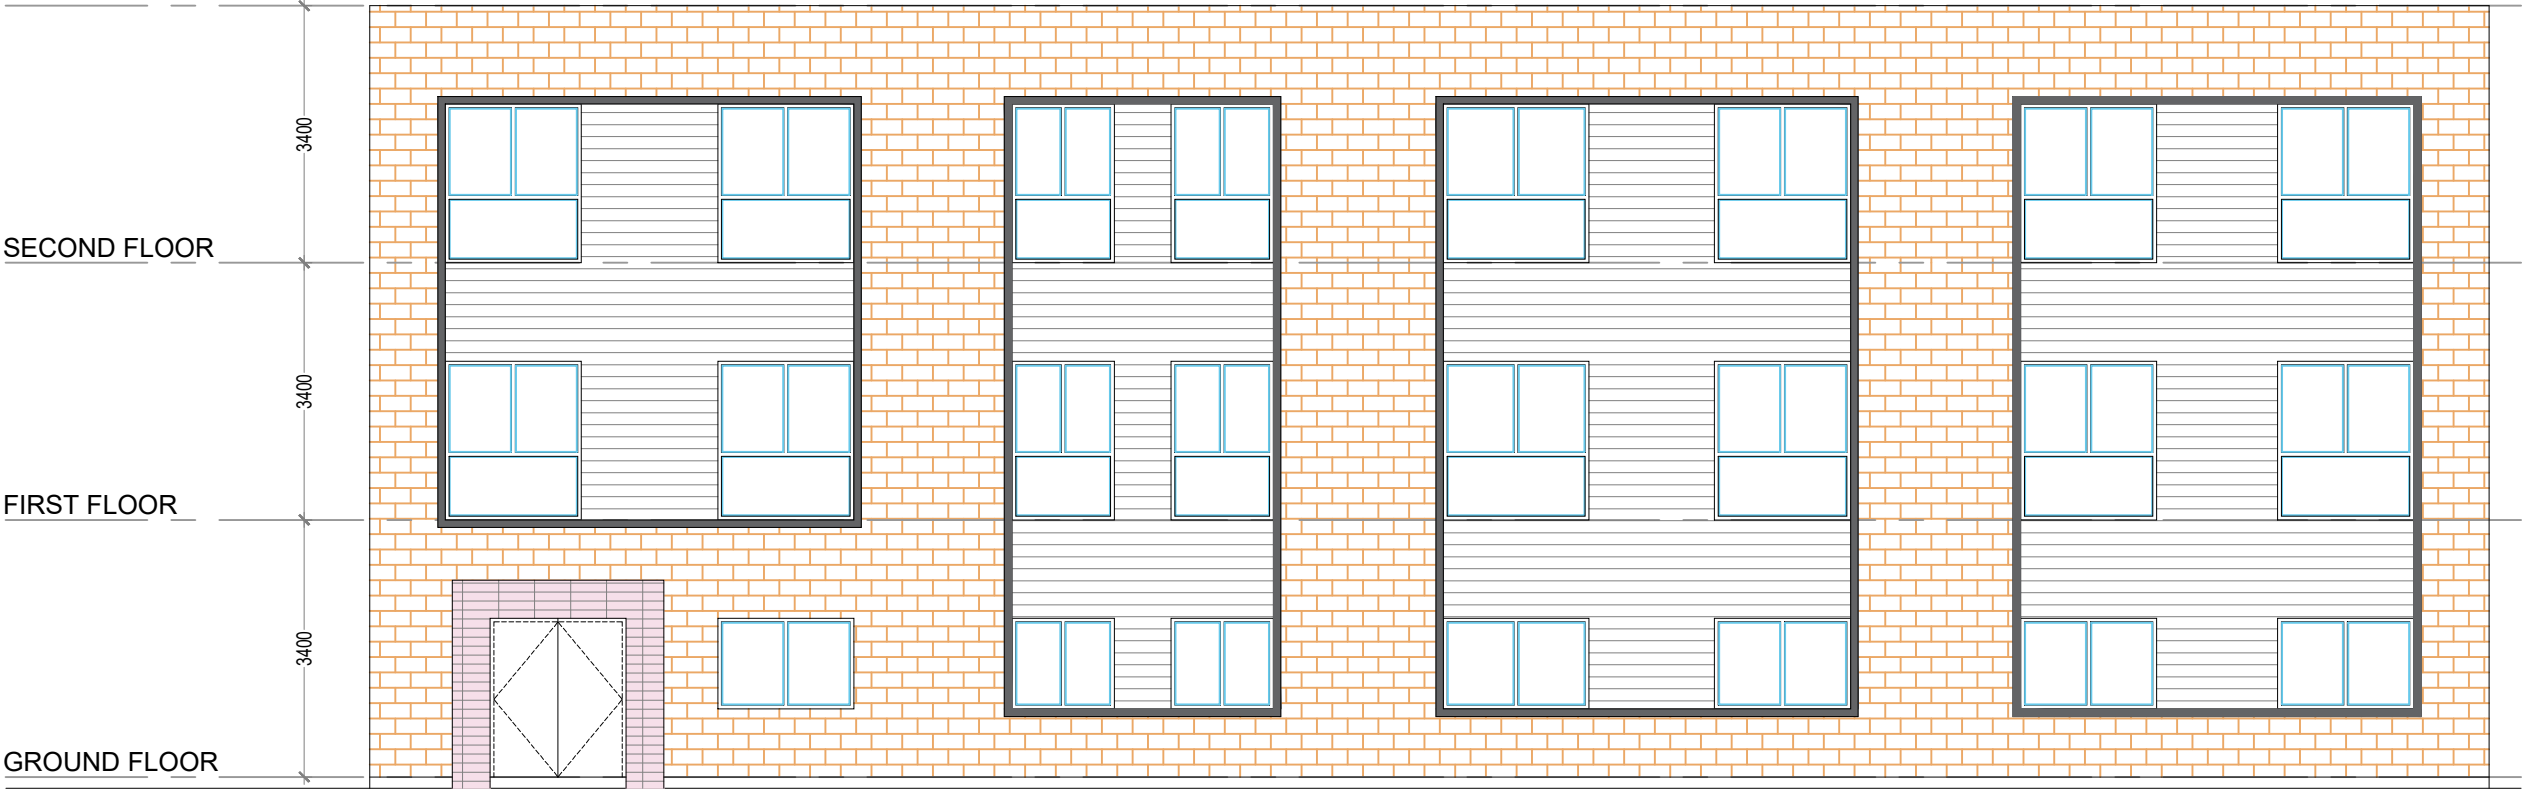

PROPOSED FRONT ELEVATION

General Notes



No.	Revision/Issue	Date

Firm Name and Address

Mason and Marlowe Ltd.
Project Managers and Quantity Surveyors
3 Colmam Gardens,
Salford Quays, M5 3NT

Project Name and Address

18 Sadler St,
Manchester M24 5UJ

Project	Sheet A3
Date 02/11/2021	
Scale 1/100	