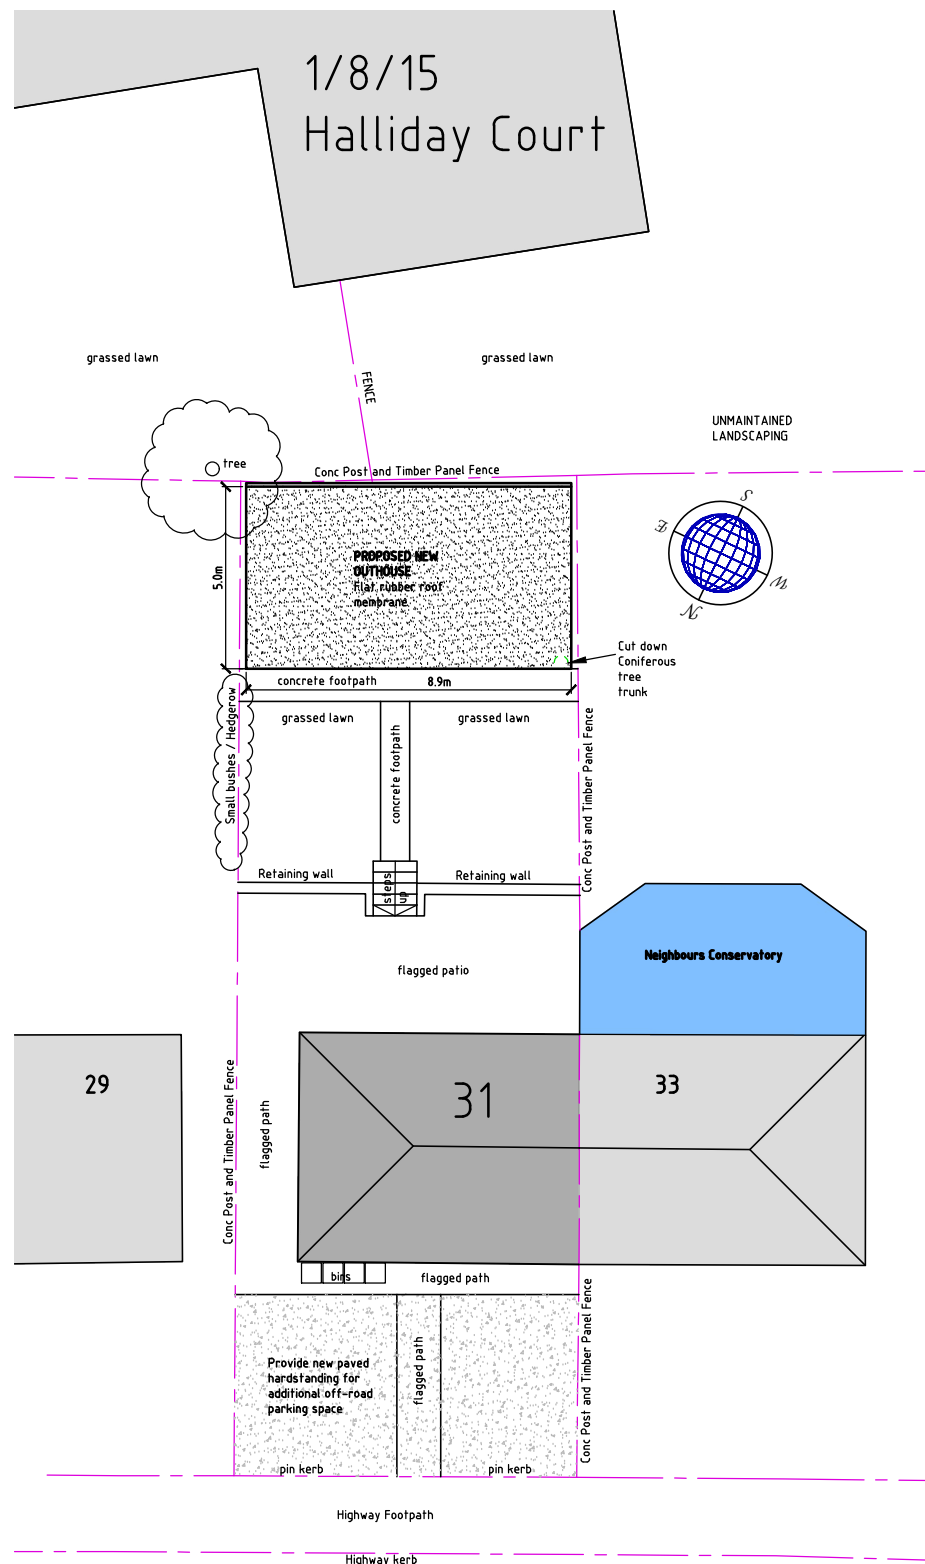


SCALE BAR 1:200

Rev.	Amendments	Date
------	------------	------

ISSUED FOR : **PLANNING**

CLIENT

Mr & Mrs Betham

1

PROJECT-SCHEME


31 Stopford Avenue
Smighybridge. Littleborough
OL15 8QH

TITLE

1:200 BLOCK PLAN AS PROPOSED

—

PROJECT No.	DRG. No. BPP001	SCALE 1:200
	DATE MAY '23	REVISION A

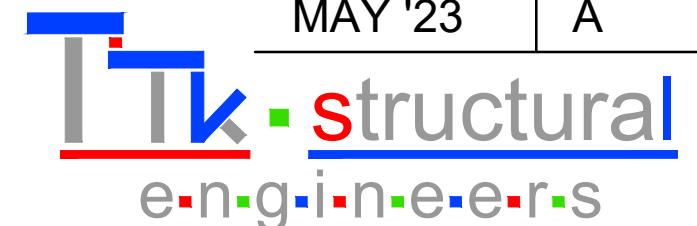

99 Manor Road, Shaw, Oldham, OL2 7JG (m: 07971 037112)

THIS IS AN A3 SIZED DRAWING