




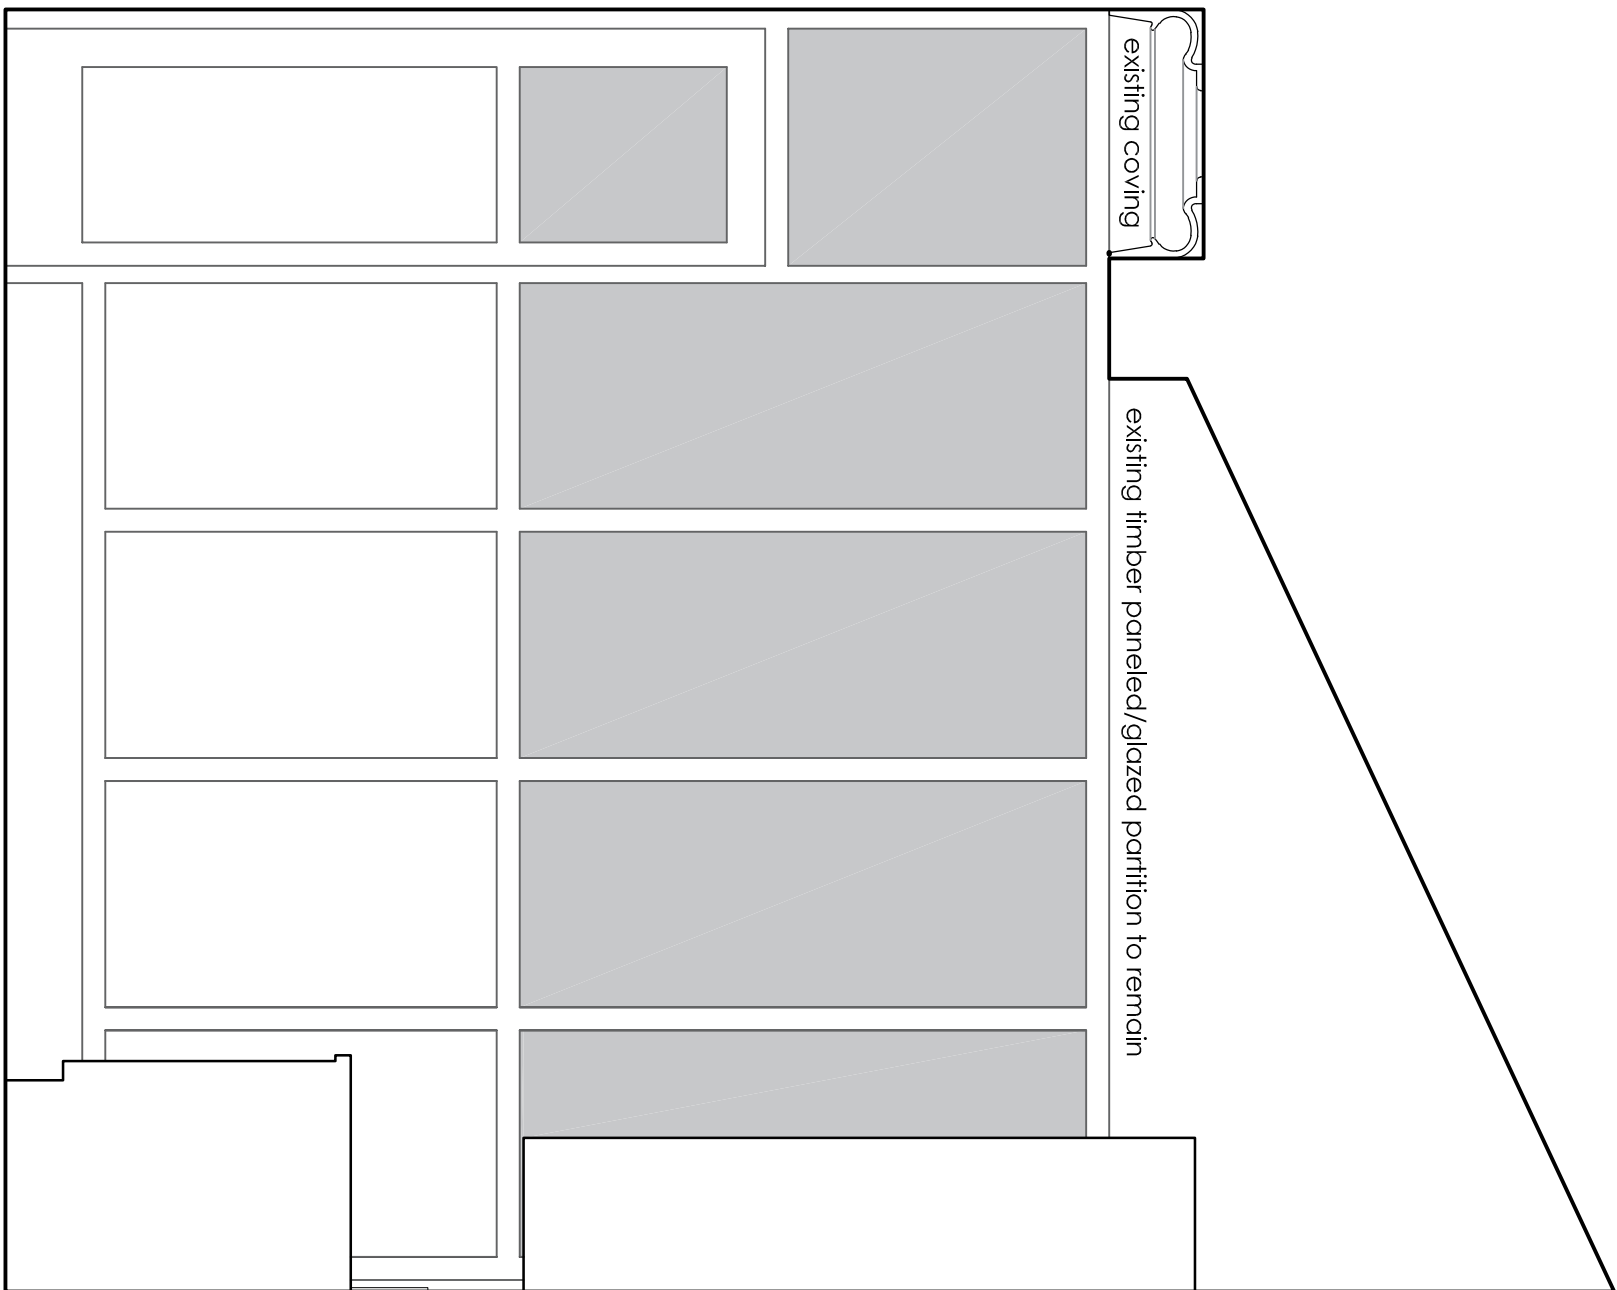


ELEVATION A
SCALE 1/20

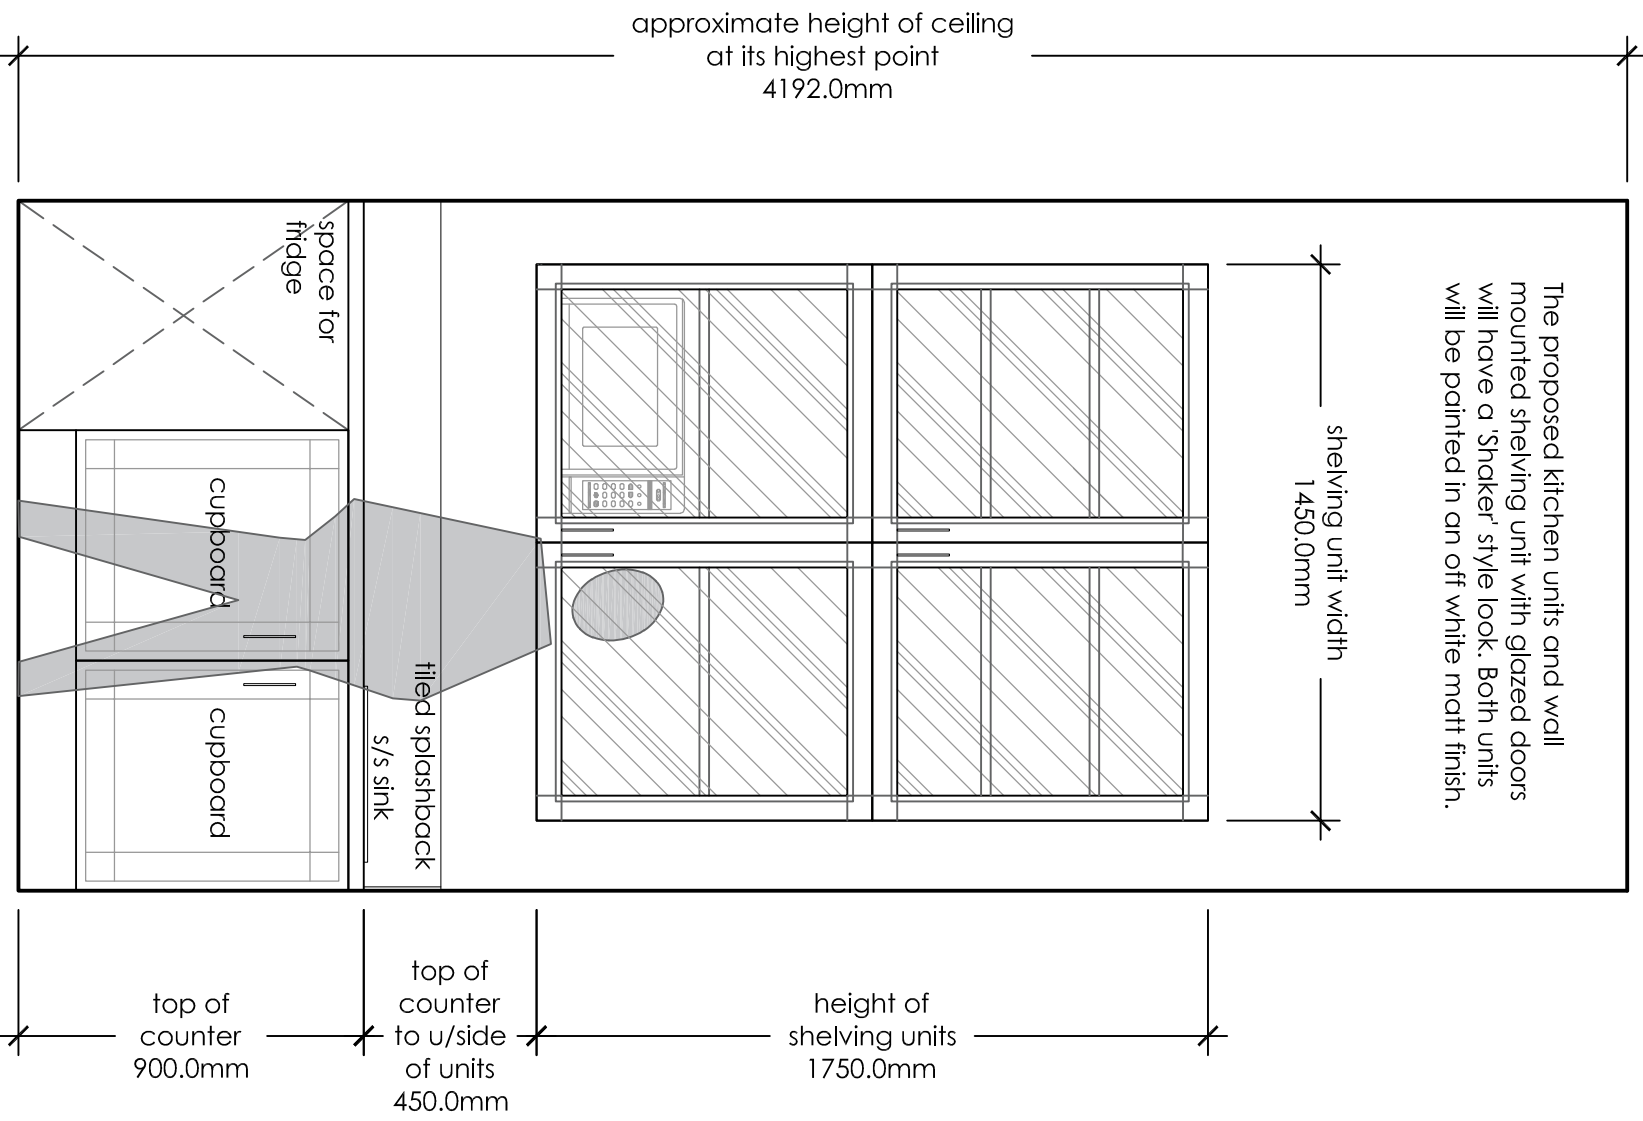


ELEVATION B
SCALE 1/20

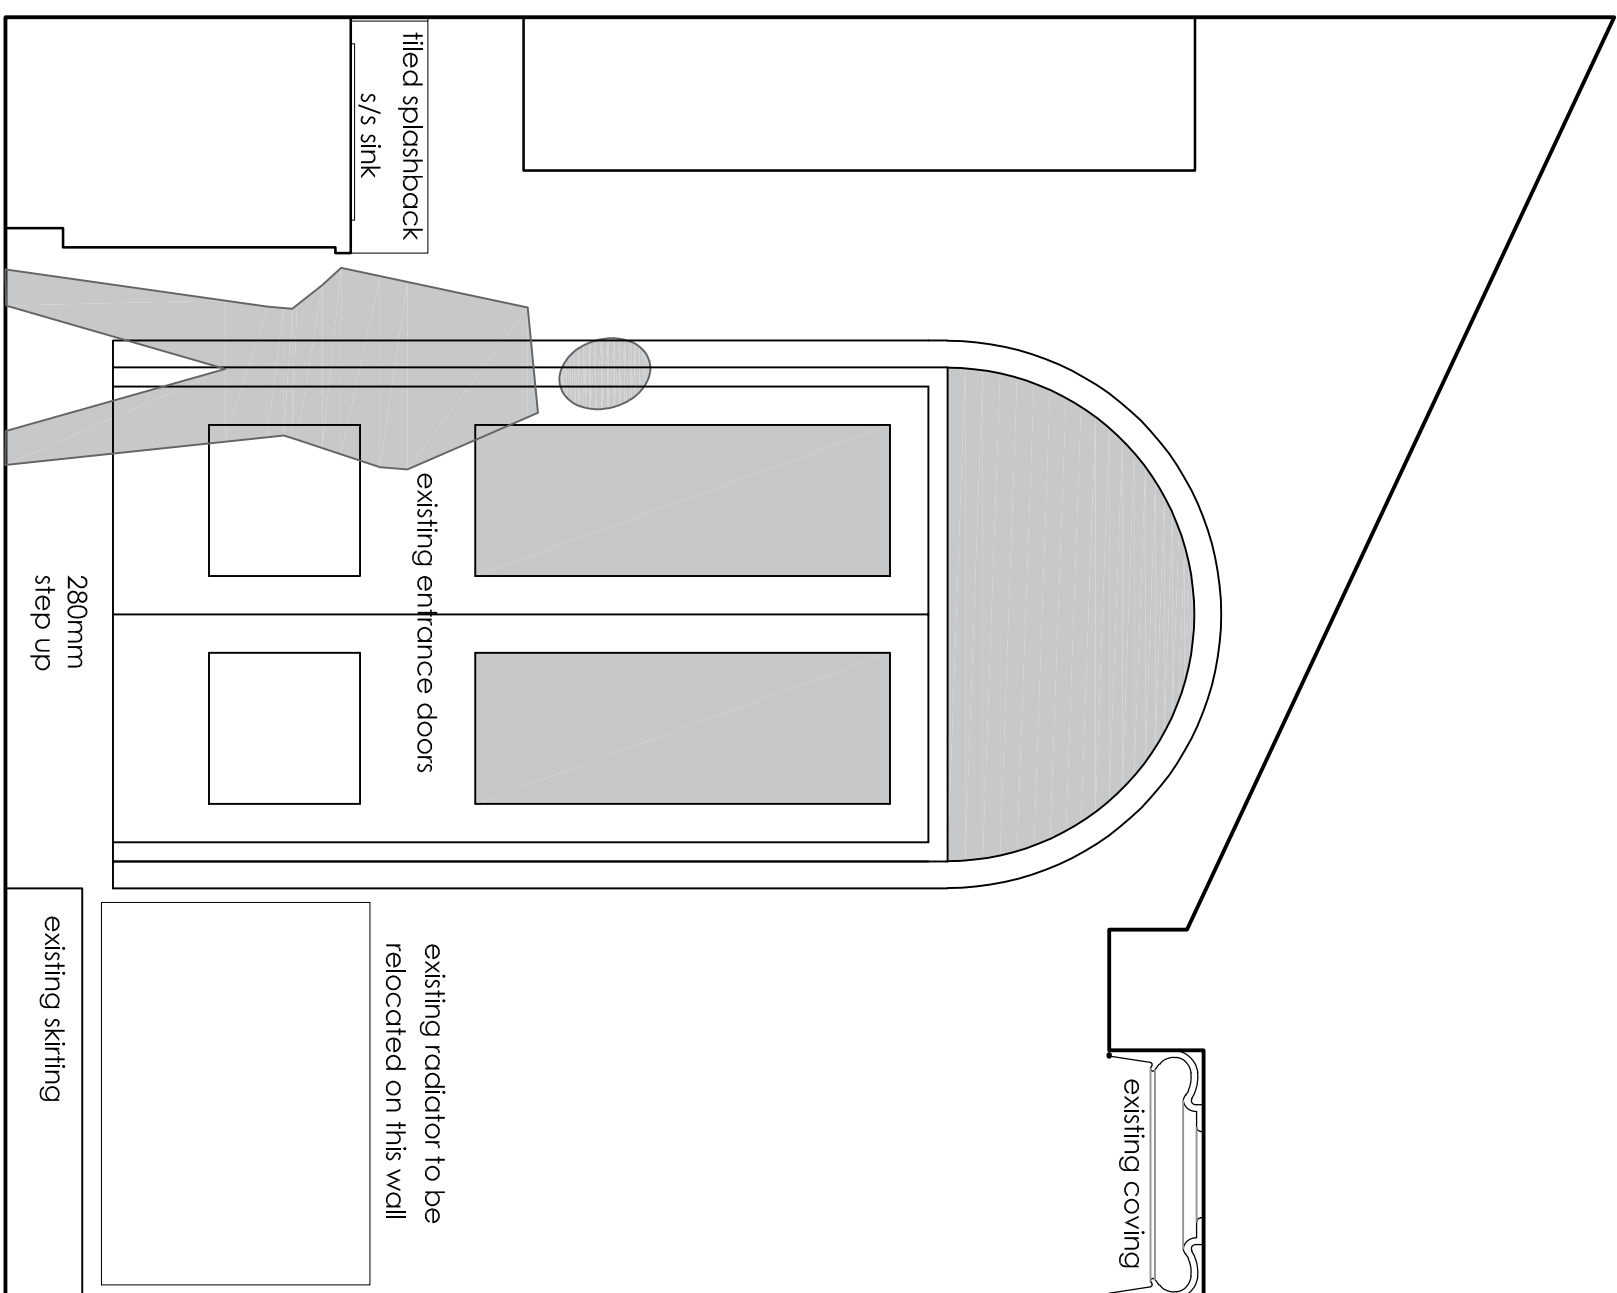

ELEVATION C
SCALE 1/20

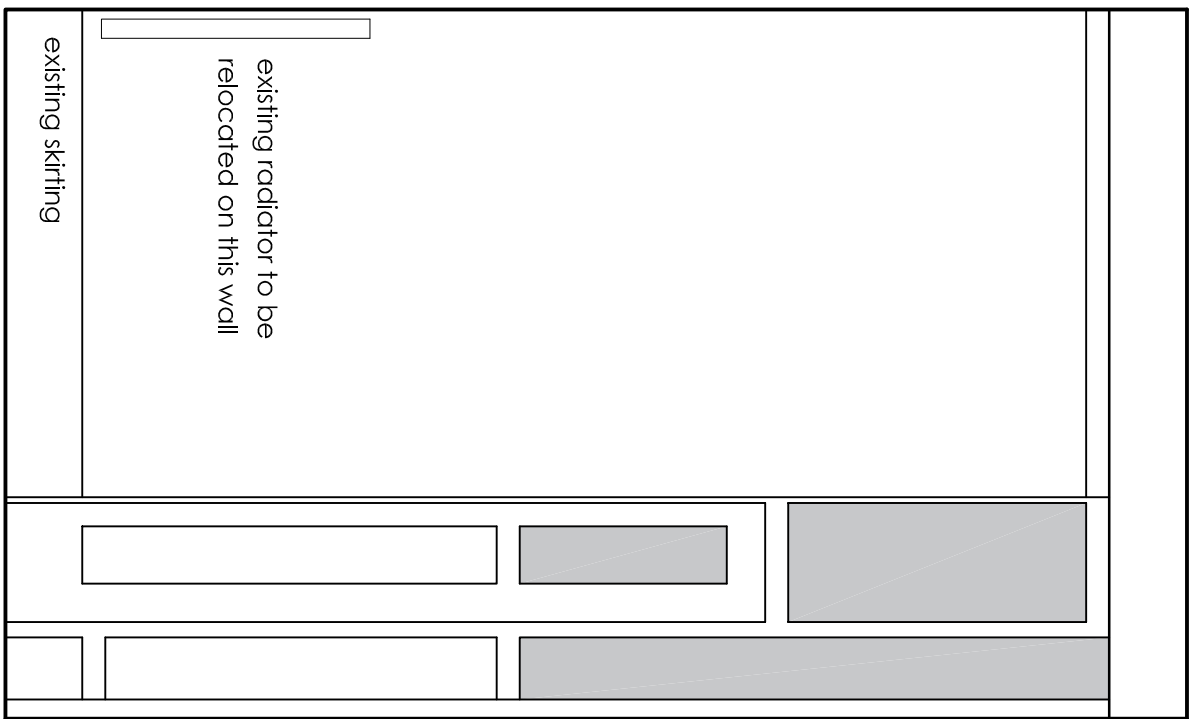


ELEVATION D
SCALE 1/20

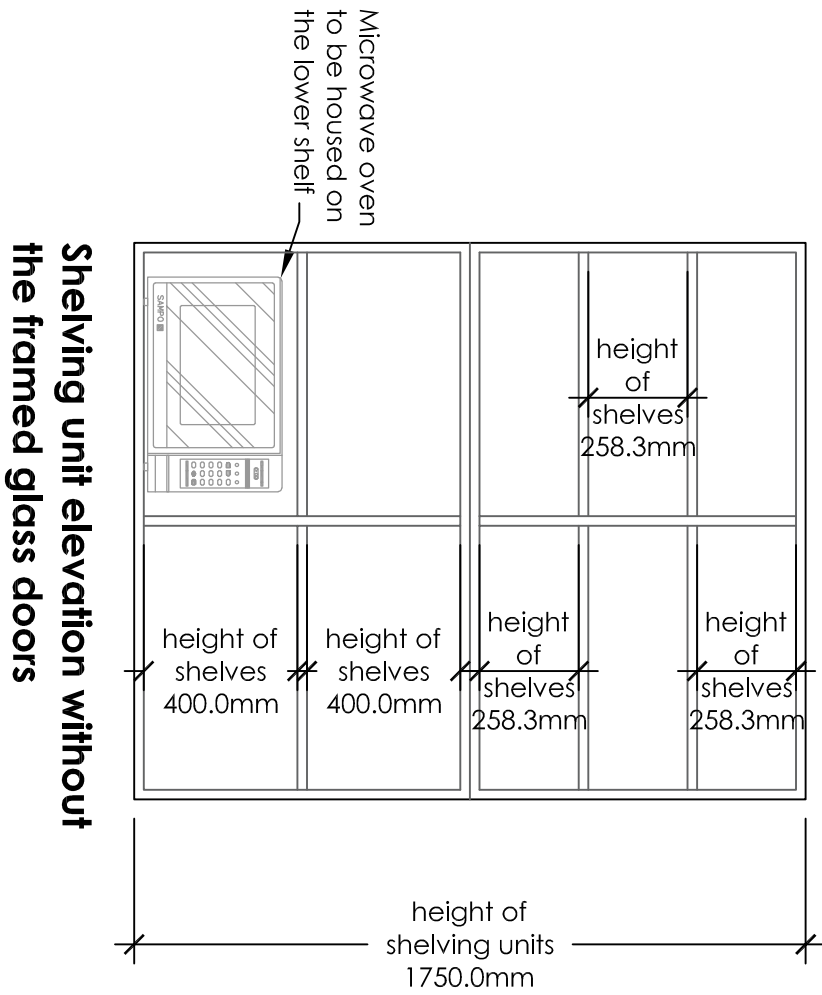

GENERAL NOTE

Architects drawings to be read in conjunction with details from the conservation officer, local planning department, planning consultant, structural engineer, electrician & plumber. Please refer to dwg. 3525/04 for remediation work and kitchen installation.

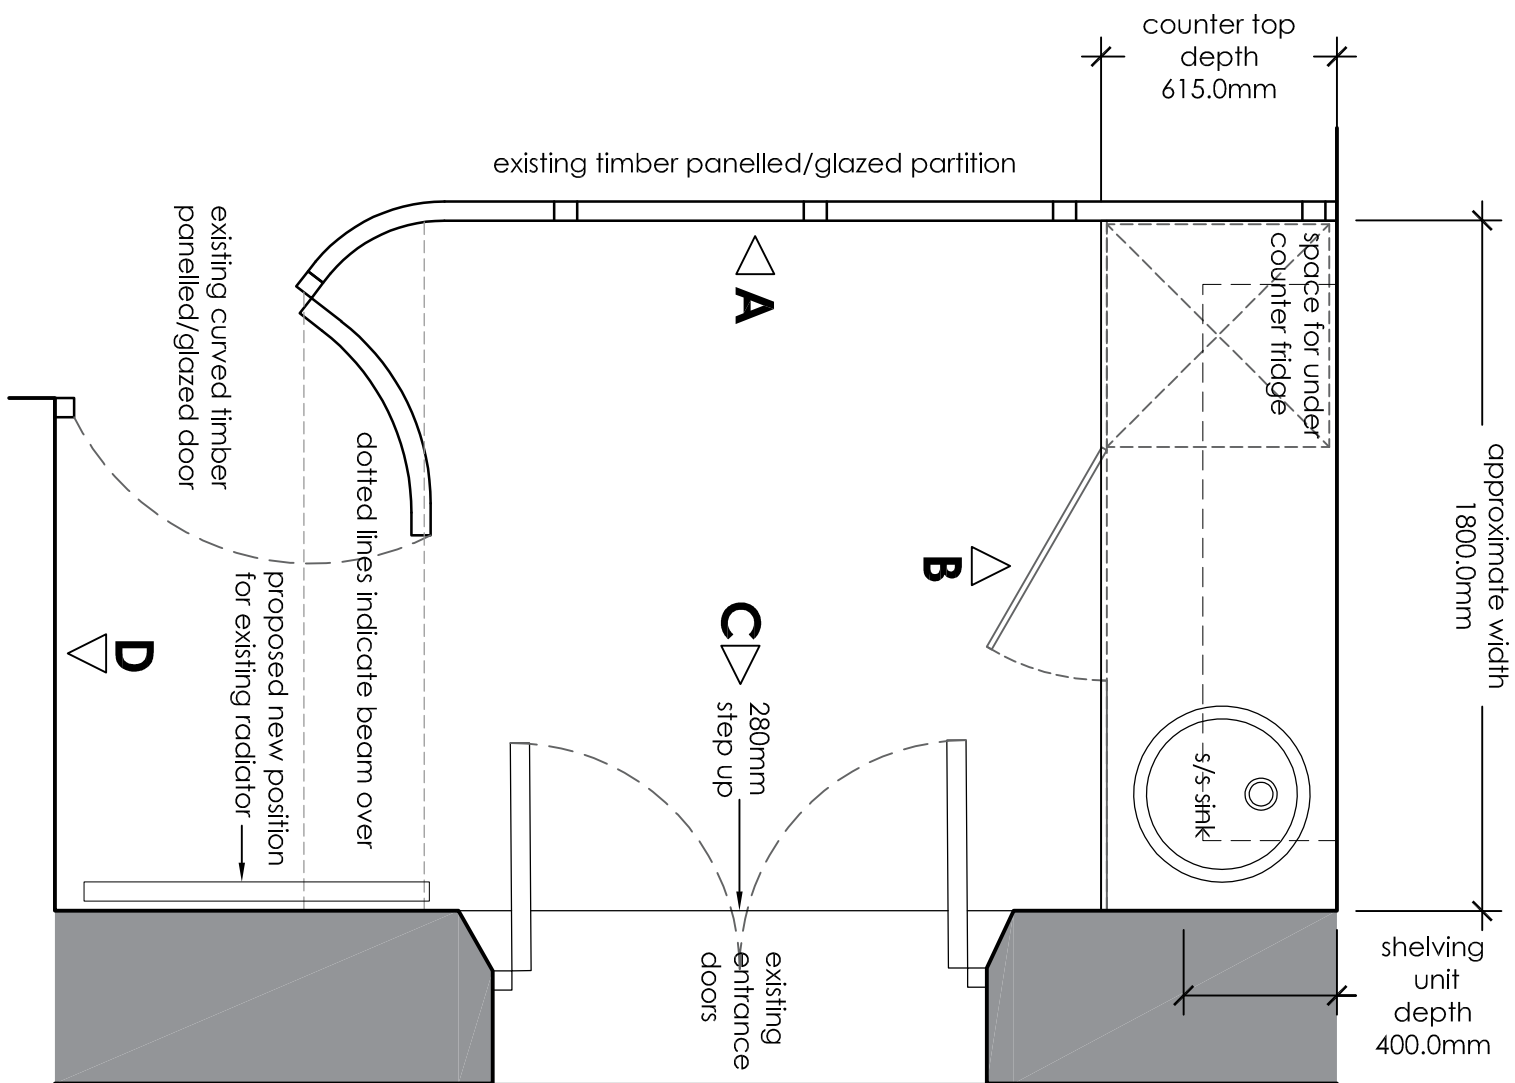

PROPOSED GROUND FLOOR KITCHEN LAYOUT
SCALE 1/20