

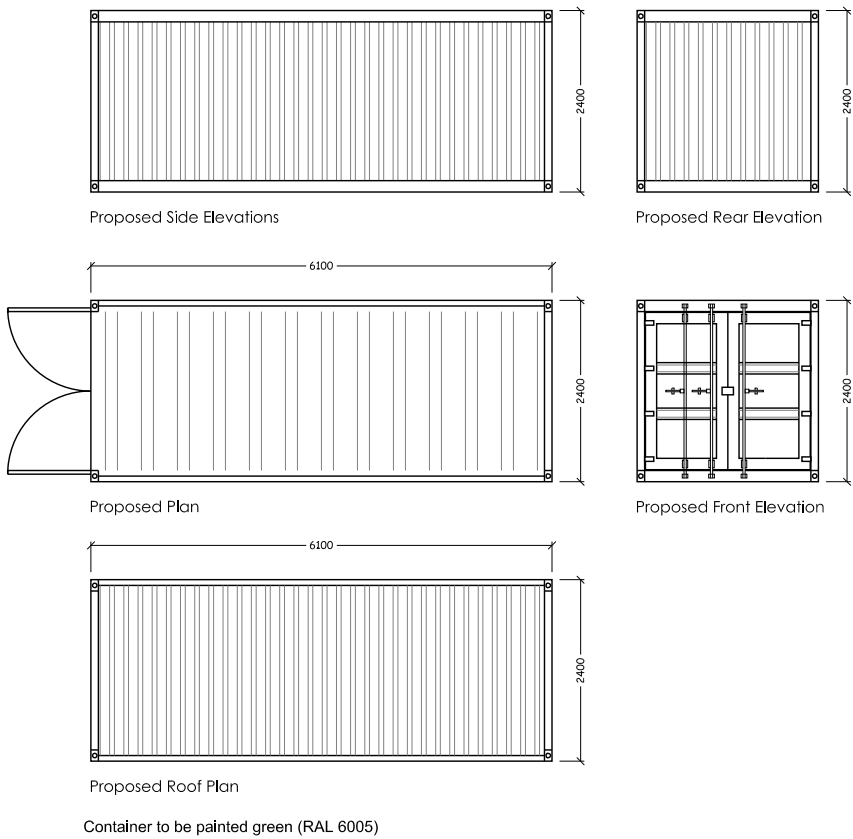


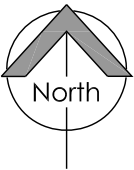

Containers - C1, C2 and C3

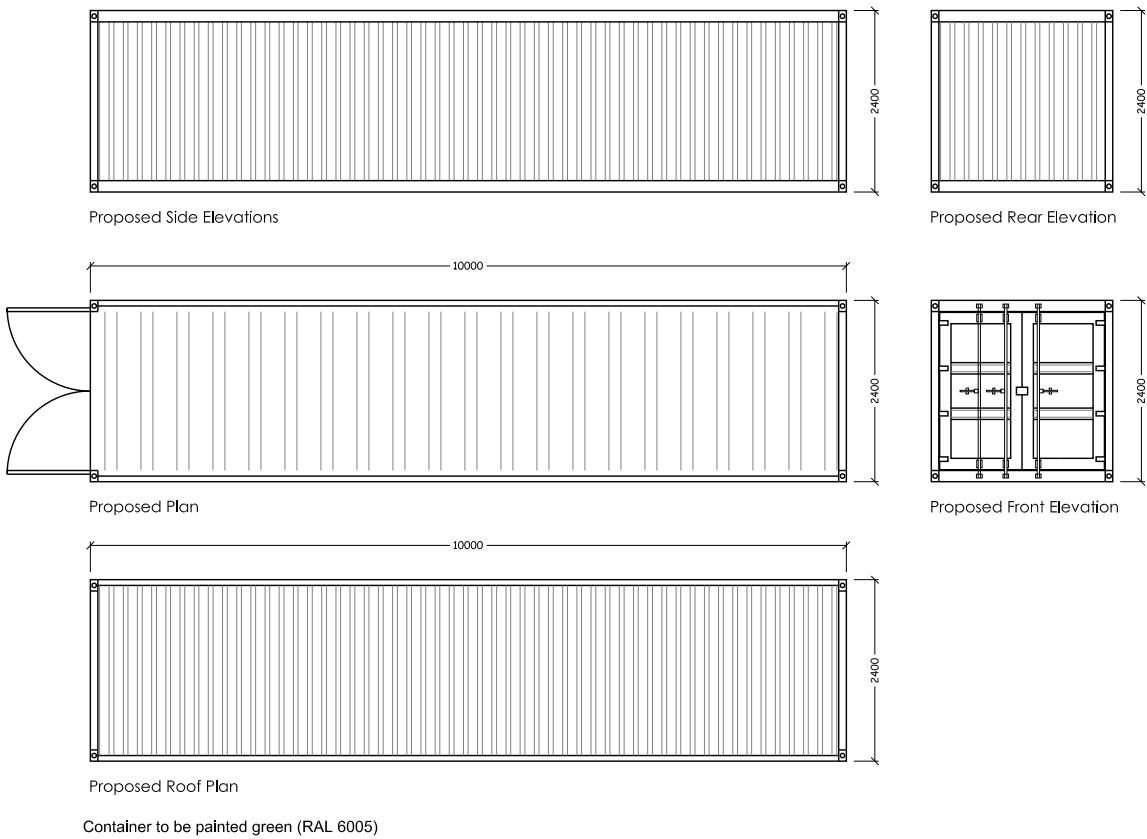

Container - C4

Copyright Notice: This drawing is the copyright of Steve Wells Associates and shall not be reproduced without permission. © 2022 Dwg. PurposePlanning				Project	Client
				Relocation of Containers at Roach Dynamos Junior Football Club Sutherland Road, Heywood. OL10 3PL	Rochdale Borough Council
	No.	Revision / Issue	Date	Dwg. Title Proposed Containers	



STEVE WELLS
ASSOCIATES
making sport happen

Churchill House, Mill Hill, Pontefract, West Yorkshire,
WF8 4HY t : 01977 797258 e: mail@stevewells-associates.com

Dwg. No. 205-073-1103		Rev.	
Scale 1:100 @ A3	Date October 2022		
Drawn by JLR	Checked DKW		